



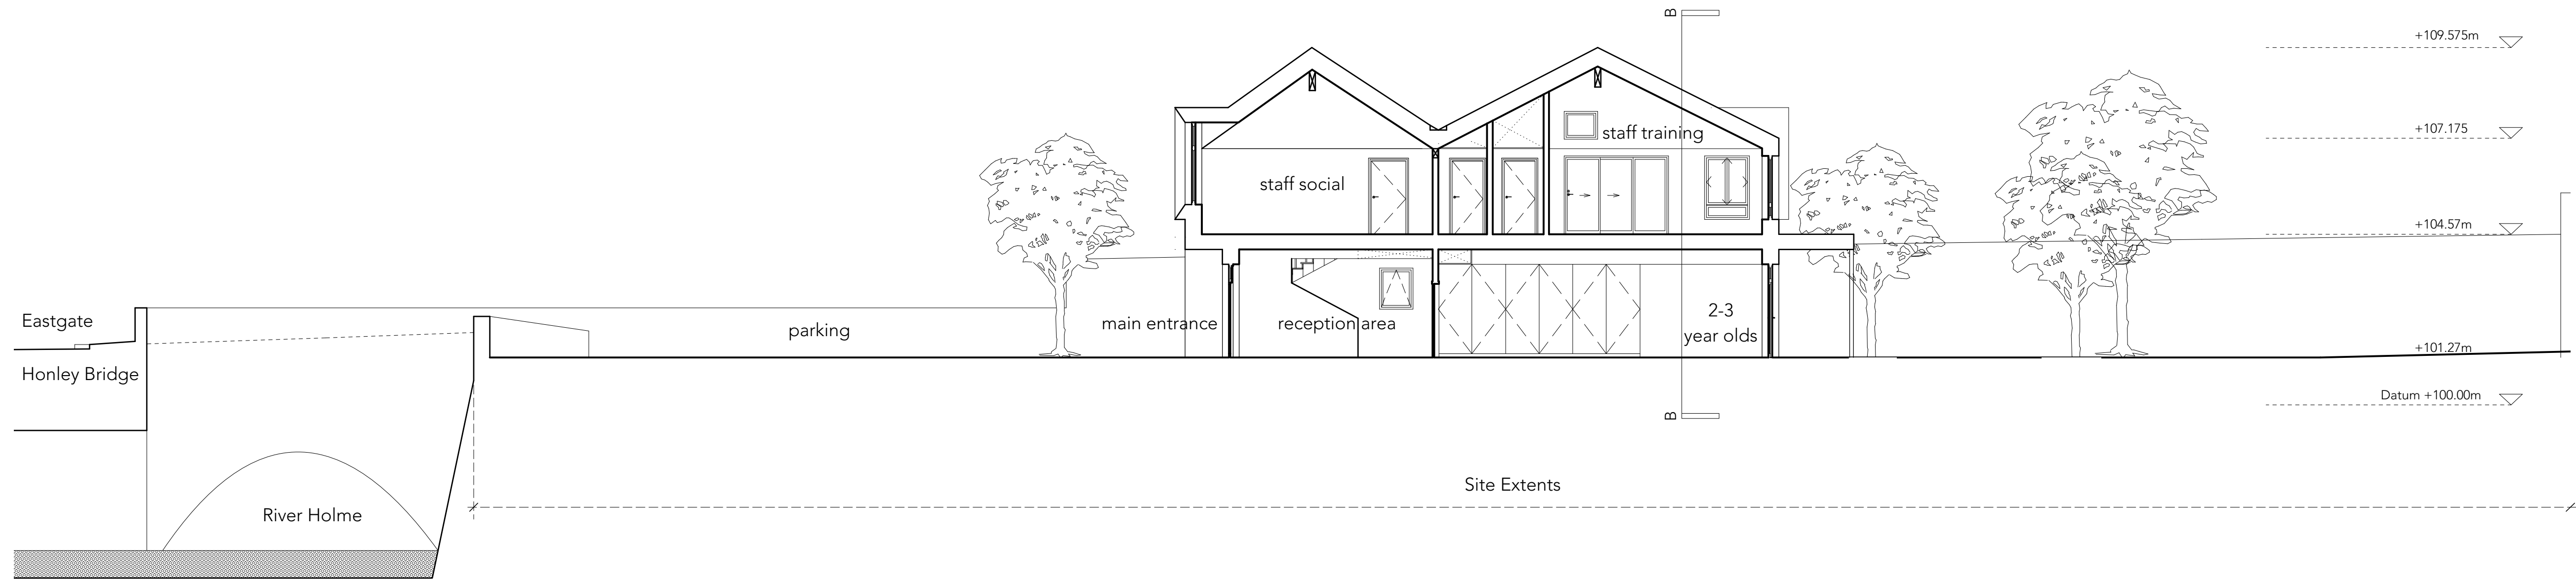


1 611_Proposed Section AA

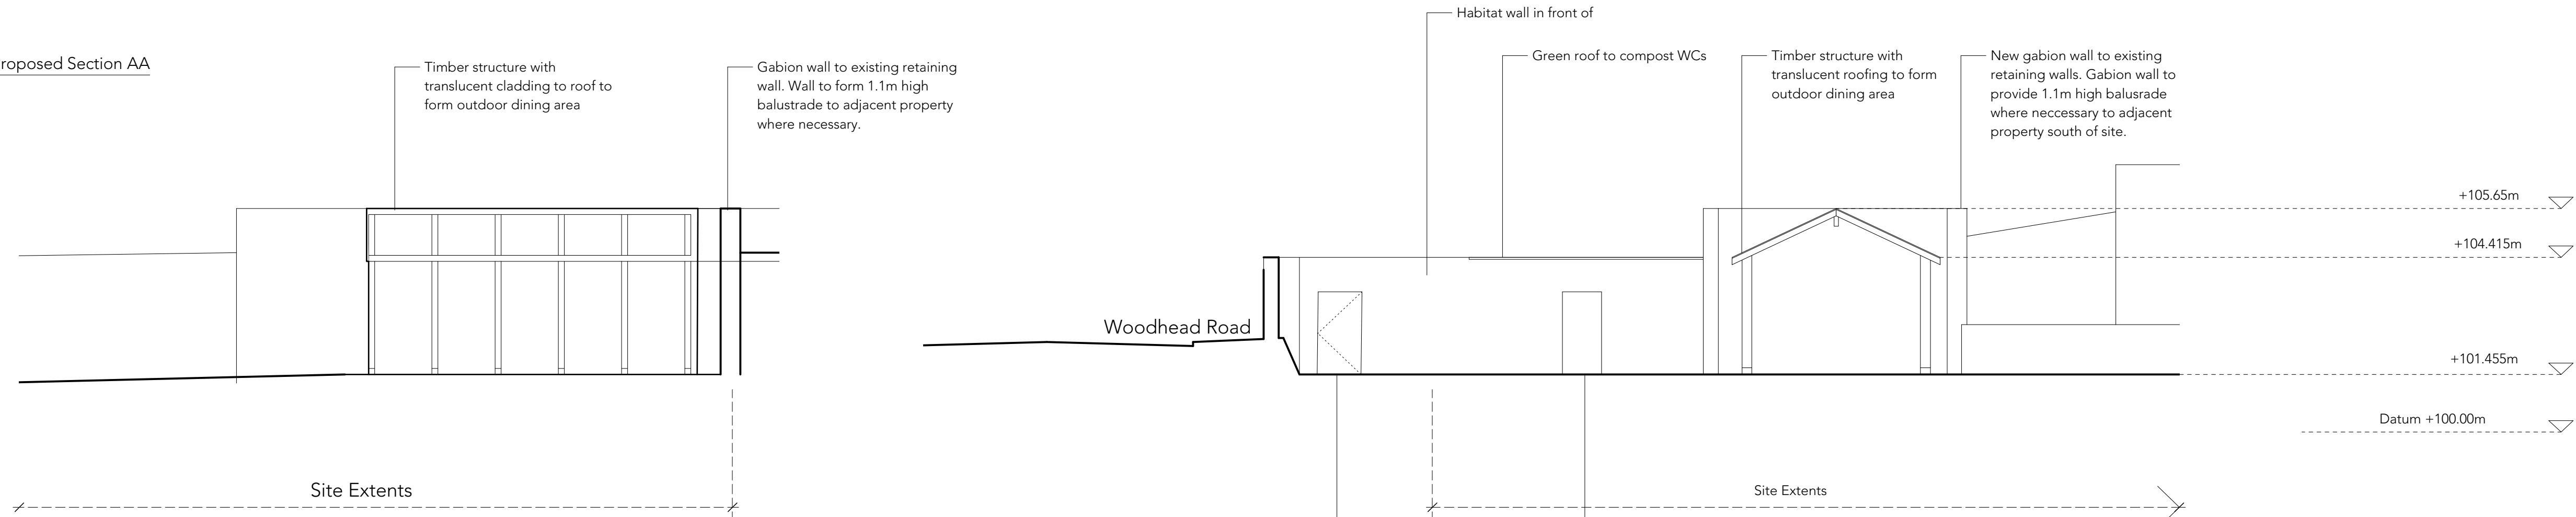


2 611_Proposed Section AA

3 611_Proposed Section CC

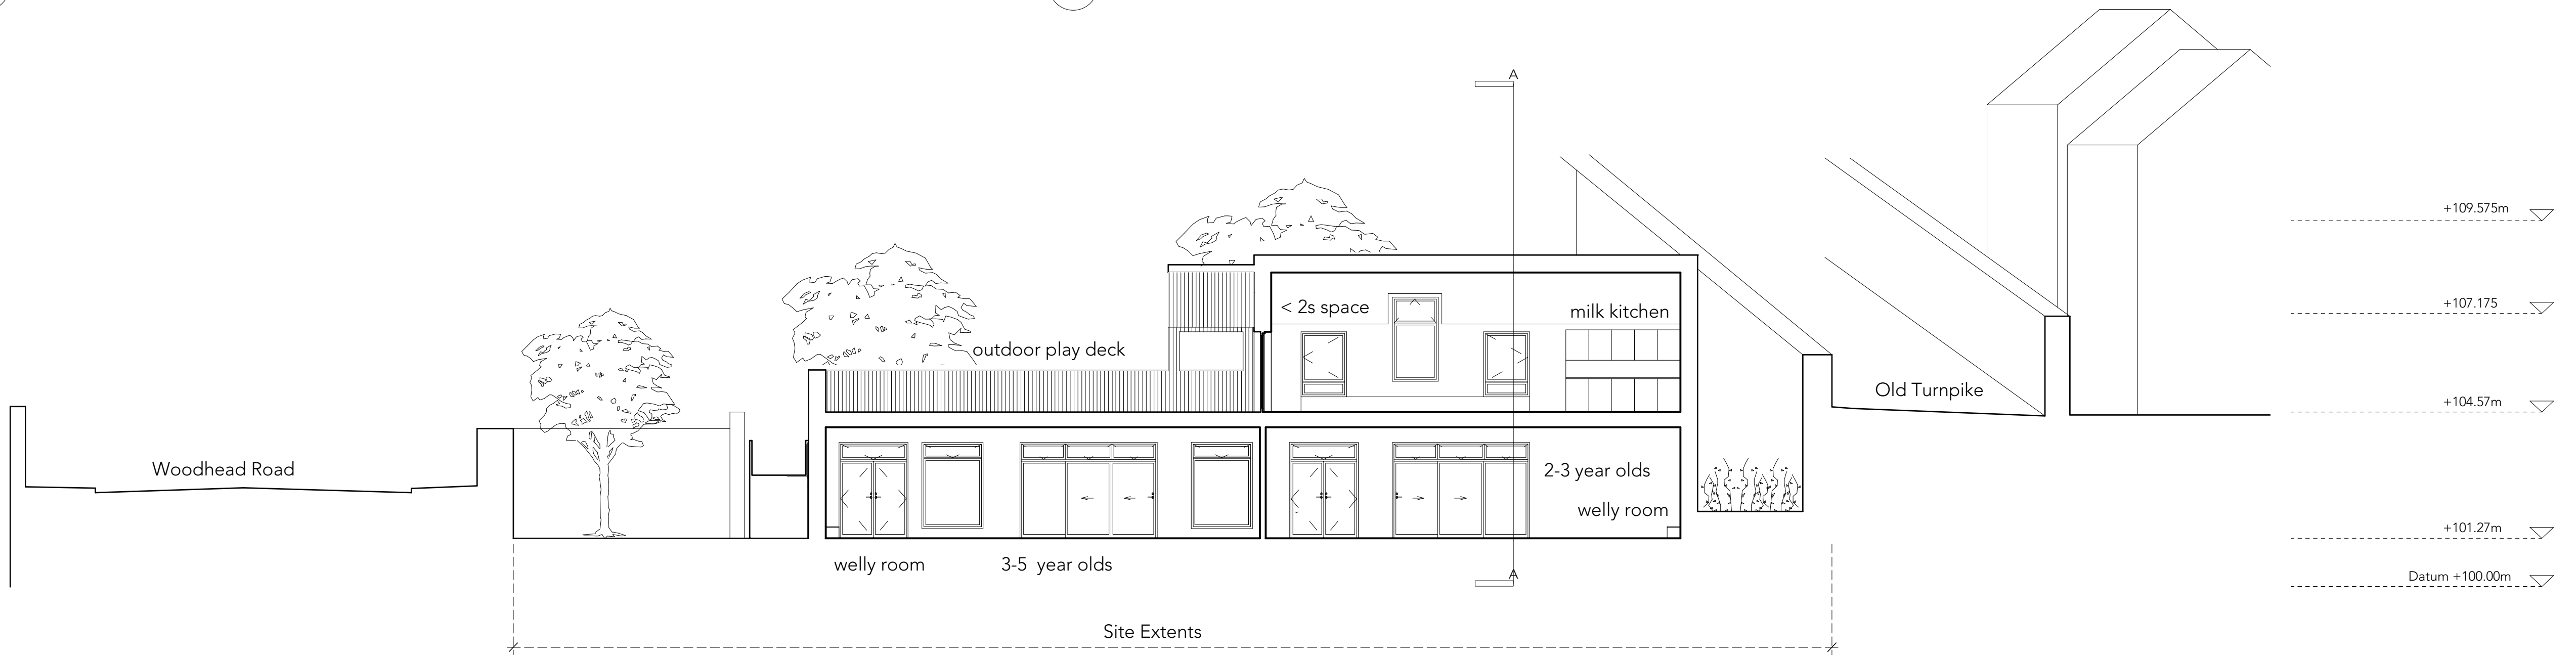

4 611_Proposed Section BB

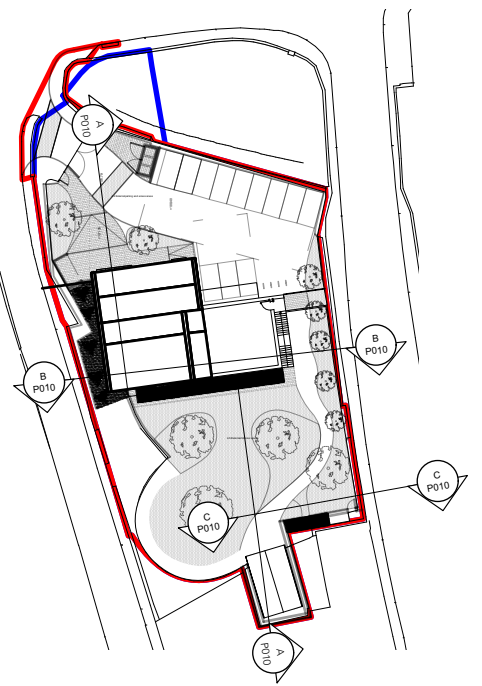

15/11/19 Bvisor Issued for planning JM
08/11/19 A Issue for client approval for planning JM

Do not scale from drawings
Confirm all dimensions on site prior to manufacture
Confirm discrepancies with Architect prior to proceeding
Refer to all Engineers' documentation

job no.	notes	job title
611	Portland Nurseries Honley Bridge Depot, Eastgate, Honley, Holmfirth, HD6 6PA	
date	notes	dwg. title
20.09.19		Proposed Sections AA, BB & CC
EB	checked	Client: Portland Nurseries
JM	drawn	Scale: 1:200 @ A3 / 1:100 @ A1
	dwg. no.	rev. no.
	611_P010	B

PLANNING

Sarah Wigglesworth Architects ©

T +44 (0)20 7607 9200
E mail@swarch.co.uk W www.swarch.co.uk