



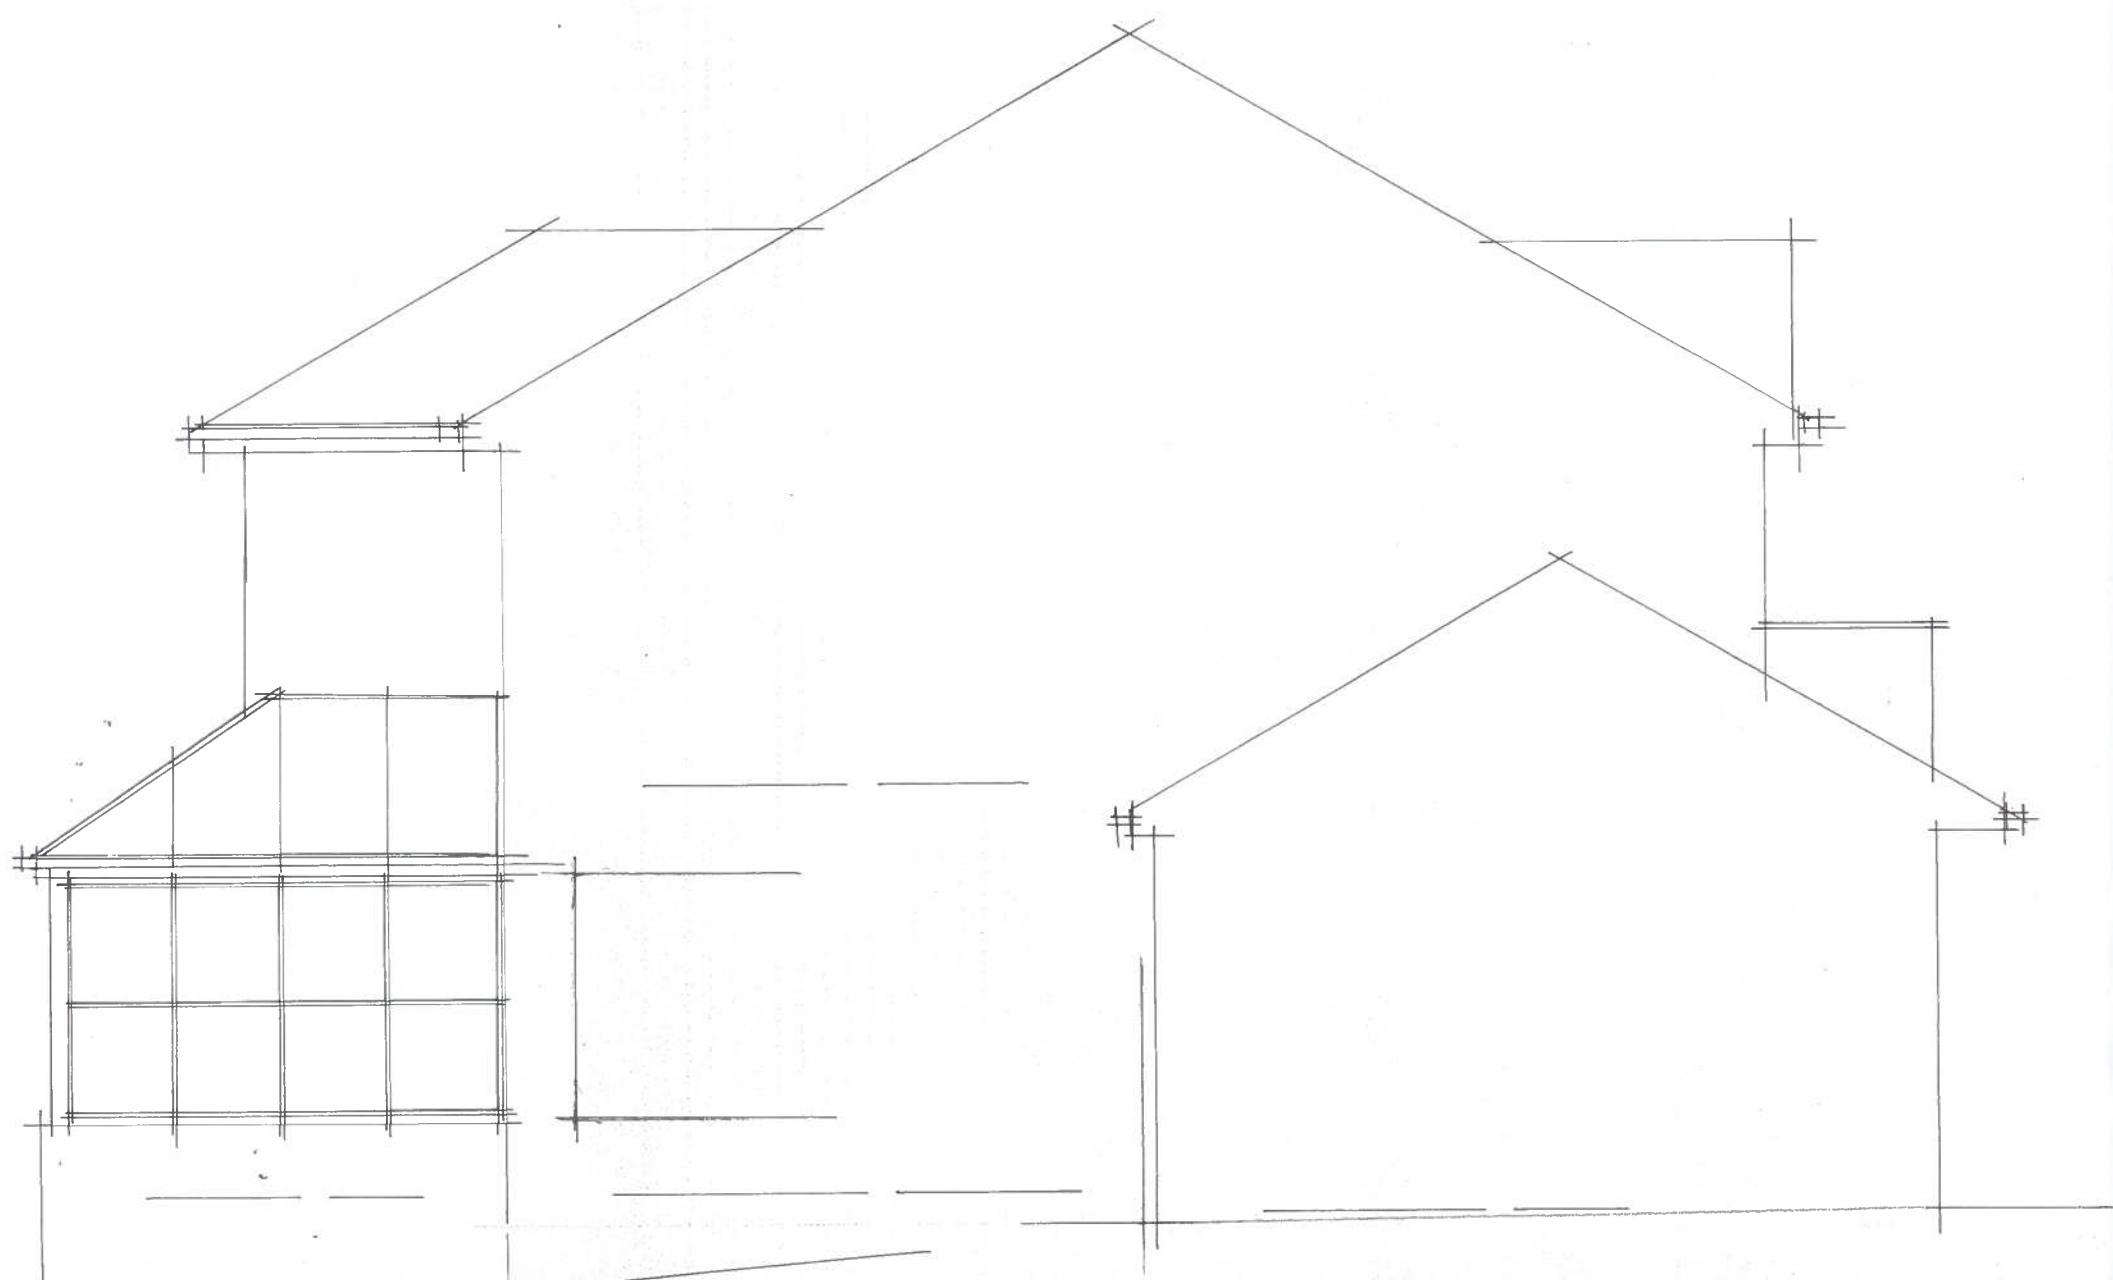

EXISTING SIDE ELEVATION

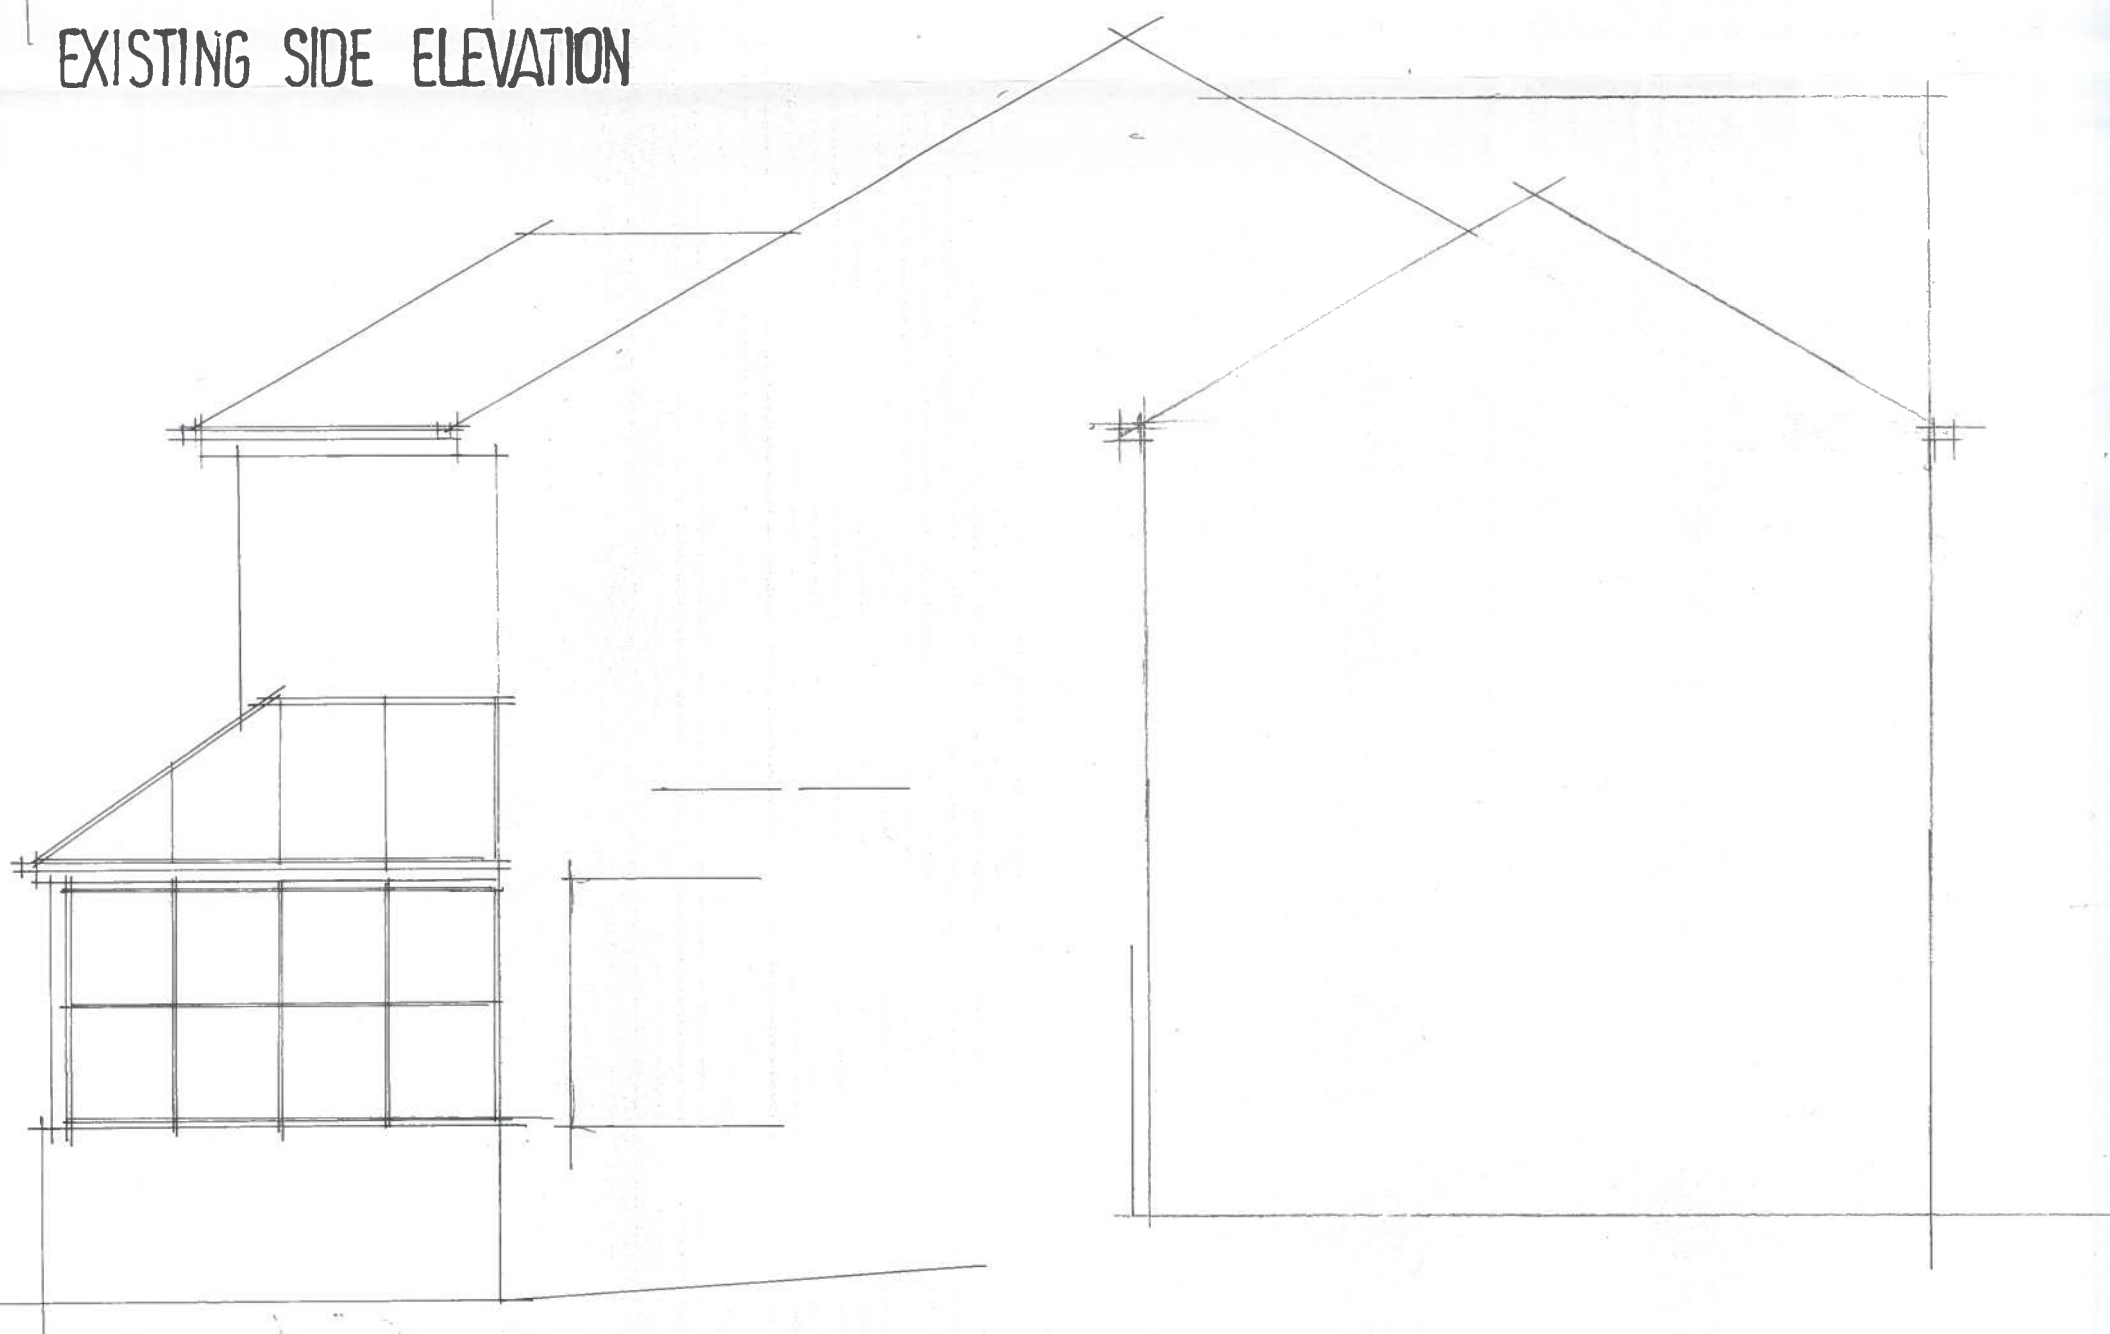

PROPOSED SIDE ELEVATION

46 GEORGE AVENUE BIRKBY HUDDERSFIELD
 DRG NO 1948-8 SCALE 1-50