


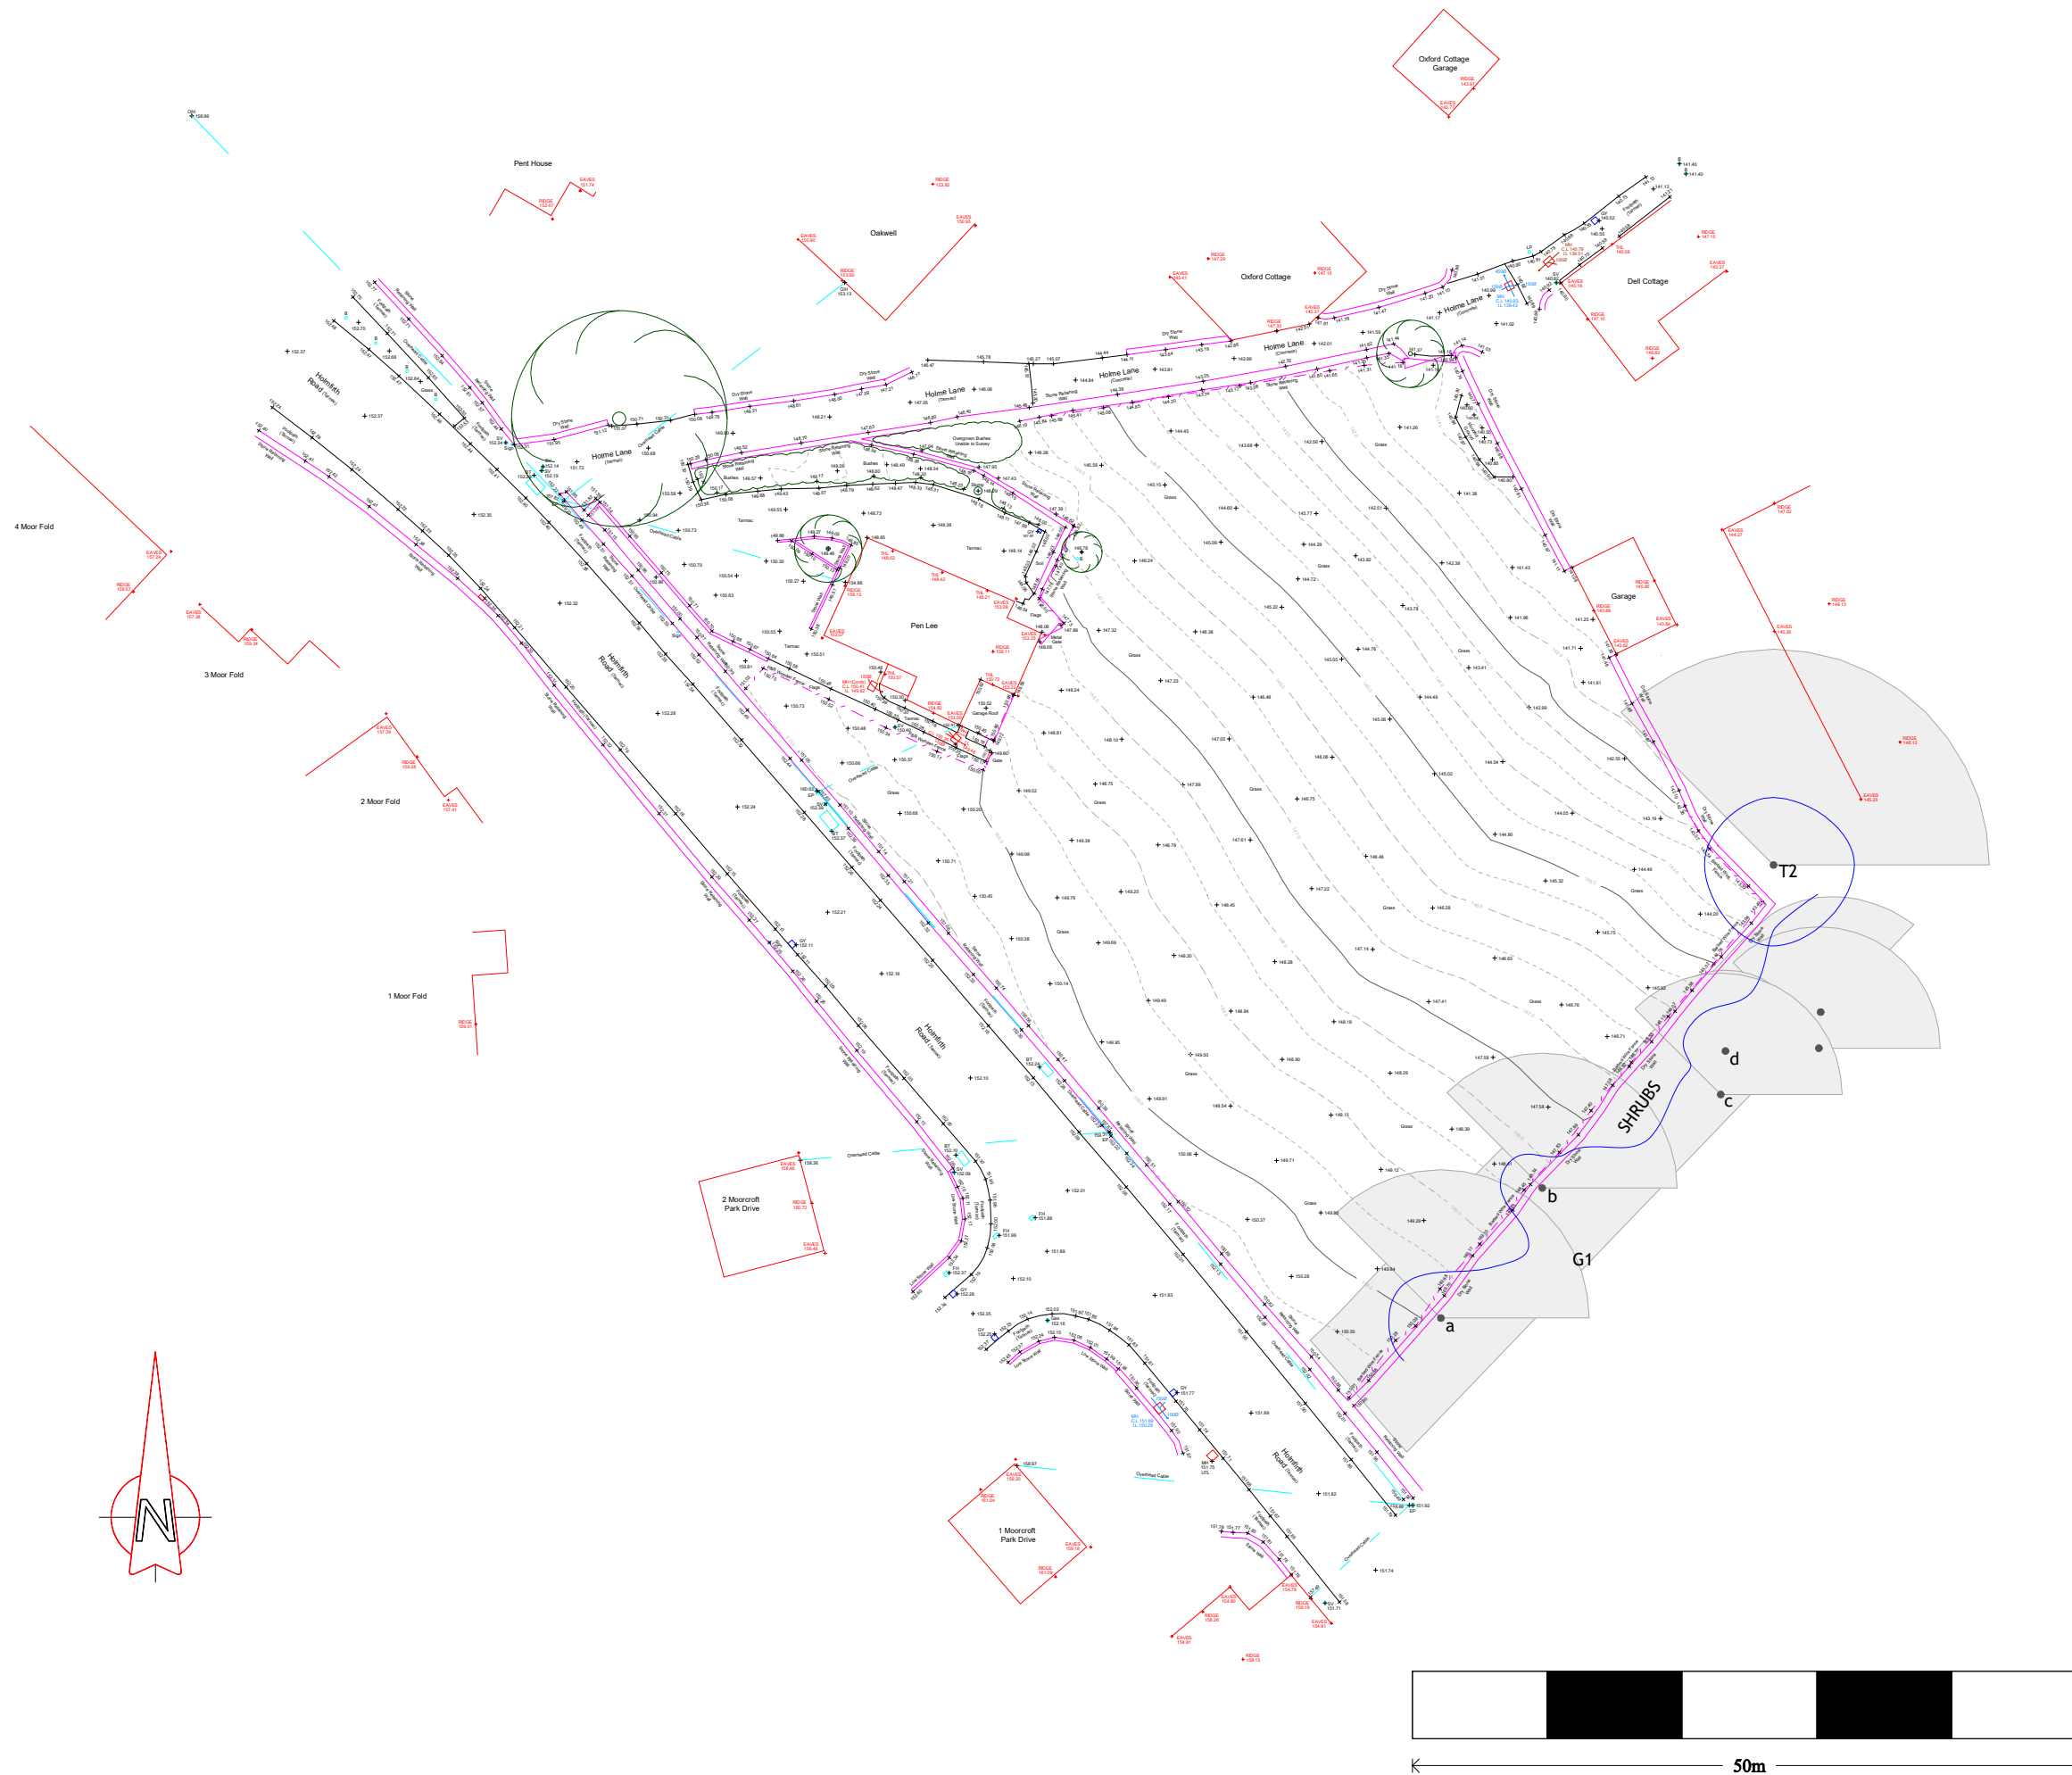

Note: Plans are for guidance only. These drawings should not be used for scaling.



James Royston

Arboricultural Consultant

The Media Centre - 7 Northumberland Street - Huddersfield - HD1 1RL
jr@jamesroyston.co.uk - 01484 483061 - www.jamesroyston.co.uk

Tree shade plan at:

Holmfirth Road, New Mill

1:500		PAPER SIZE A3	
Key			
	Category A Tree		
	Category B Tree		
	Category C Tree		
	Category U Tree		
	Indication of tree shade as described in BS5837		
	Not Significant Tree - not included in survey because of low value and/or insignificance to local tree-scape		