


Doma Shopfitters Ltd
Regina Mills
Gibson Street
BD3 9TR
Tel: 01274 661653
Fax: 01274 664245
www.domashopfitters.co.uk

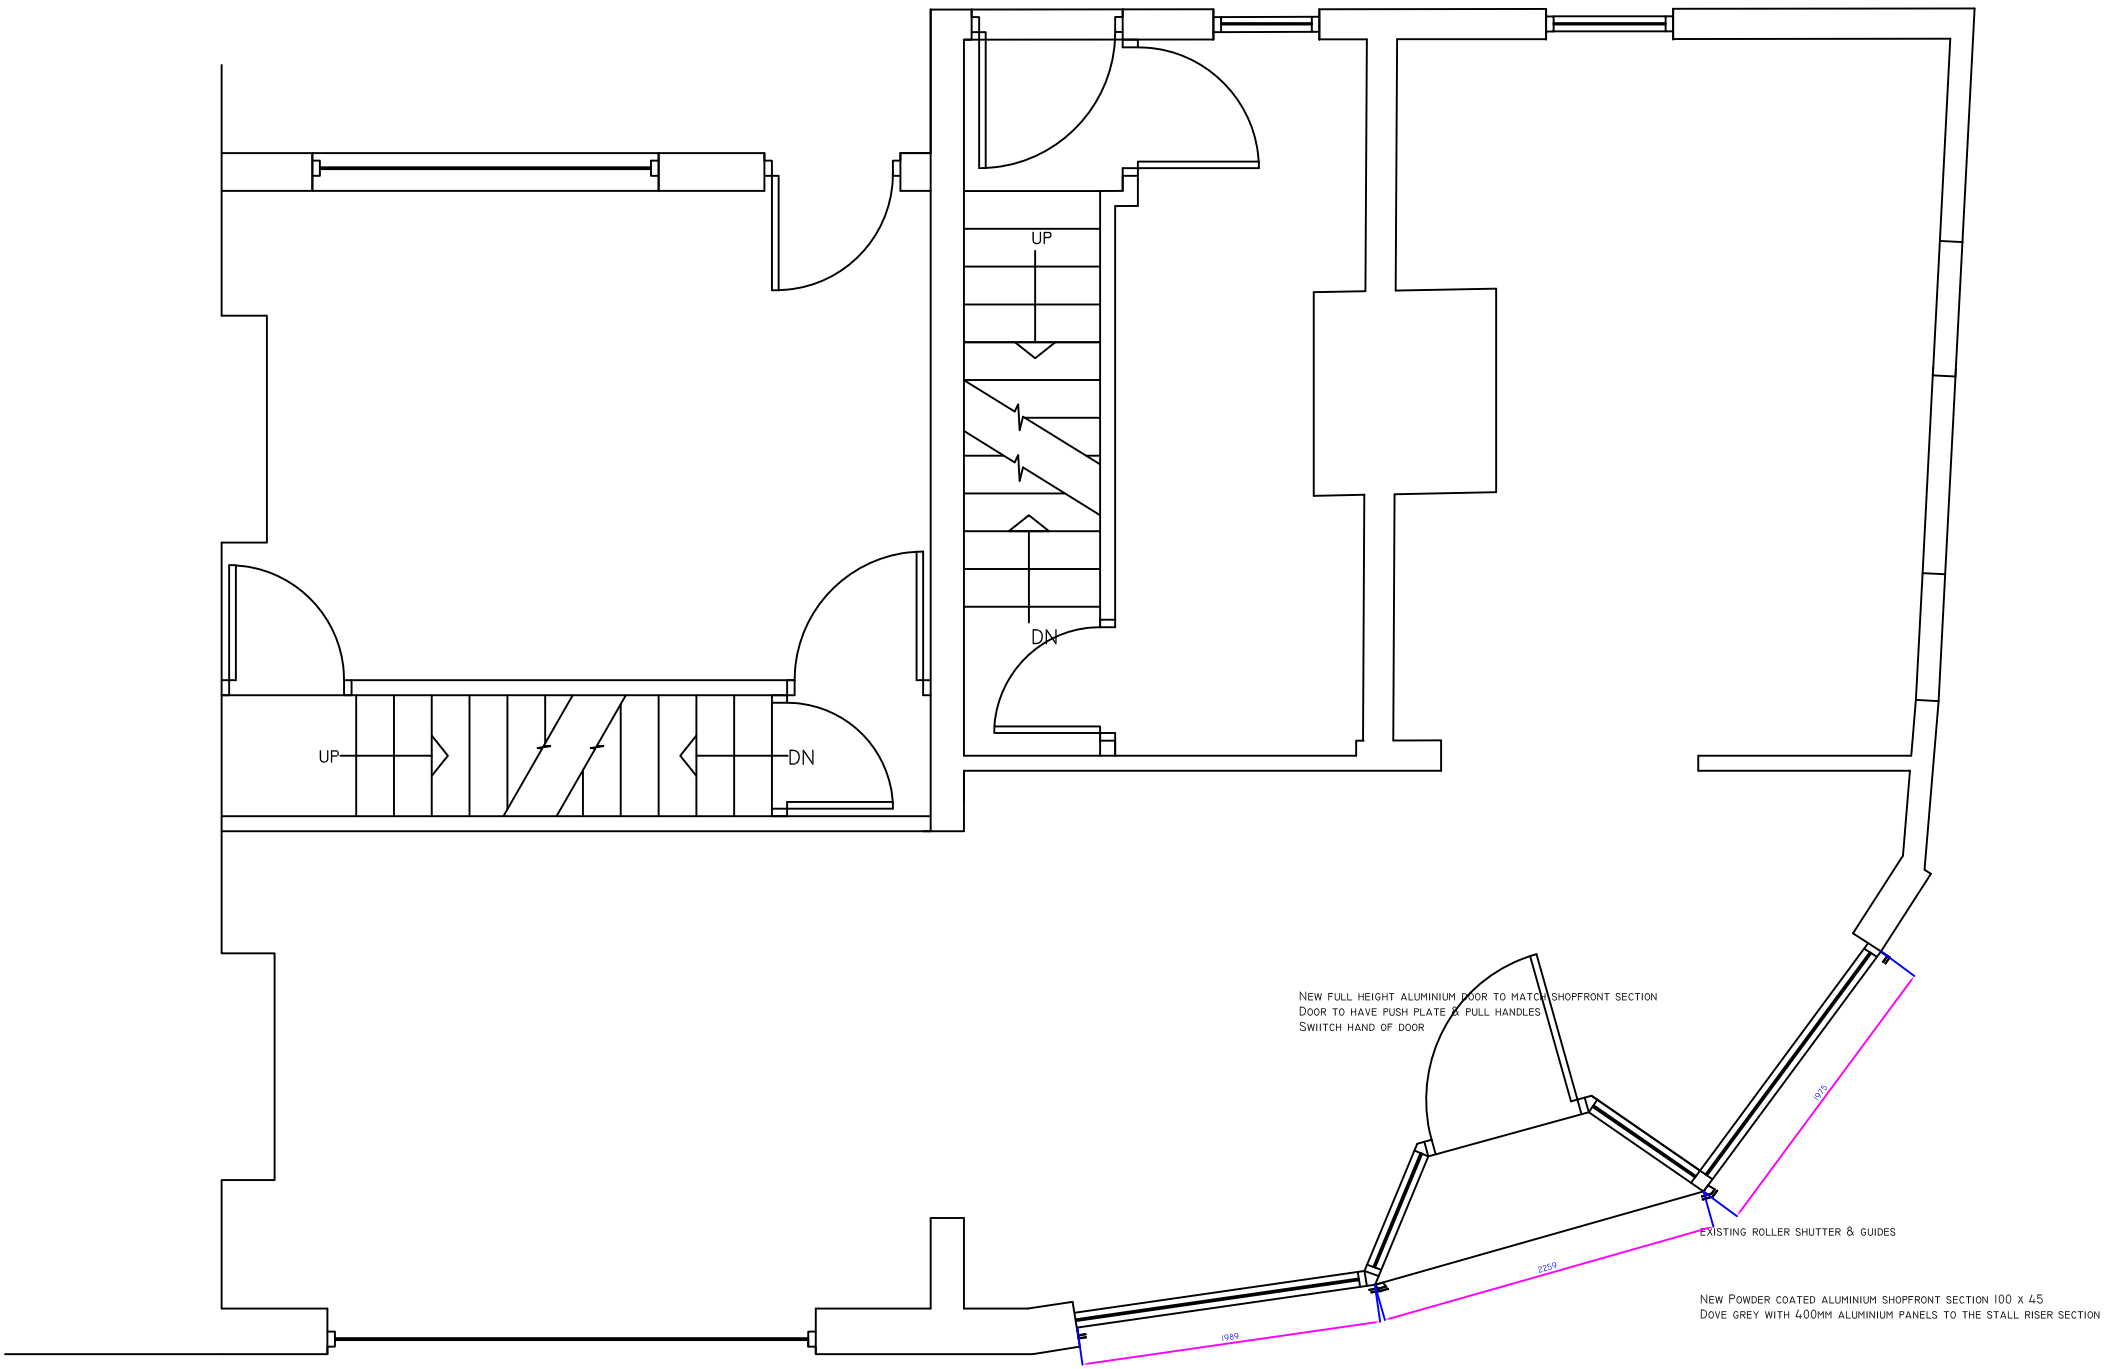

REVISIONS			
REV No:	REVISION BY:	DESCRIPTION:	DATE:
-			

DOMA SHOPFITTERS LTD.

81 WESTBOURNE ROAD
PROPOSED PLAN & ELEVATION



DESIGNER - PTH		DRAWING No: 001	
REVISION	JOB No.	DATE 25/11/19	SCALE 1:50

DO NOT SCALE OFF THIS DRAWING
DIMENSIONS MUST BE CHECKED ON SITE
THIS DRAWING MUST NOT BE
REPRODUCED