




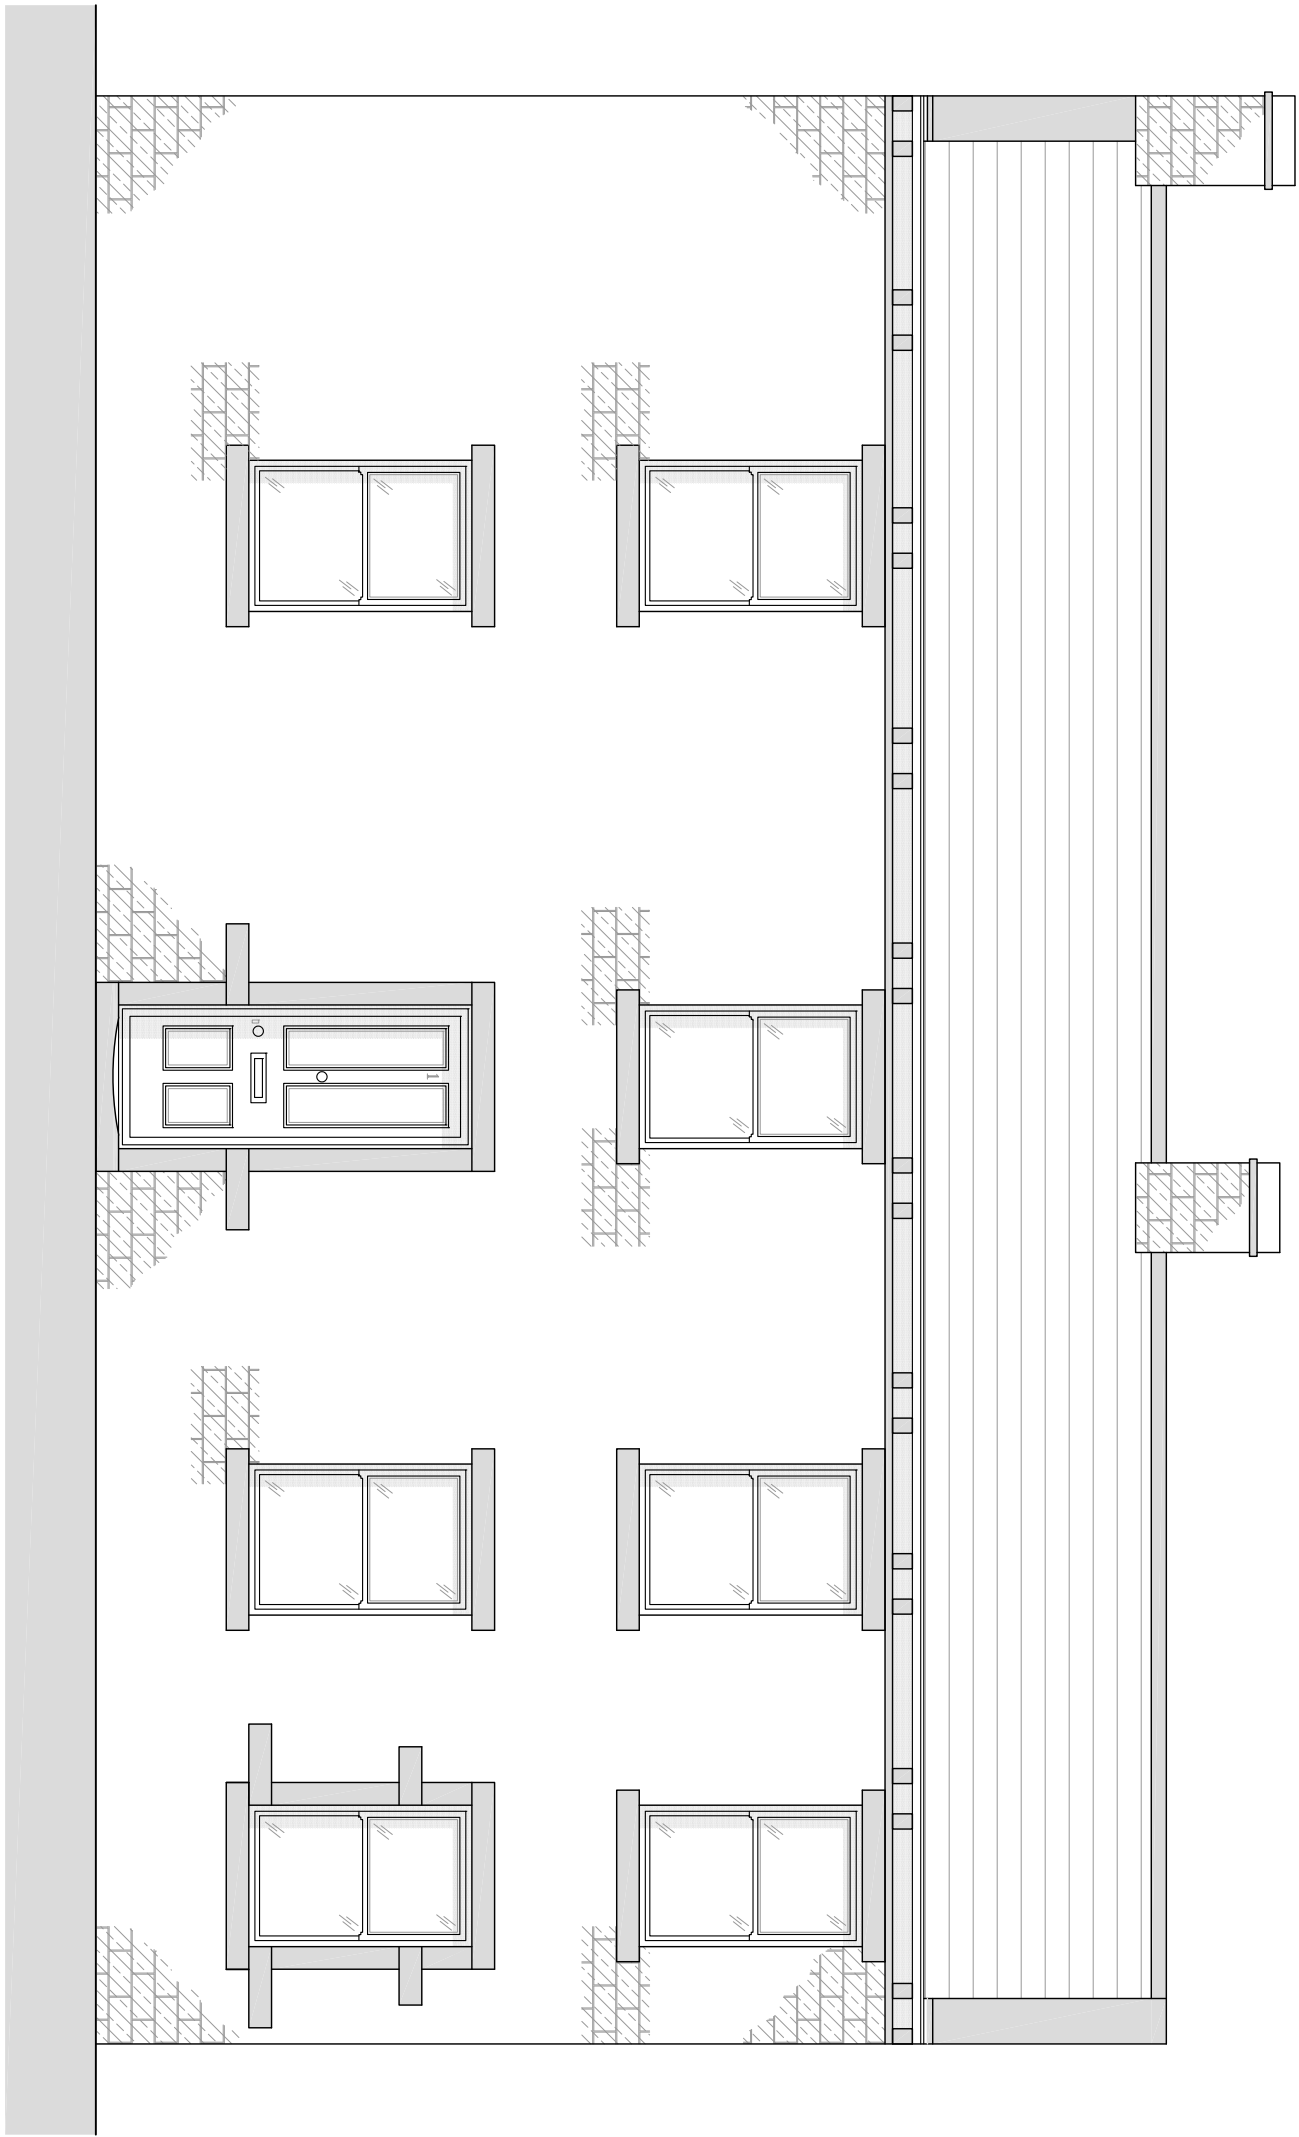


EXISTING WEST FACING ELEVATION
SCALE 1:50

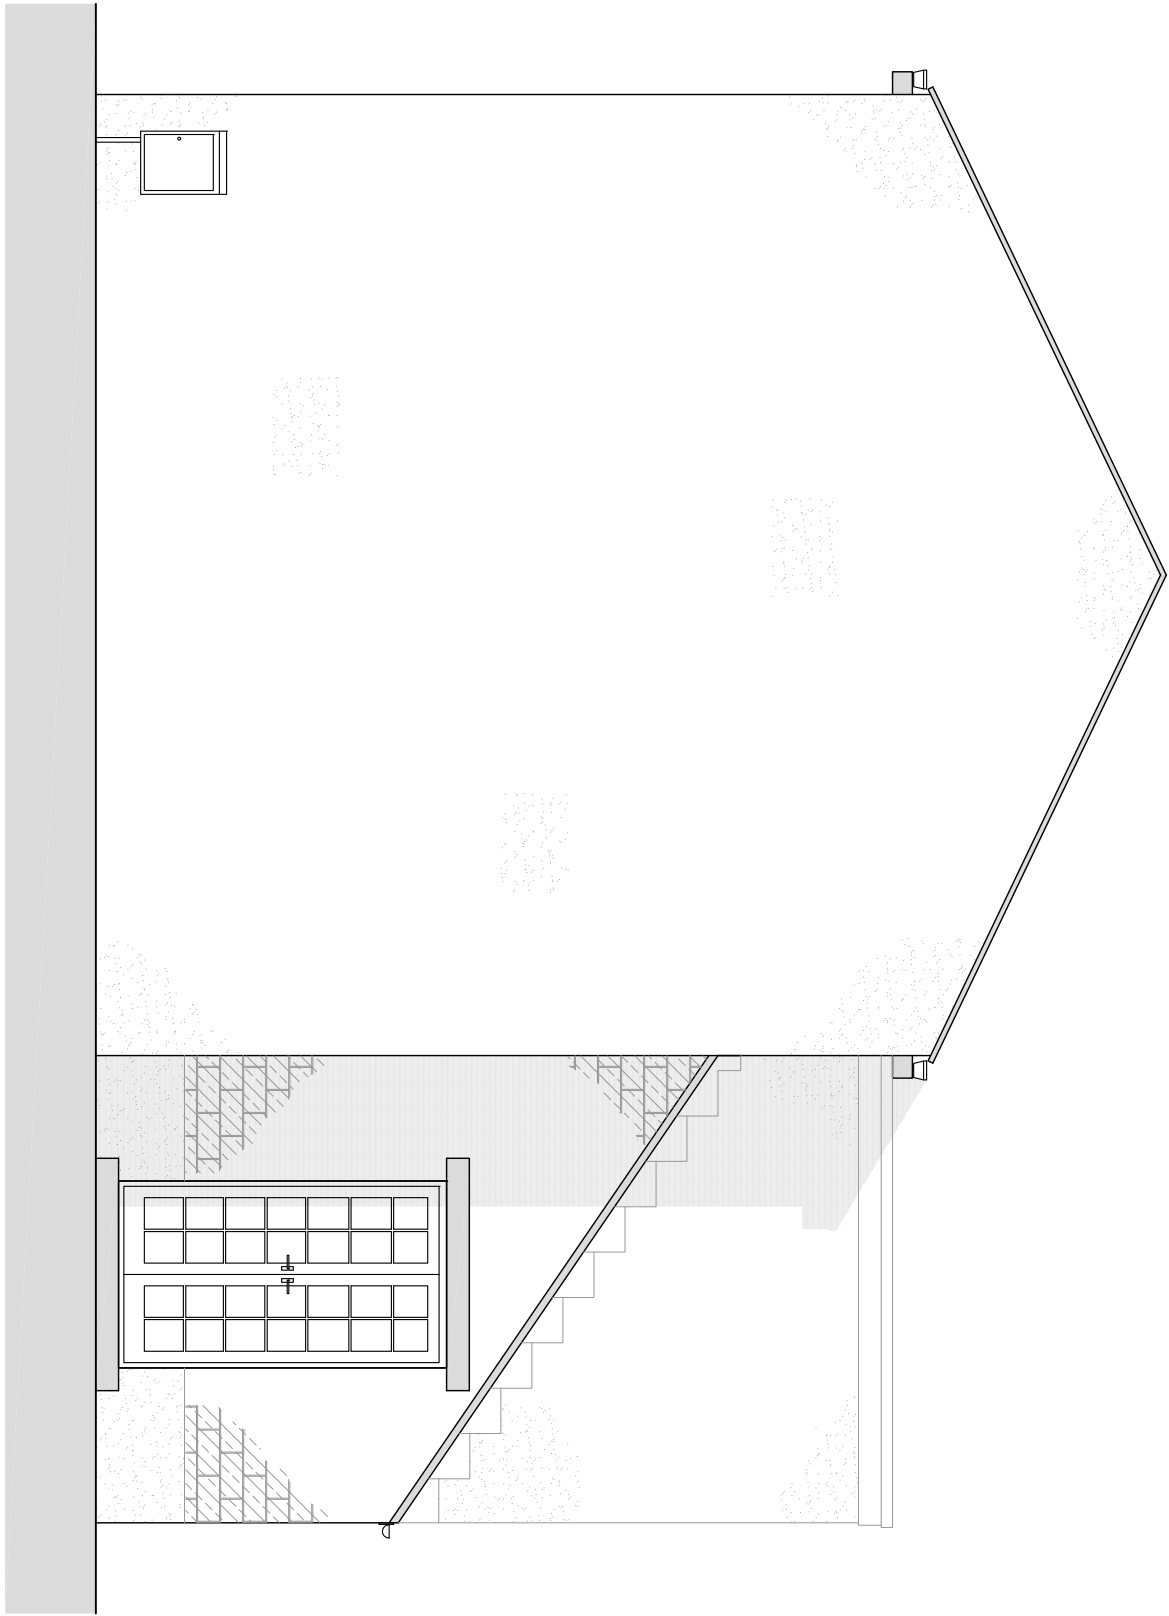

EXISTING SOUTH FACING ELEVATION
SCALE 1:50

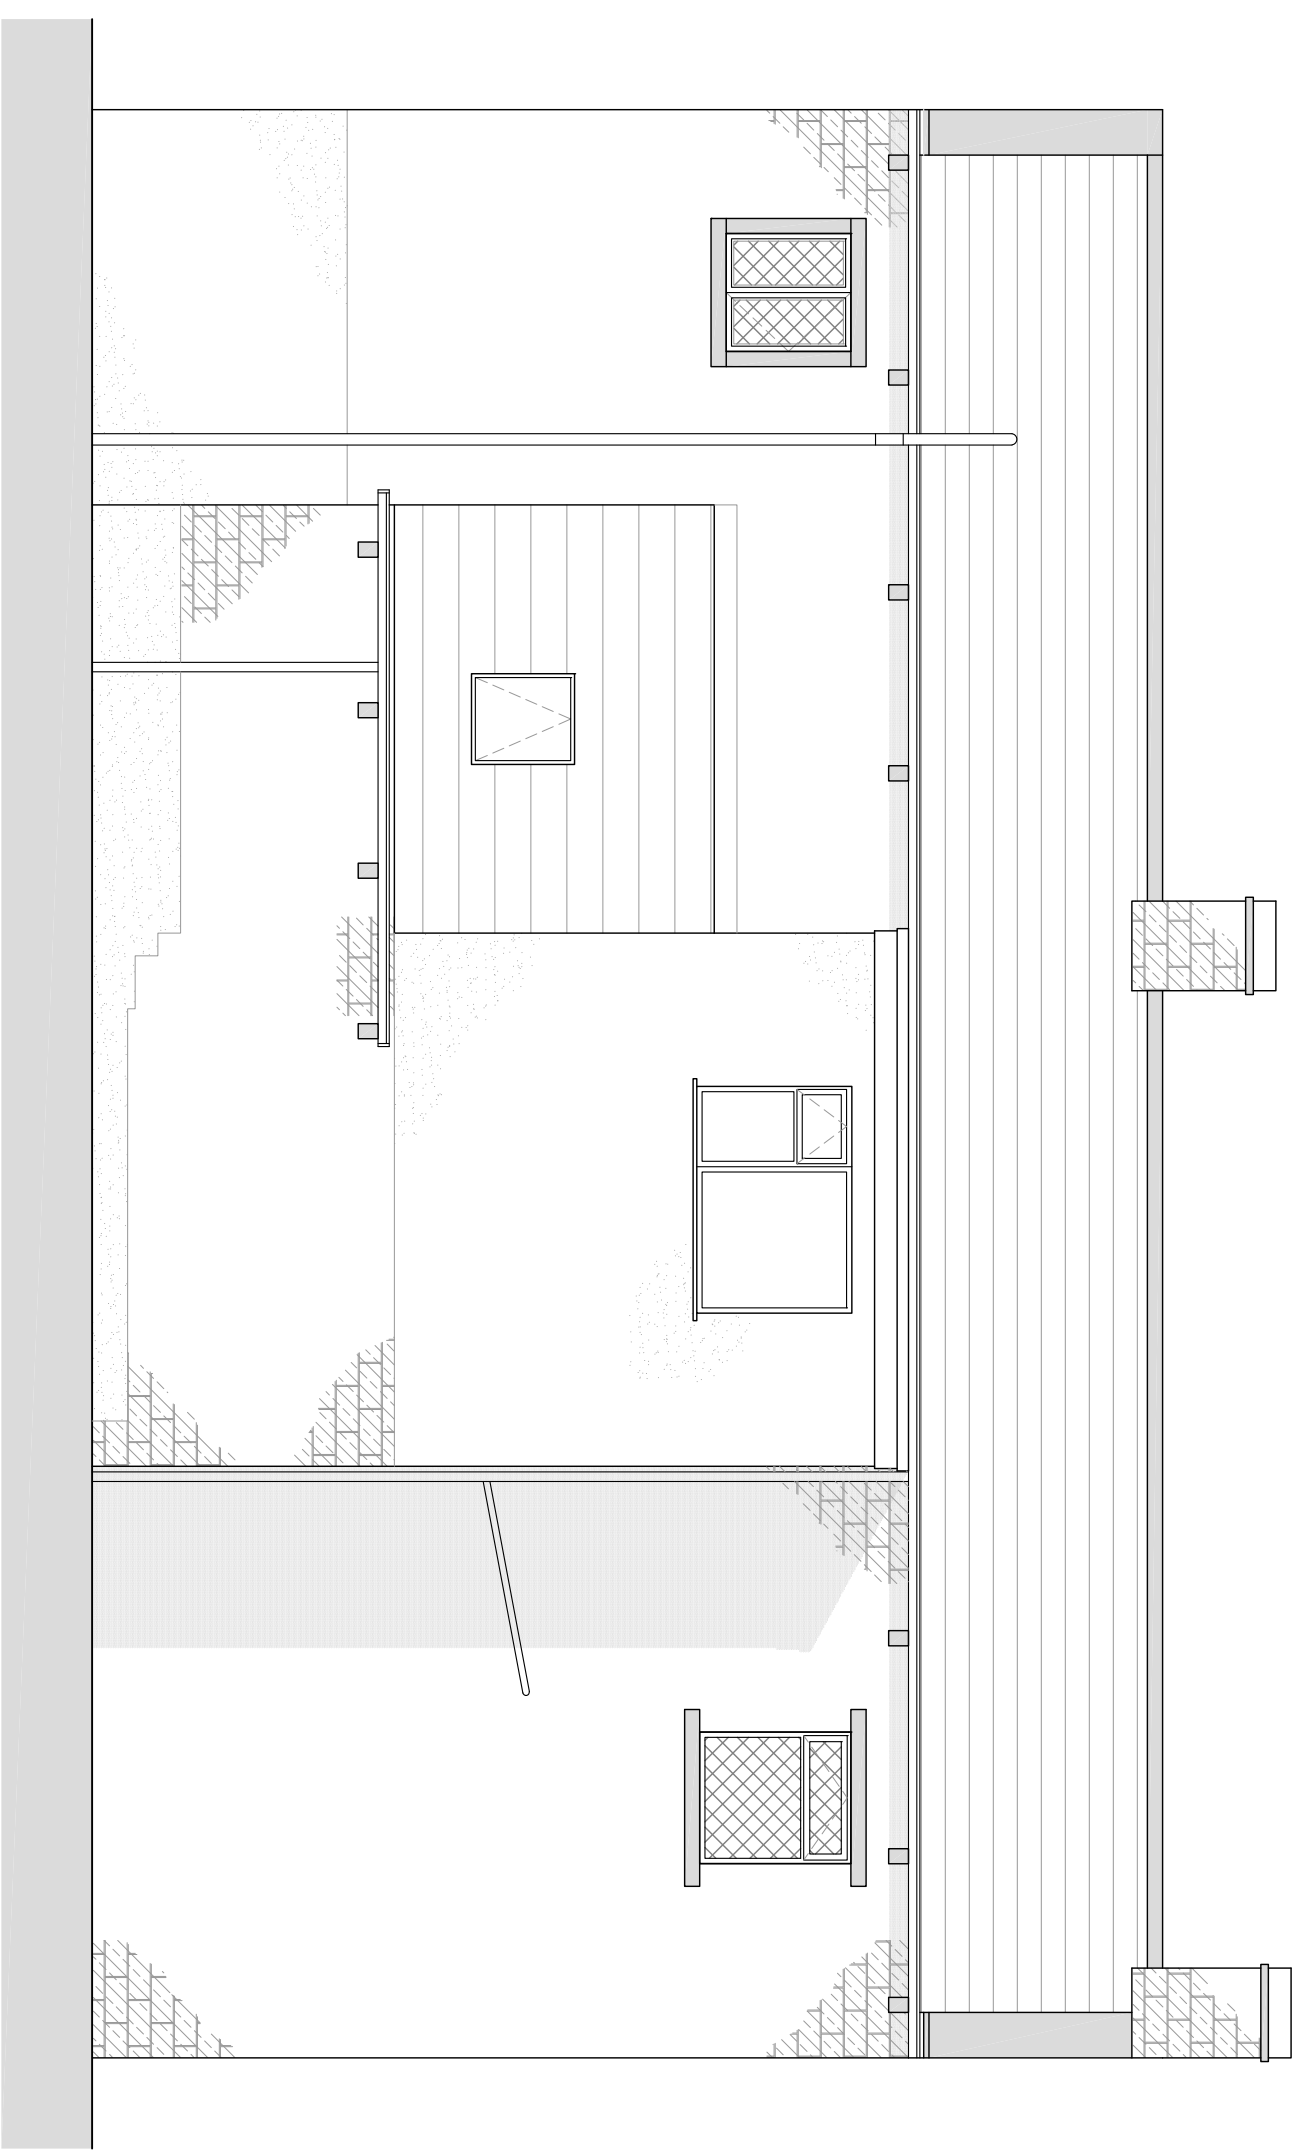

EXISTING EAST FACING ELEVATION
SCALE 1:50

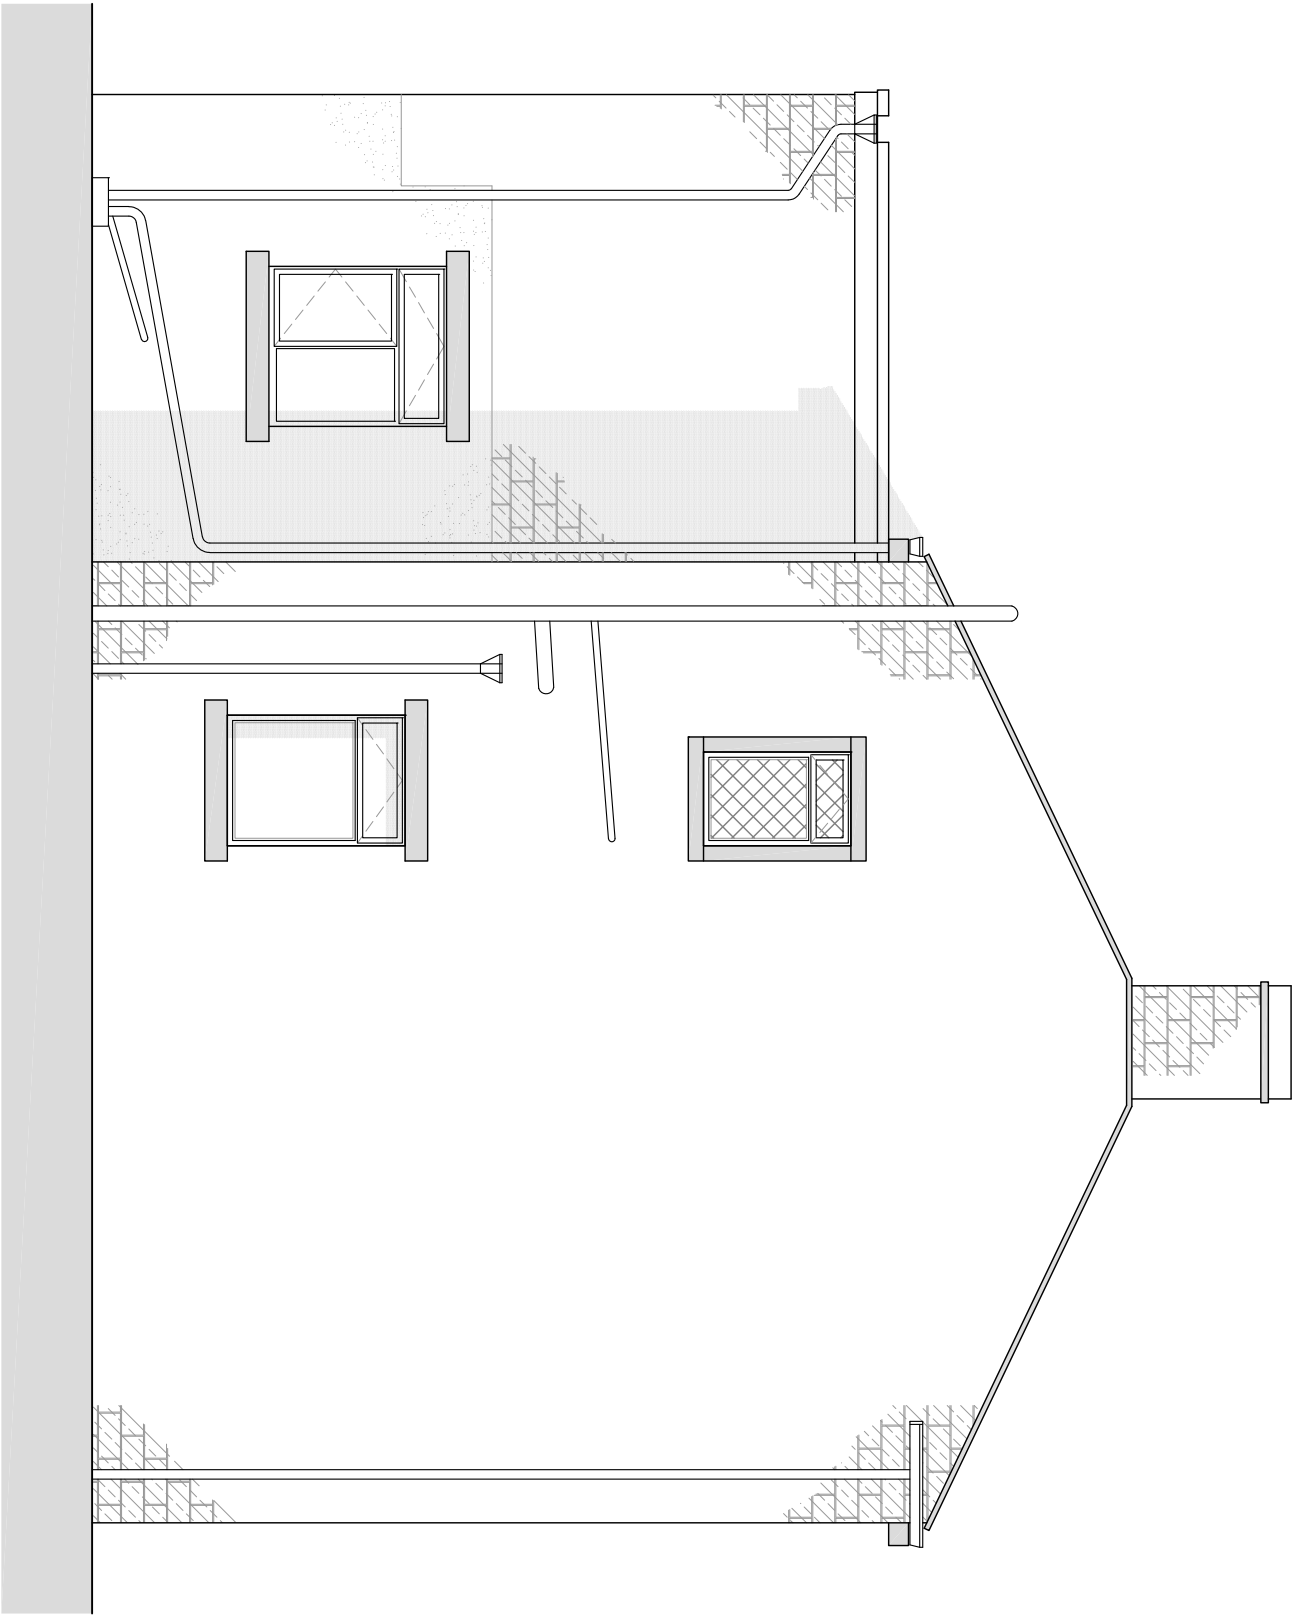

EXISTING NORTH FACING ELEVATION
SCALE 1:50

NOTES

1. No dimensions to be scaled.
IF IN DOUBT ASK.
2. All dimensions must be checked and verified on site by the Contractor prior to the commencement of works and Hinchliffe Architecture & Design Ltd. to be notified of any discrepancies.
3. The copyright of these drawings remains the property of Hinchliffe Architecture & Design Ltd. They must not be reproduced in any way without prior written consent from the originator (Hinchliffe Architecture & Design Ltd.)

Rev.	Description
Status	PLANNING



hinchliffe
ARCHITECTURE & DESIGN LTD
246 CHATFIELD ROAD
MIDLANDS
BIRMINGHAM B37 7YU
0121 757 7172
0121 757 7173
Client	MR G. PEARSON
Project	1 HOPTON HALL LANE MIRFIELD WF14 8EP
Drawing Title	EXISTING ELEVATIONS

EXISTING MATERIALS	
• MASONRY	– NATURAL COURSED STONE
• ROOF TILES	– STONE SLATES
• DOORS	– PAINTED TIMBER
• WINDOWS	– WHITE TIMBER, D/G
• RAINWATER GOODS	– BLACK PVCu

Scale (at A1)	Date
AS SHOWN	27.11.2019
Dwg. no.	Rev.
1HHL-19-PL02	