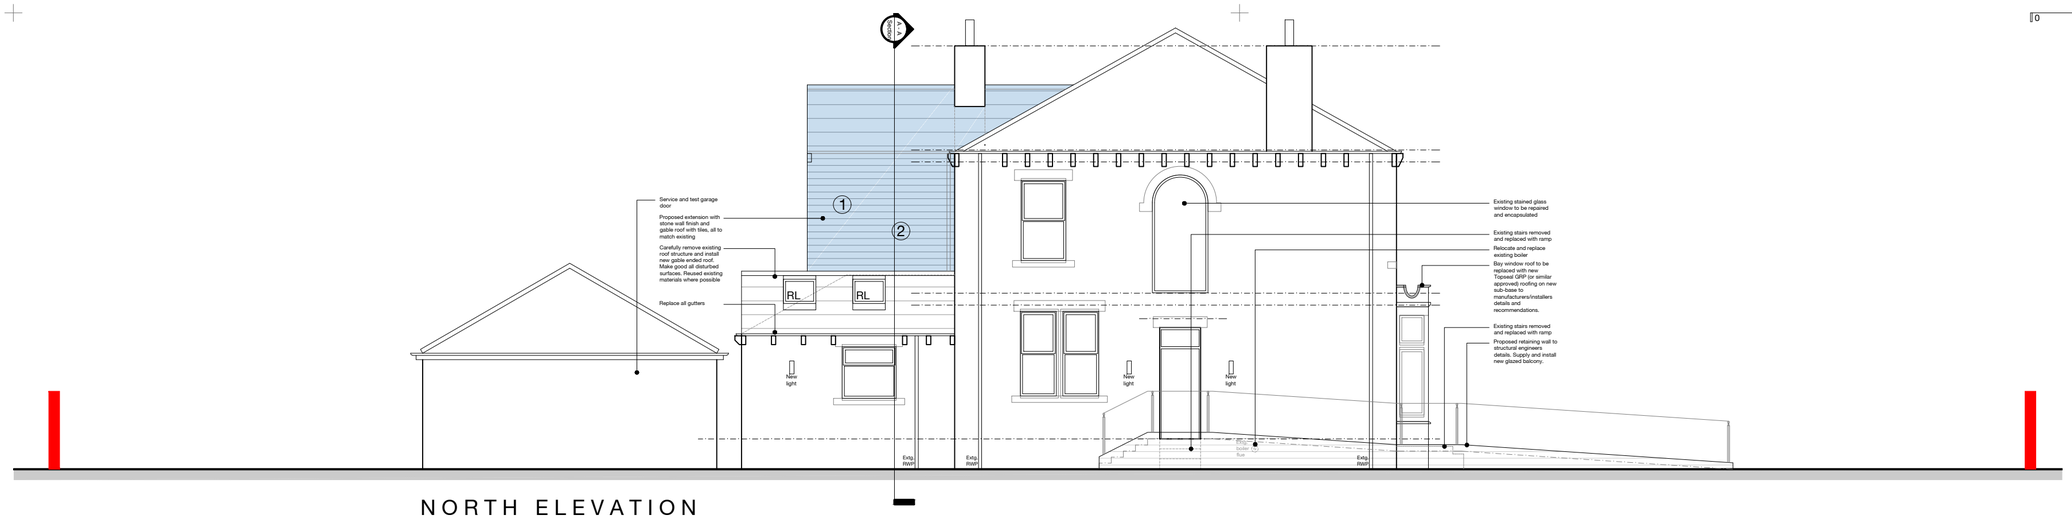

NORTH ELEVATION

SOUTH ELEVATION

WEST ELEVATION

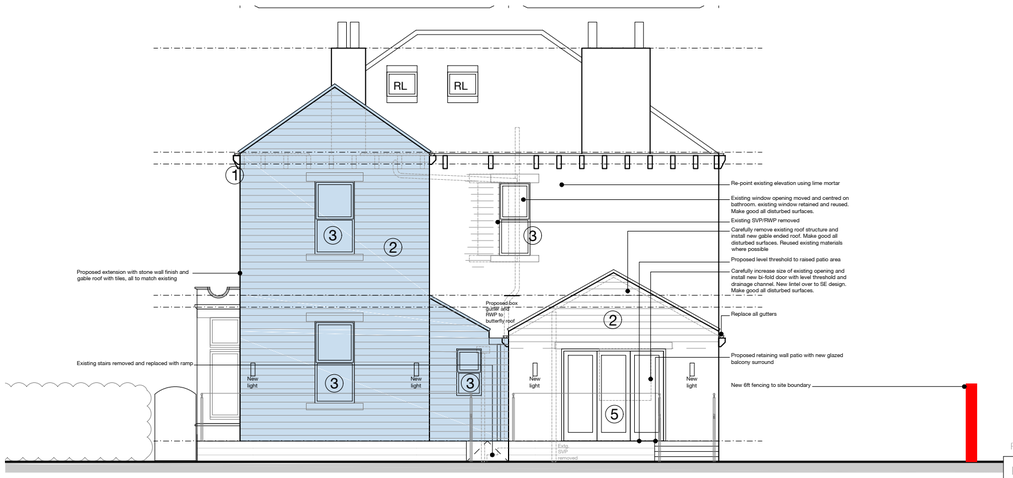

EAST ELEVATION

0 5 10cm

Notes | Sketch schemes may be based on plan information of unknown origin and is subject to verification and survey. Contractors must verify all dimensions on site before commencing any work or shop drawings. This drawing is not to be scaled. Use figured dimensions only. Ensure digital versions are plotted at 'Actual Size'. Building areas are liable to adjustment over the course of the design process due to ongoing construction detailing developments. Subject to statutory approvals and survey. The bar above is to check that the drawing has been printed to scale.

1. New Gutter / soffit
2. Stonework to match existing
3. uPVC windows to match existing
4. Composite door with stainless steel handle
5. Powder coated Black Aluminium doors

Extent of proposed extension works.

Rev	Date	Description	Drawn	Checked
B	2019.10.31	Lean to roof to utility	wcc	.
A	2019.10.07	Extension now 2 storey. Internals remodelled	wcc	.

Project: For & on behalf of Irwin Mitchell
53 Deighton Lane, Batley, WF17 7EU

Drawing: Proposed Elevations

Client: MA

BIM Suitability Description: SUITABLE FOR INFORMATION — BIM Suitability Code: S2

Status: Planning
Date: July '19
Drawn: wcc
Checked: rsg
Scale (A2): 1:100

2 Riverside Way, Whitehall Waterfront, LEEDS ■, LS1 4EH, t 0113 819 8041
320 City Road, Angel, LONDON □, EC1V 2NZ, t 0203 883 8602
w edwardarchitecture.co.uk
e info@edwardarchitecture.co.uk

Project 0751 - Originator EA - Discipline A - Drawing No PL08 - Rev B

edward architecture