


Notes

1. Do not scale from drawing. If in doubt contact Rouse Homes Ltd.
2. All dimensions are in millimetres unless noted otherwise.
3. Not for construction unless otherwise shown.
4. When appropriate, this drawing to be read in conjunction with project specific Designers Risk Assessments, produced in accordance with requirements of Regulation 13 of the Construction (Design and Management) Regulations 2007.
5. The design shown on this drawing is the property of Rouse Homes Ltd and is not to be used or the drawing copied, communicated or disclosed, in whole or in part, except in accordance with a contract, licence or agreement in writing with Rouse Homes Ltd.

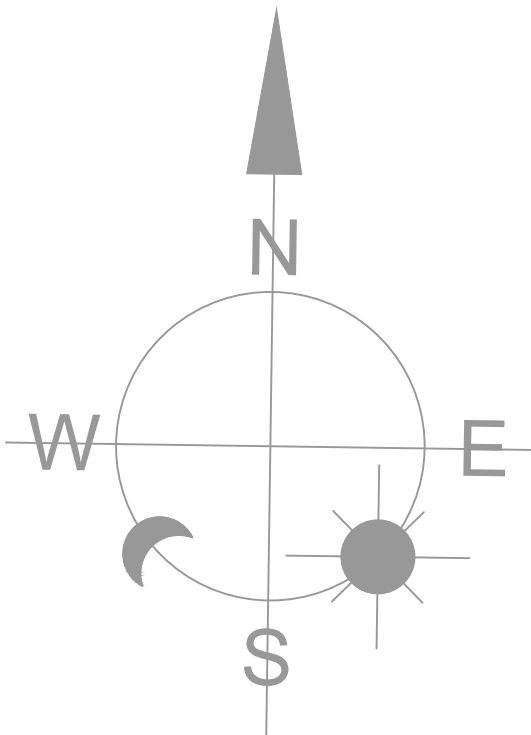

Station	Easting	Northing	Level
SP01	423893.091	426868.085	127.757
SP1A	423879.415	426789.935	127.669

REV.	DATE	DESCRIPTION	DRN. CKD.
			
PROJECT Howden Clough Topographic Layout 348A Leeds Road			
DRAWING TITLE Development of 17 Units 348A Leeds Road			
Date 1st August 2019	Scale 1:250 @ A1	Drawn TA	Checked AS
Drawing No. DWG. SK/L/01			Rev. A