




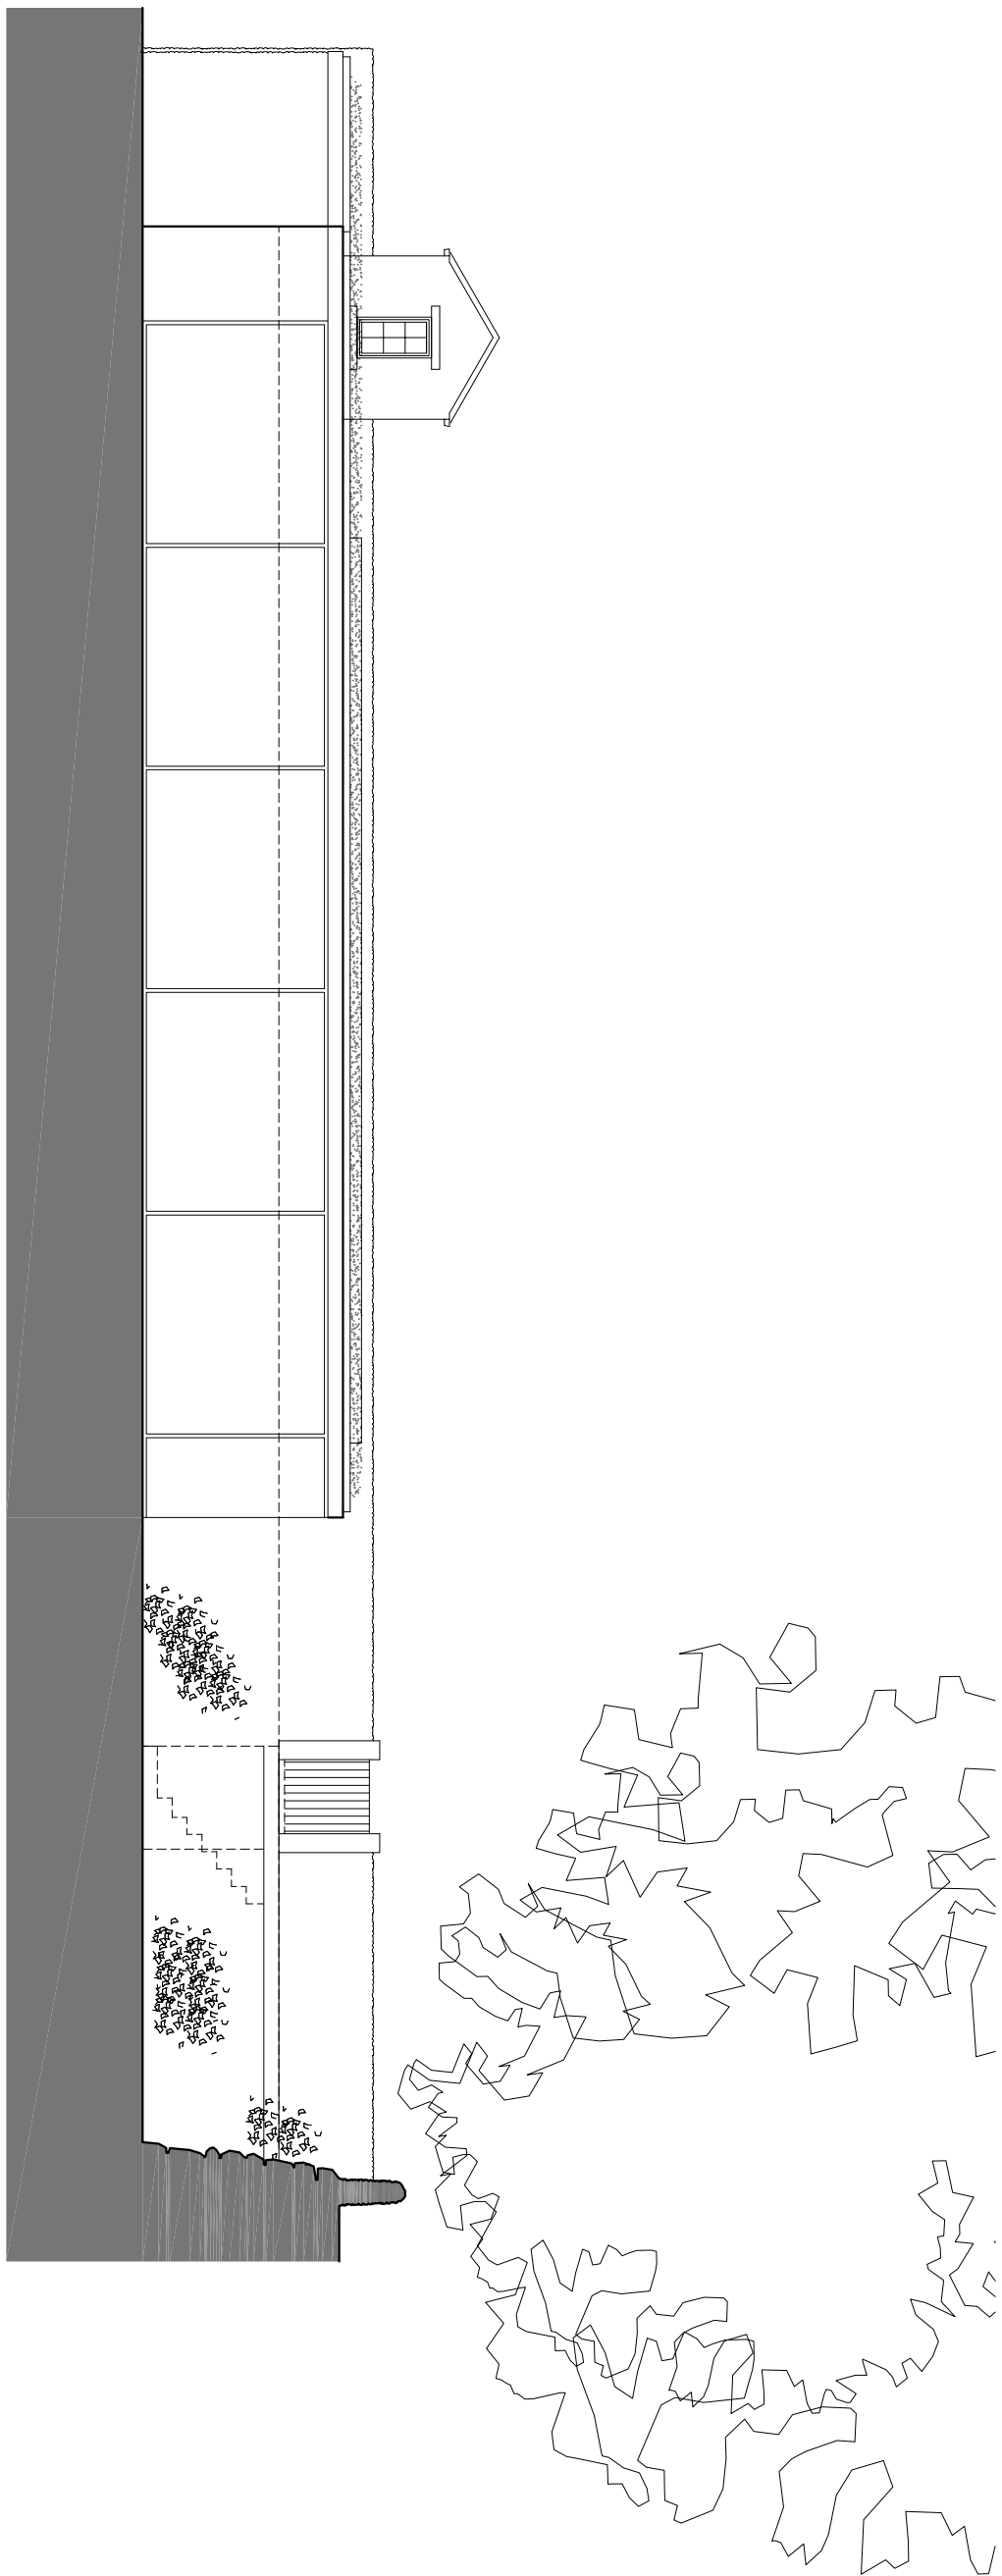


ELEVATION FACING SOUTH

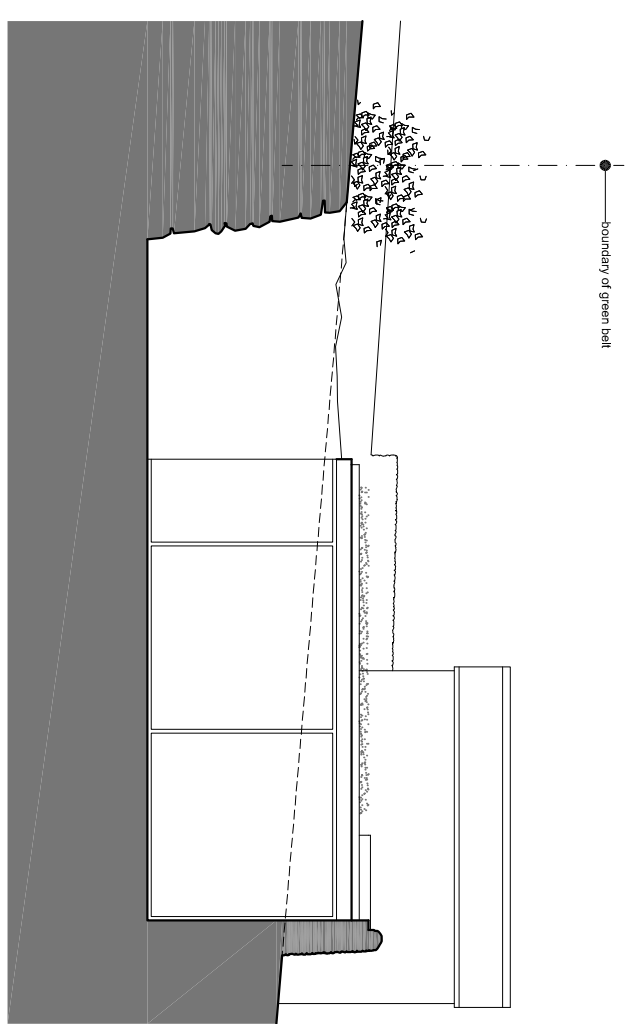


ELEVATION FACING EAST

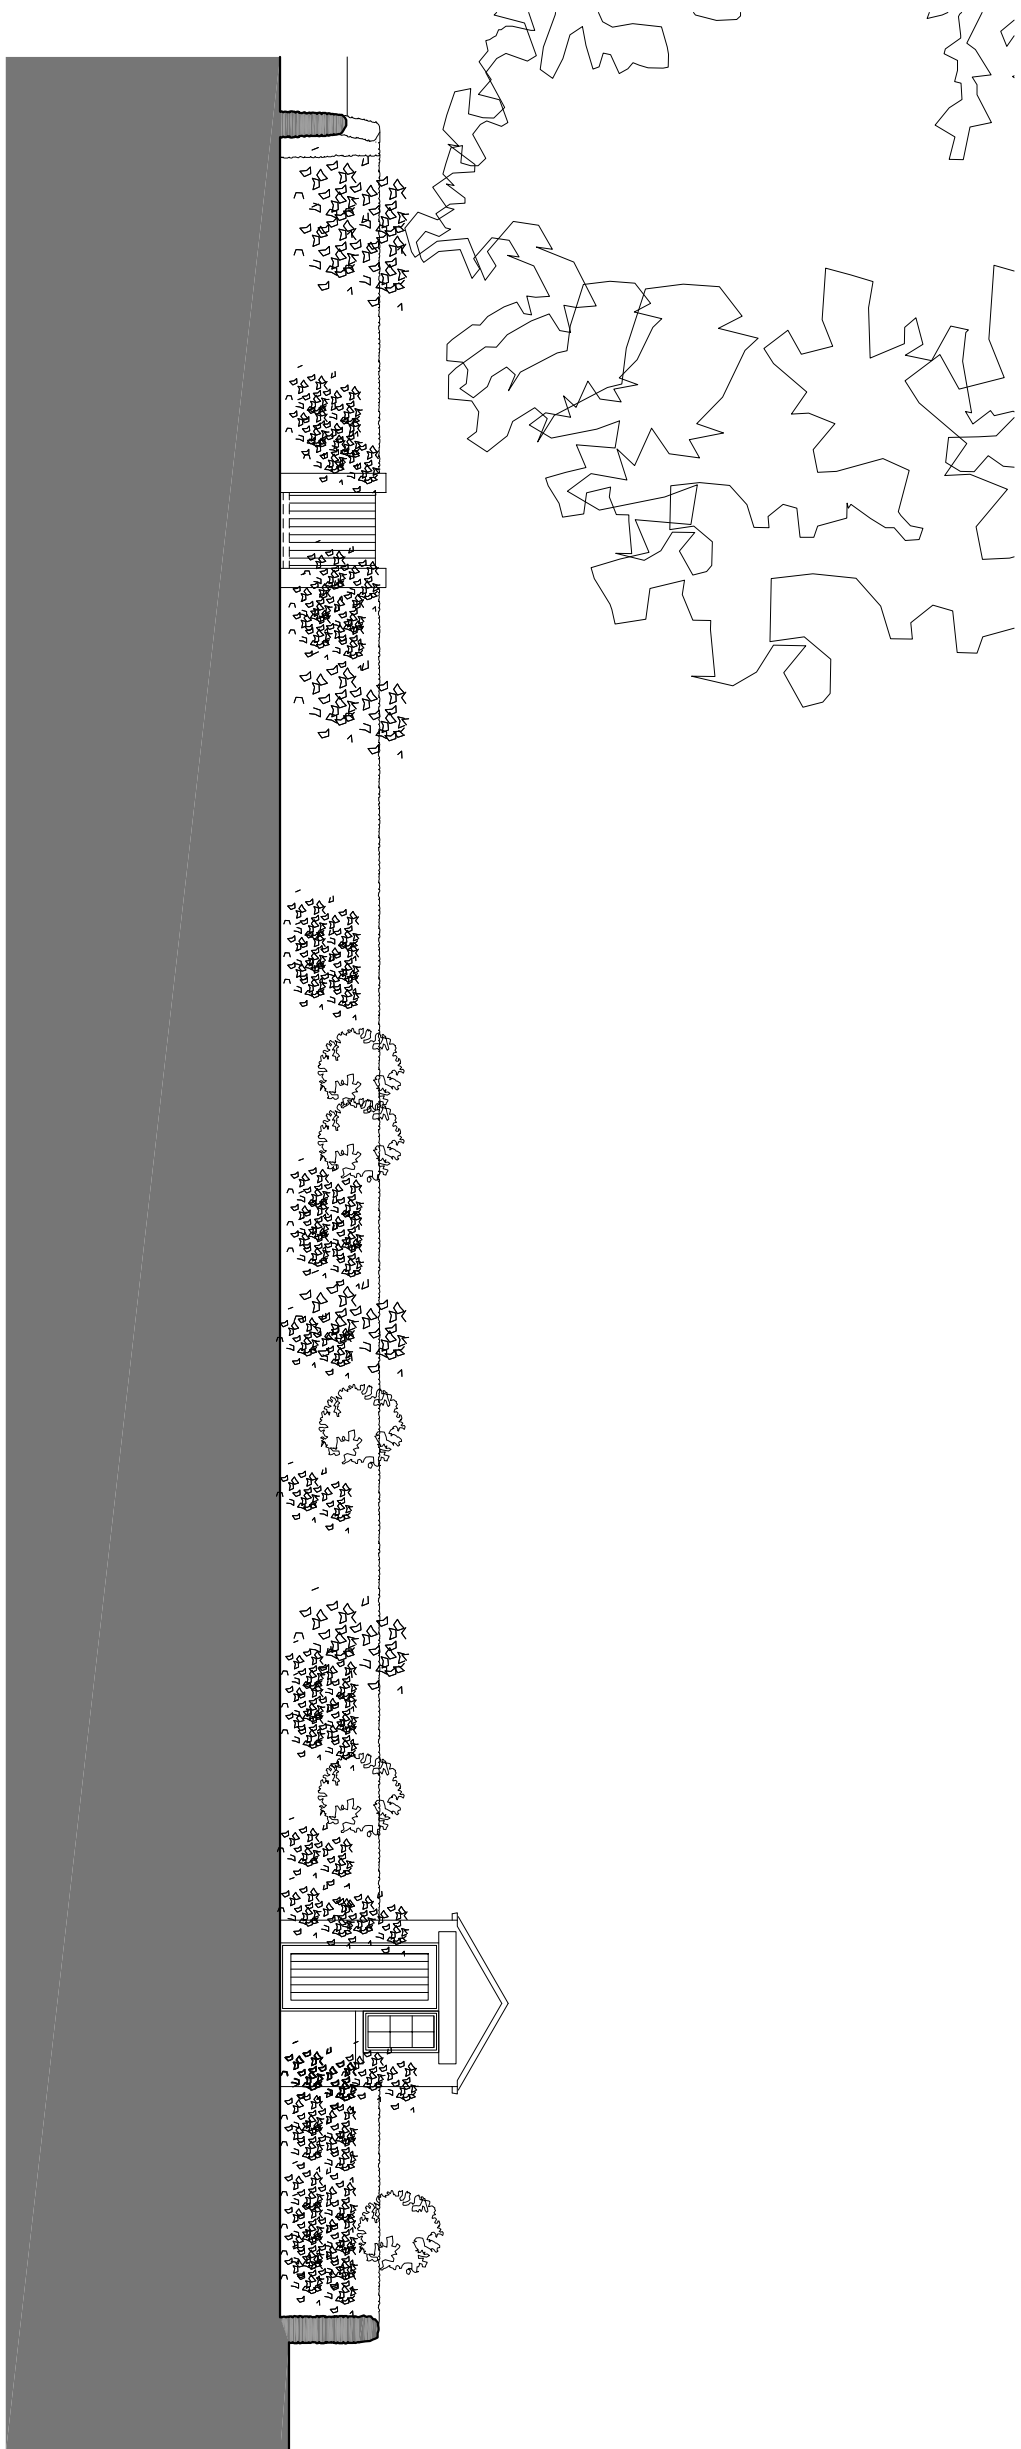

ELEVATION FACING NORTH

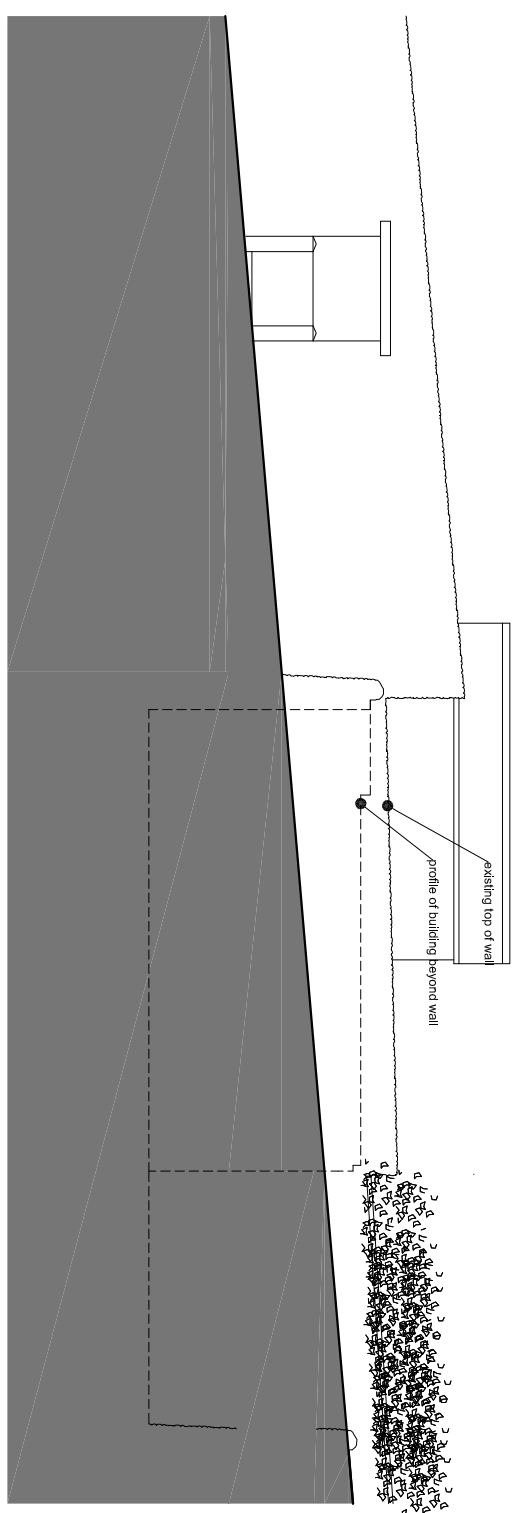

ELEVATION FACING WEST

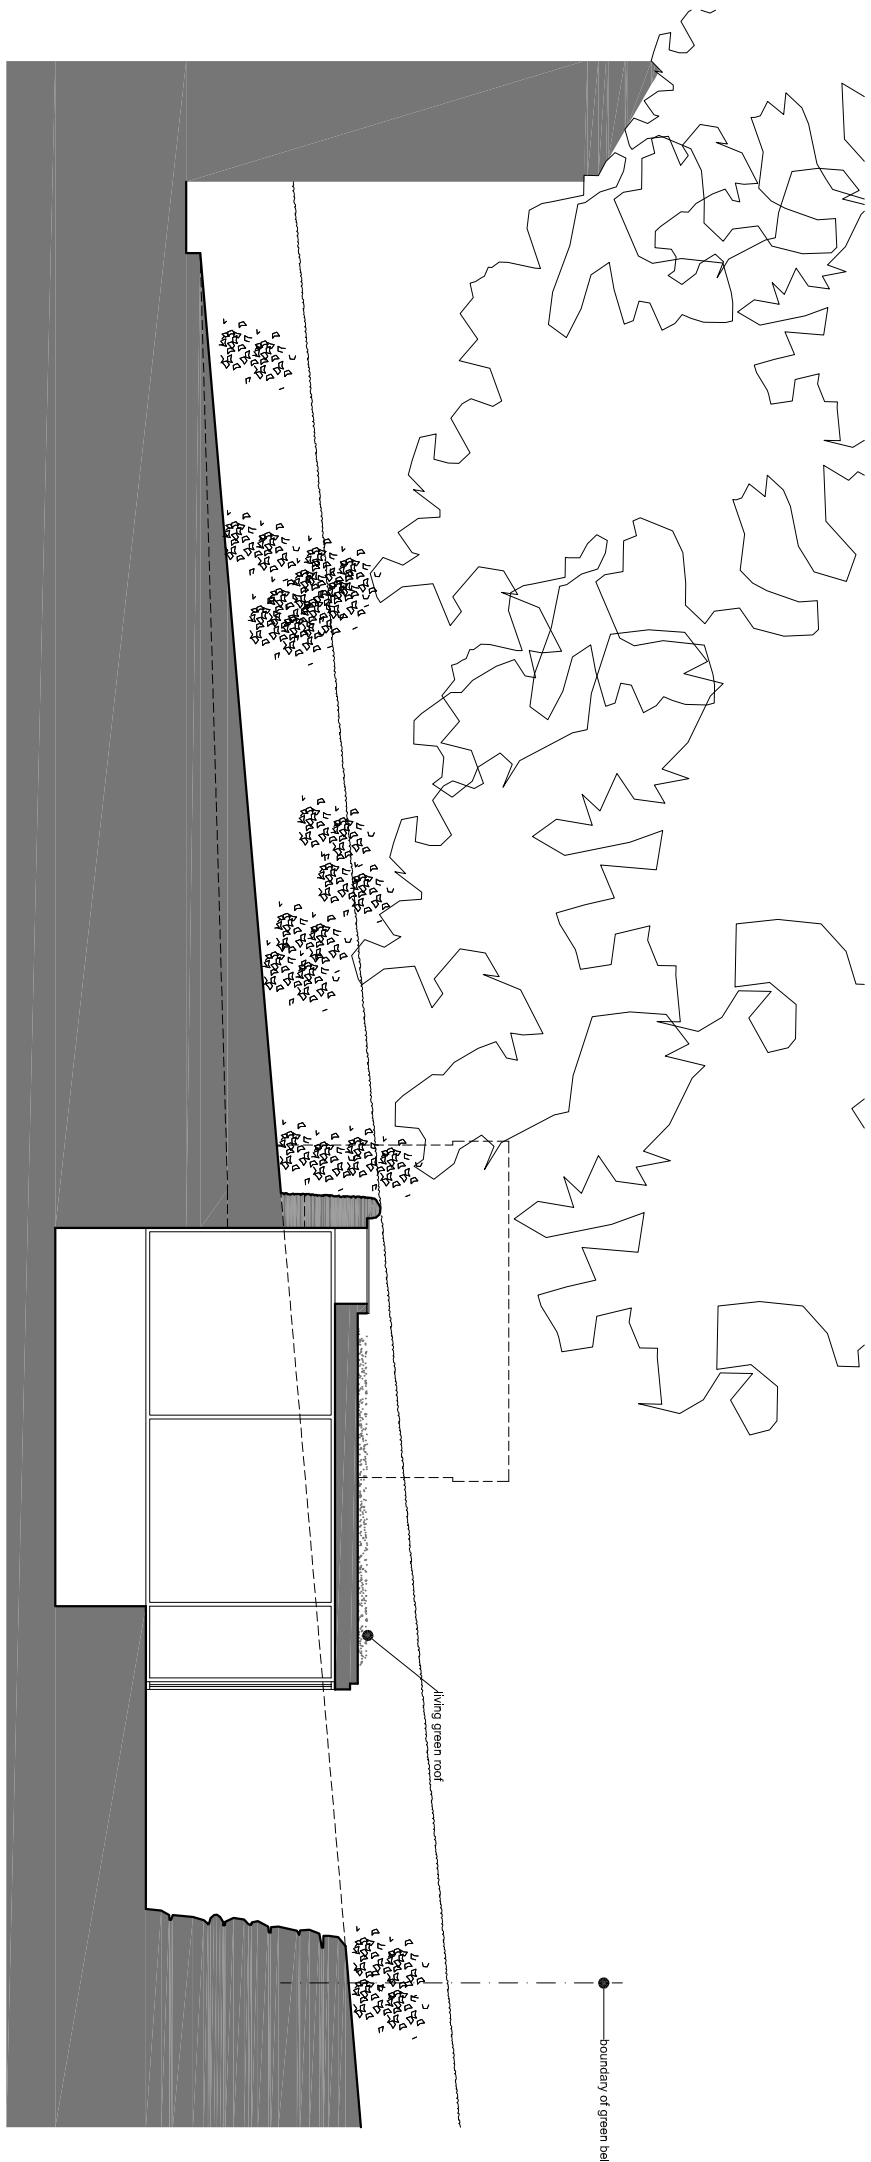

SECTION A-A