




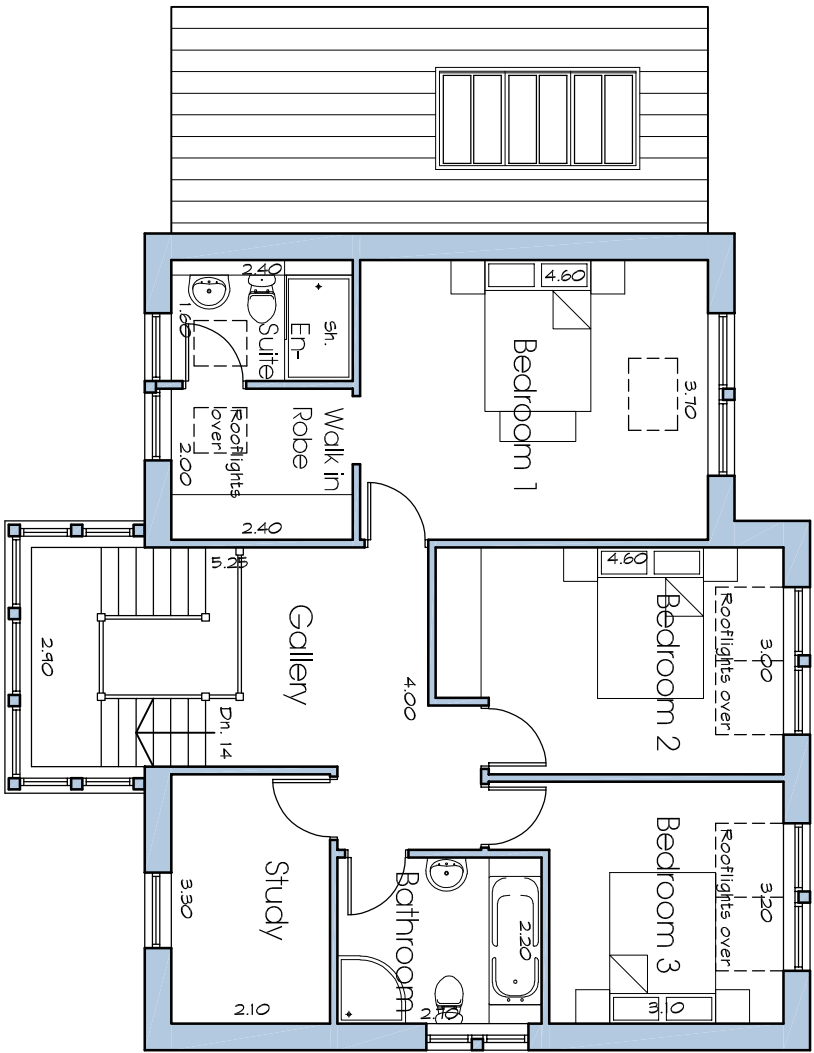


First Floor Plan

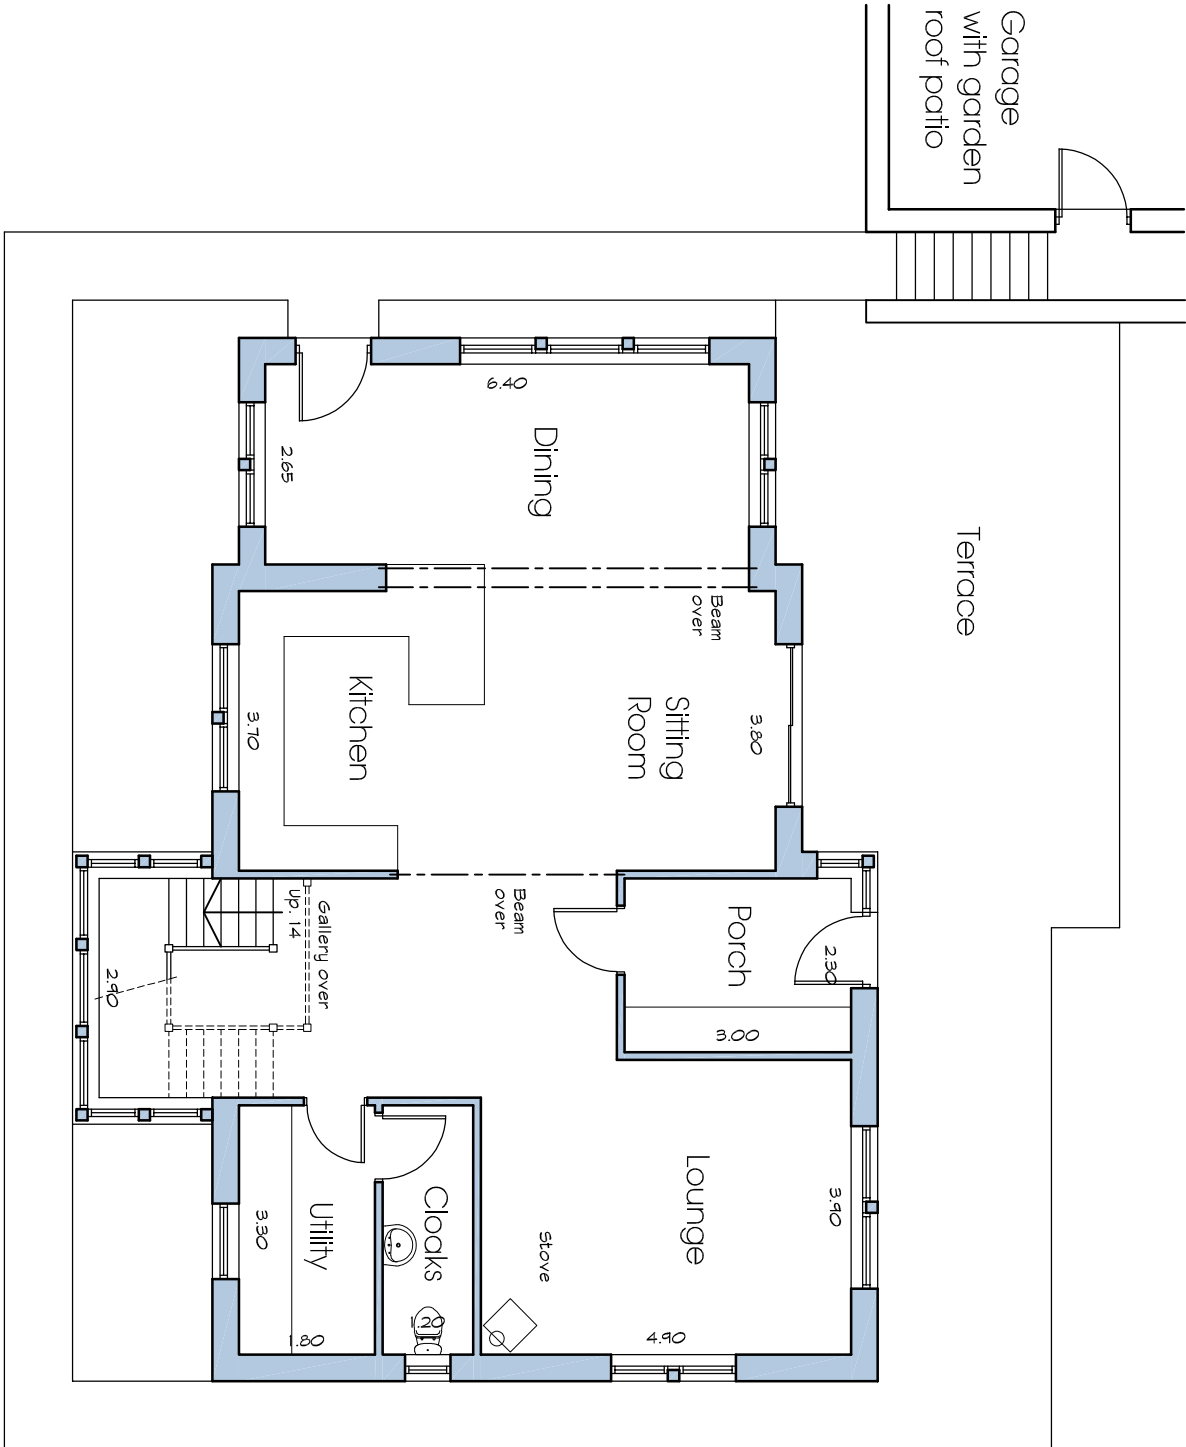


Ground Floor Plan

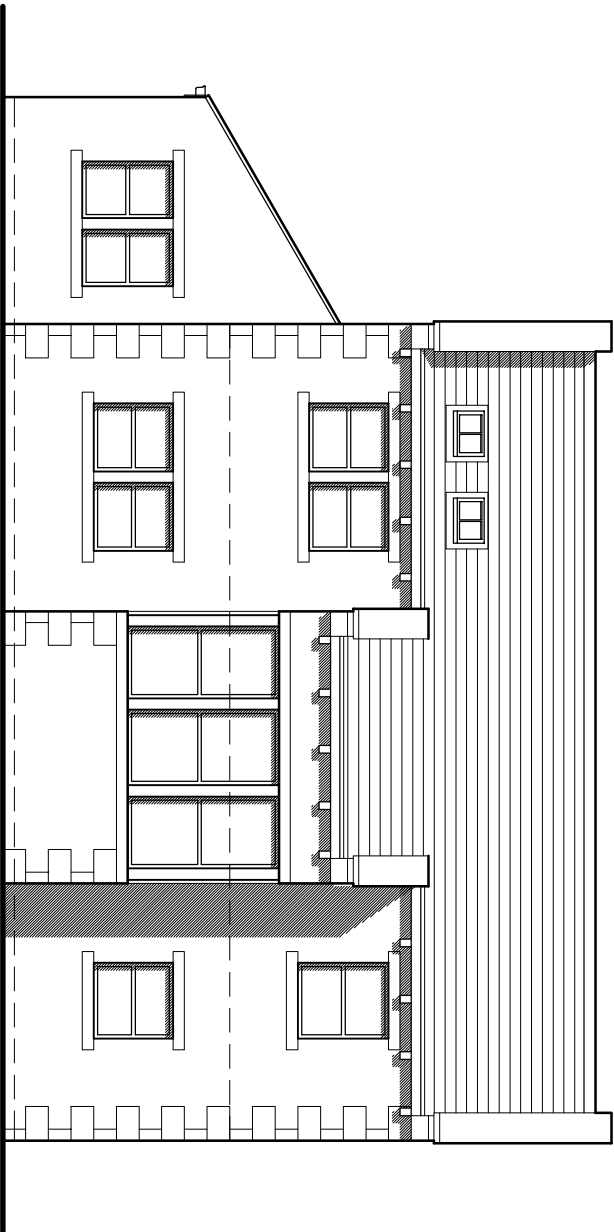


North Elevation
(Well Hill)

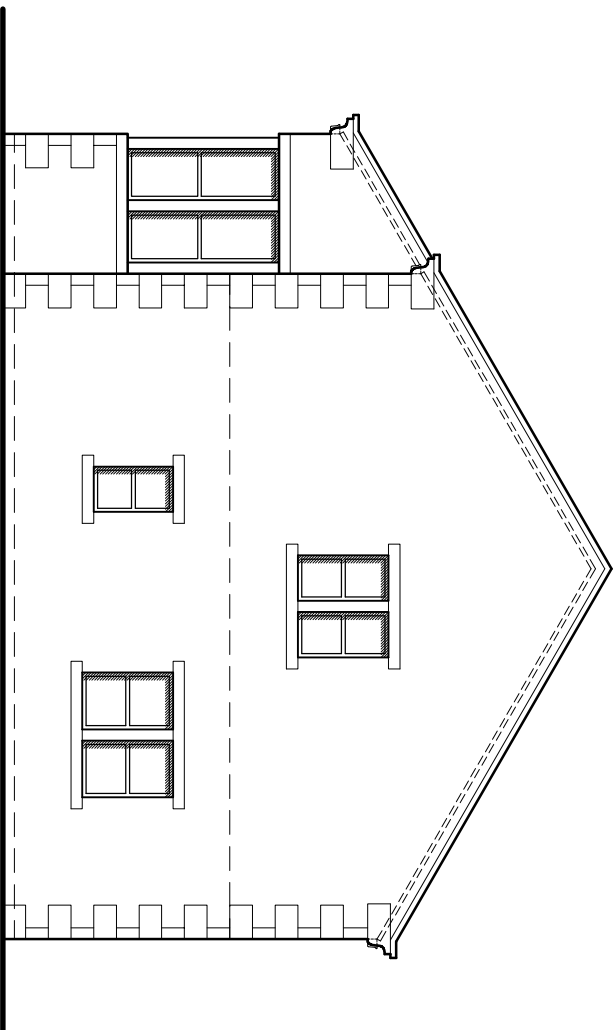

West Elevation

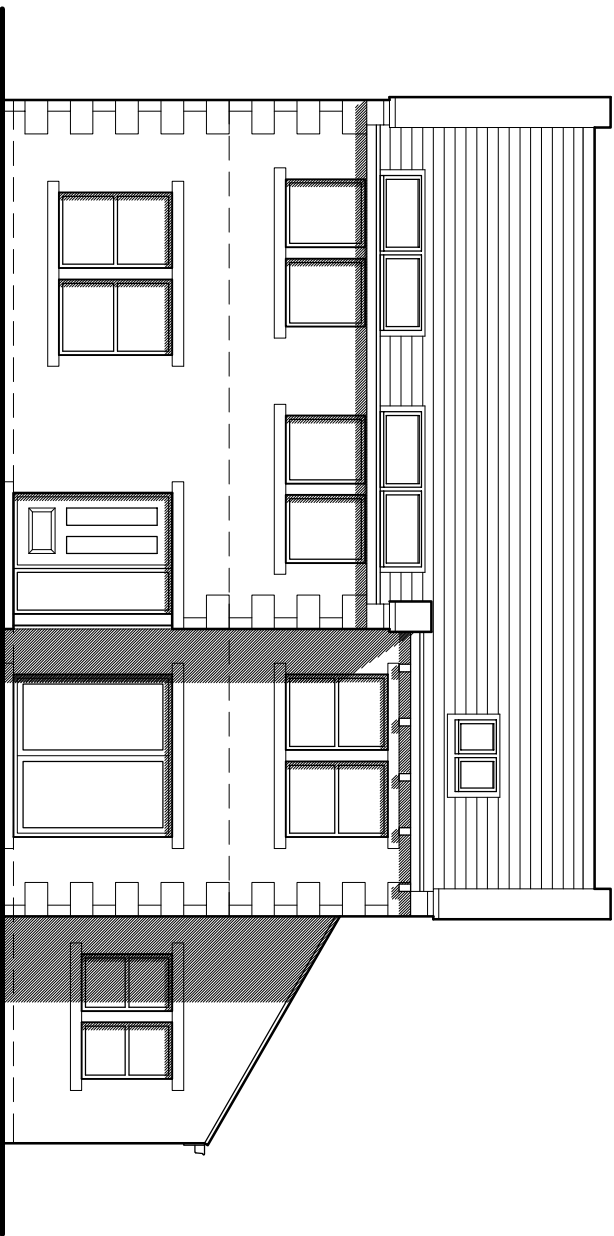

South Elevation
(Westcroft)

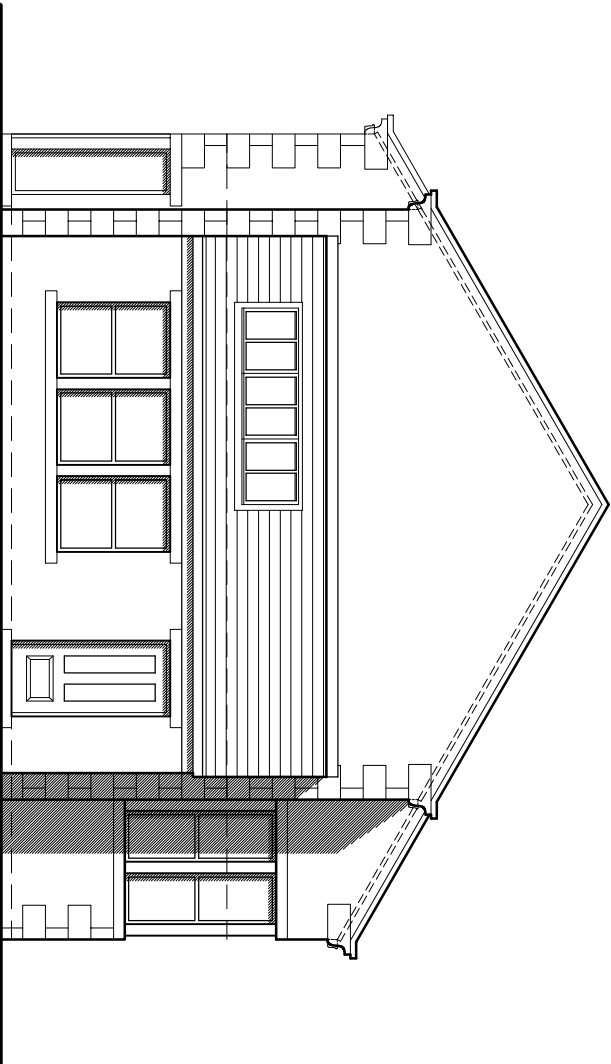

East Elevation

P01	Preliminary Issue	09.12.19	MC	DH
Rev	Description	Date	By	Rw

Detached House
at 8 Well Hill
Honley
Huddersfield

for Mr & Mrs B. Kellington

Farrar Bamforth Associates Ltd.
Chartered Architectural Technologists
51 Trinity Street, Huddersfield, HD1 4DN
Tel: (01484) 424008 Fax: (01484) 512305
E-mail: design@farrarbamforth.co.uk
Website: www.farrarbamforth.co.uk

Plans & Elevations

Project	Originator	Zone	Level	Type	Role	Number	Revision
19D56	FBA	ZZ	XX	DR	A	0701	P01
Drawn	Date	Subsidiary	Revision Status	Scale of A2			
MC	Dec 19	S2	Preliminary	1 : 100			

This document is © Farrar Bamforth Associates Ltd. Drawing measurements shall not be obtained by scaling. Setting out dimensions are to face of structure. Verify all dimensions prior to construction or product manufacture. Immediately report any discrepancies on this document to the Chartered Architectural Technologists. This document shall be used in conjunction with the associated models, specifications and related consultants documents.