




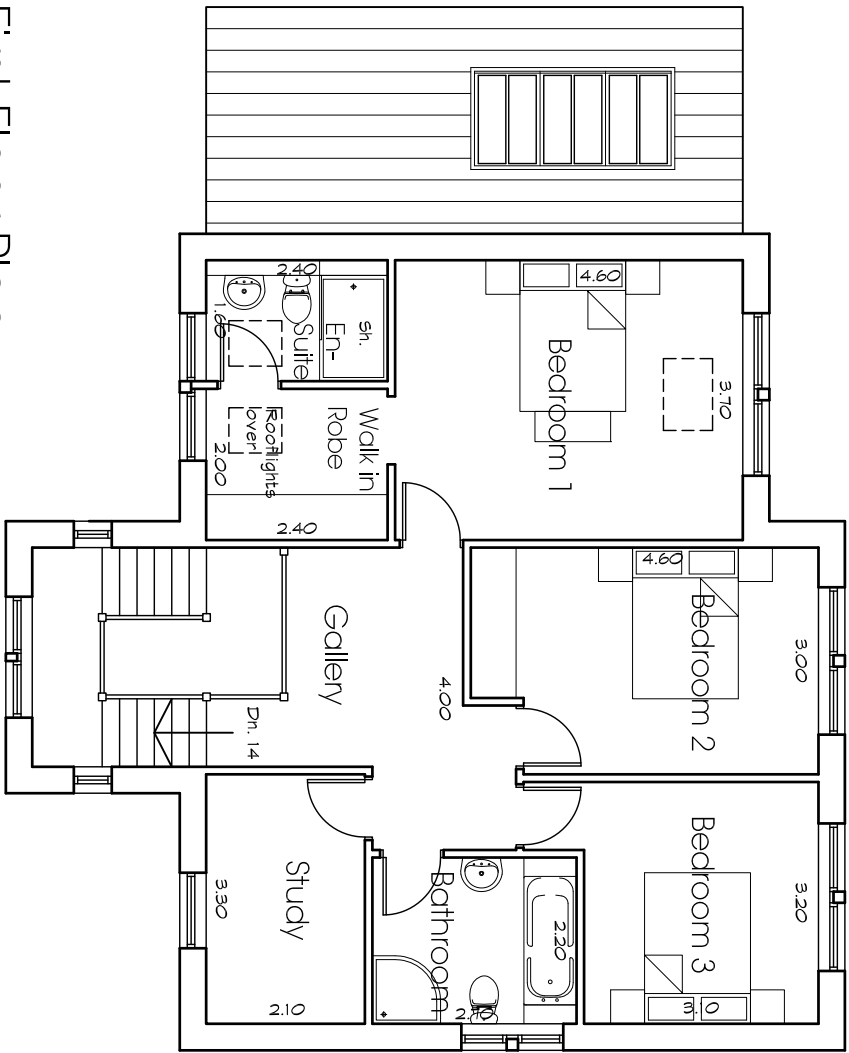


First Floor Plan

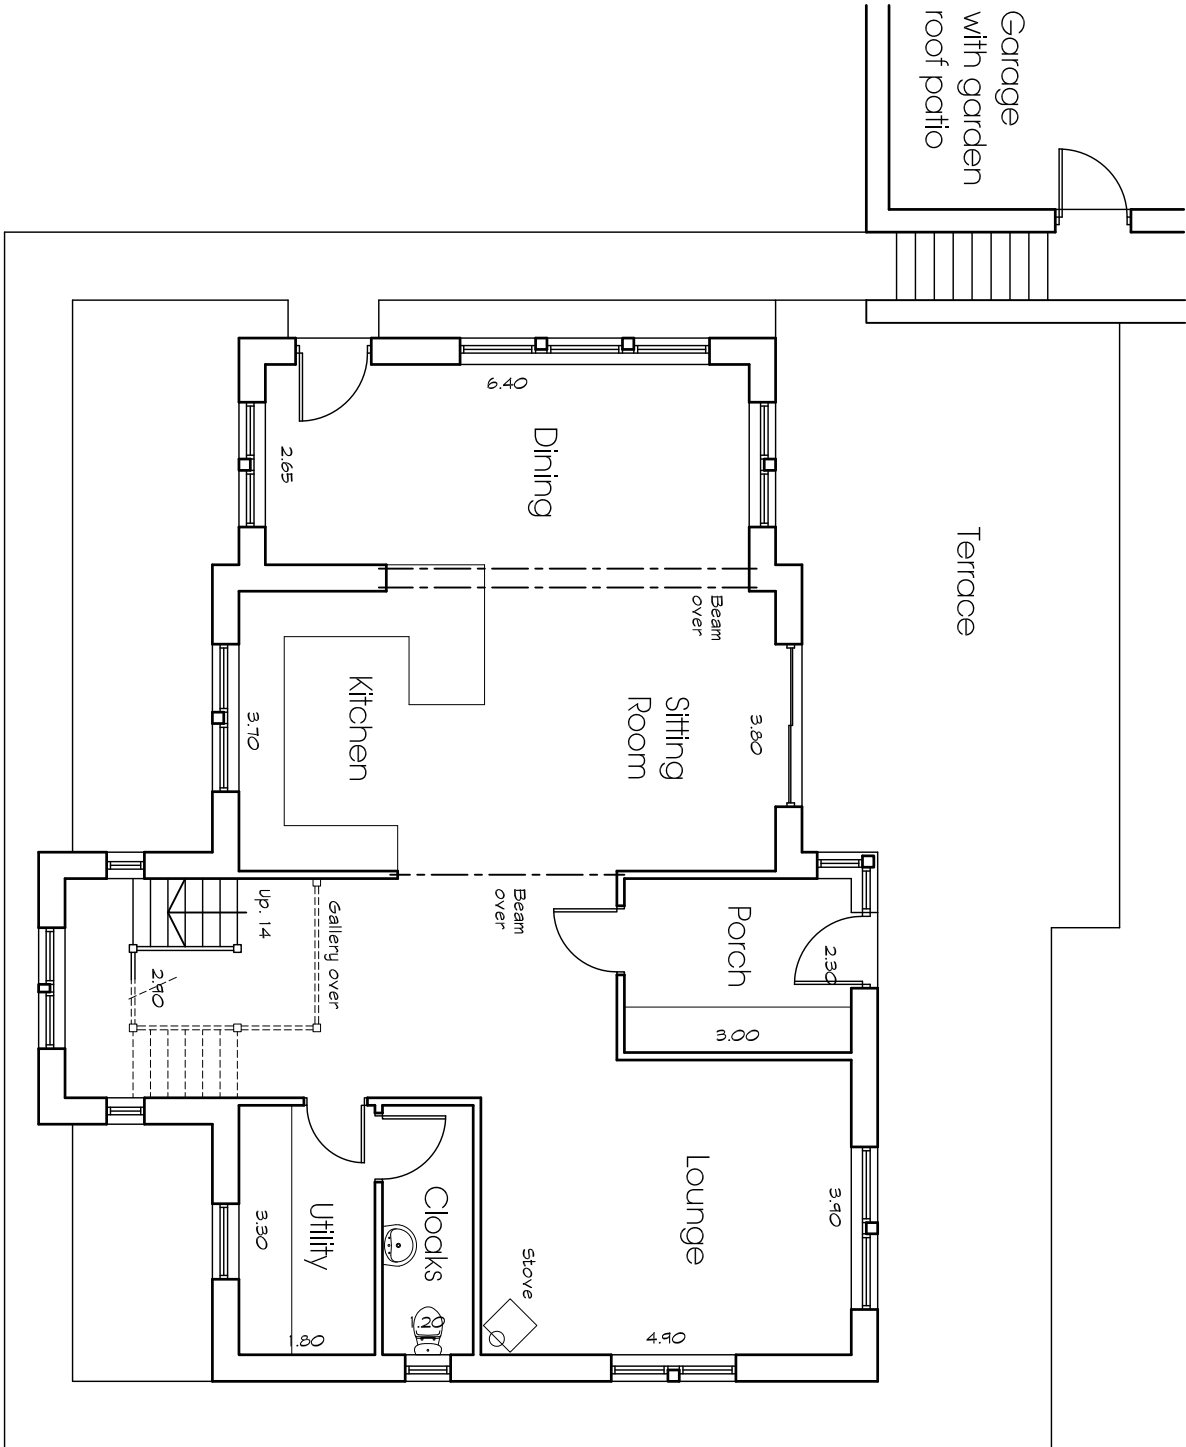


Ground Floor Plan

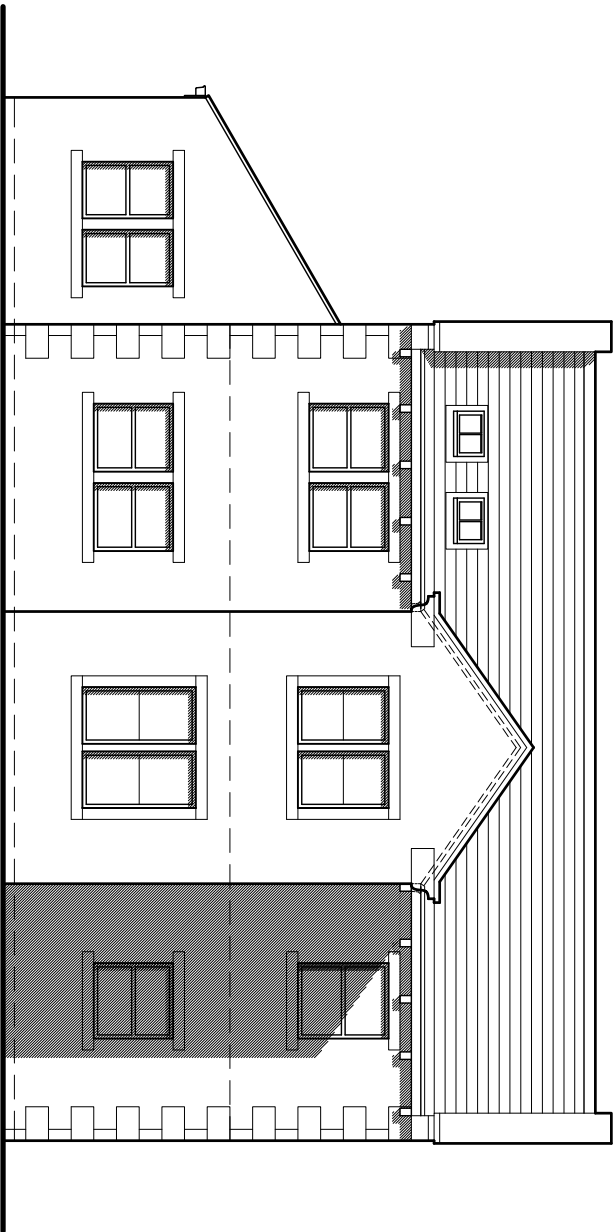


North Elevation
(Well Hill)

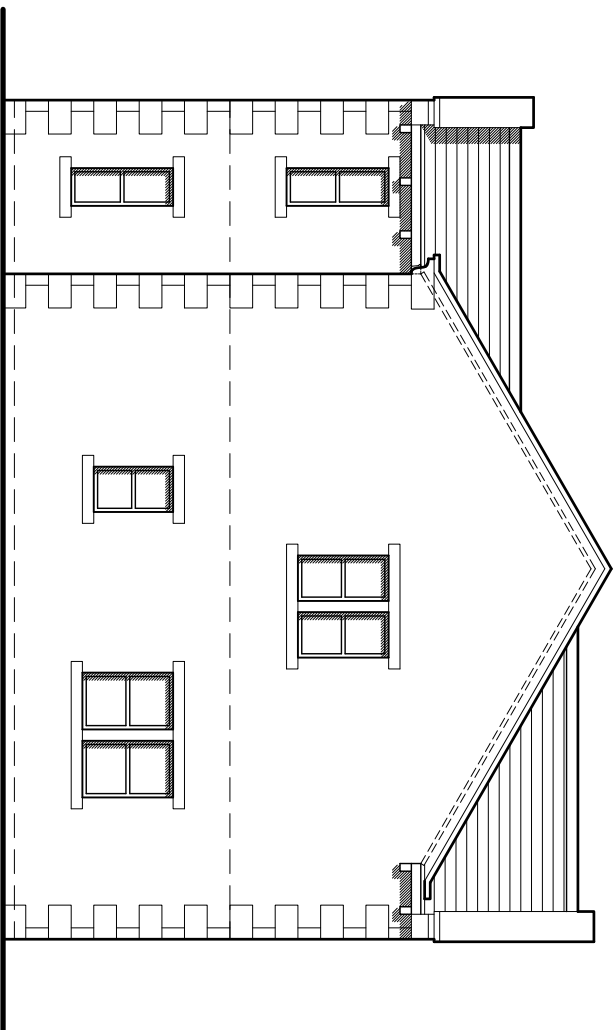

West Elevation

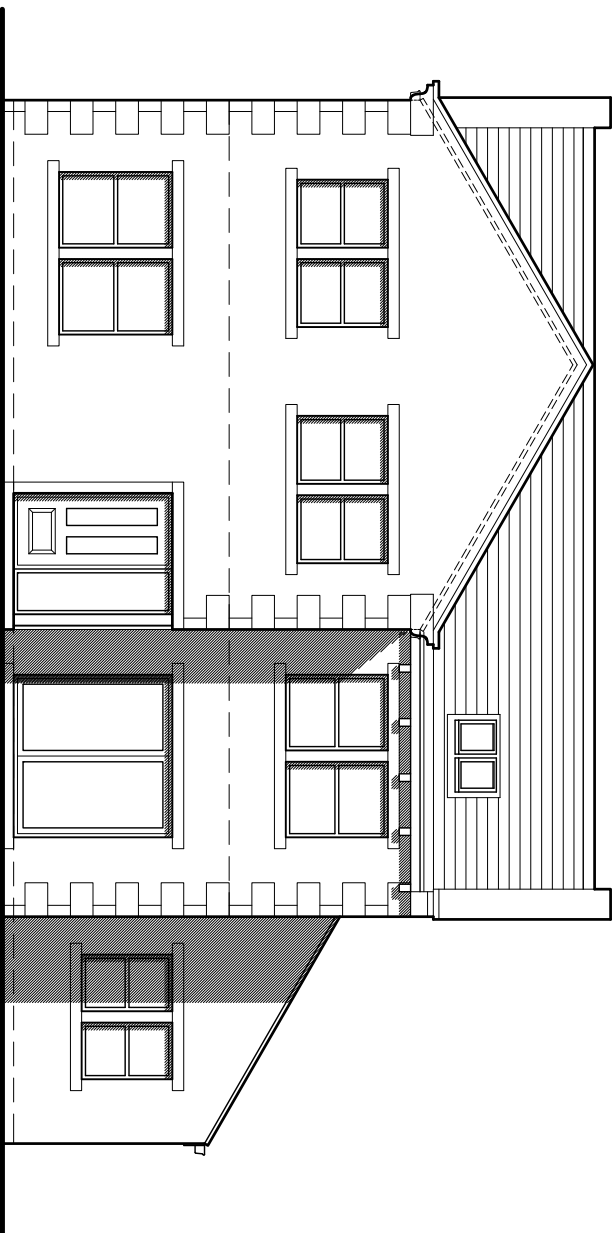

South Elevation
(Westcroft)

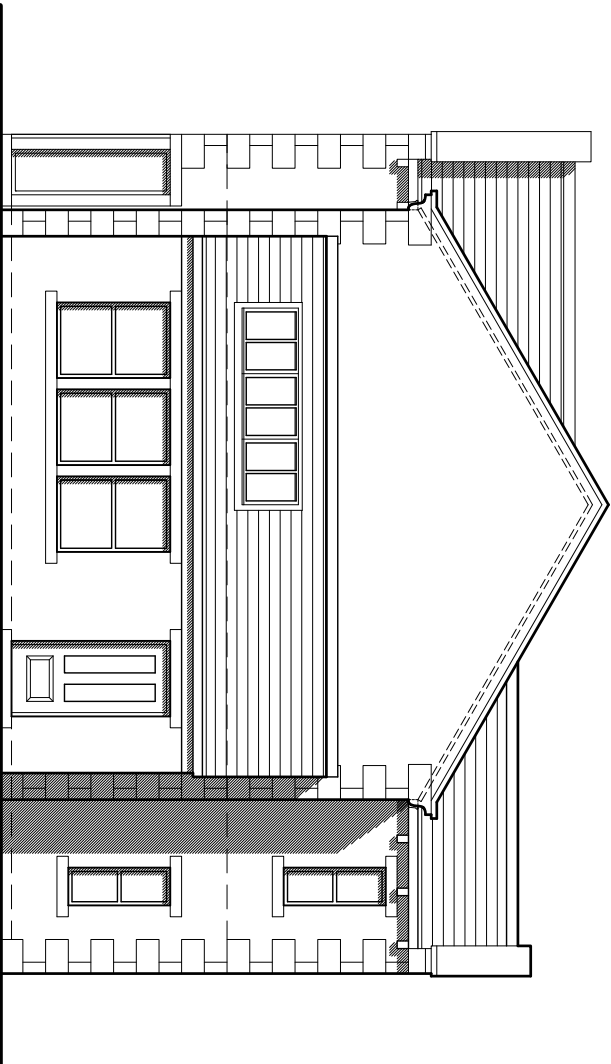

East Elevation

P02	Planning amendments	21.01.20	DH	DH
P01	Preliminary Issue	09.12.19	MC	DH
Rev	Description	Date	By	Rvw

Detached House
at 8 Well Hill
Honley
Huddersfield

for Mr & Mrs B. Kellington

Farrar Bamforth Associates Ltd.
Chartered Architectural Technologists
51 Trinity Street, Huddersfield, HD1 4DN
Tel: (01484) 424008 Fax: (01484) 512305
E-mail: design@farrarbamforth.co.uk
Website: www.farrarbamforth.co.uk

Plans & Elevations

Project	Originator	Zone	Level	Type	Role	Number	Revision
19D56 • FBA • ZZ • XX • DR • A • 07/01 • P02							
Drawn	Date	Suitability	Revision Status		Scale at A2		
MC	Dec 19	S2	Preliminary		1 : 100		

This document is © Farrar Bamforth Associates Ltd. Drawing measurements shall not be obtained by scaling. Sealing our dimensions are to face of structure. Verify all dimensions prior to construction or product manufacture. Immediately report any discrepancies to the originator or product manufacturer. This document is issued in conjunction with computerized models. 