PLANNING DRAWING

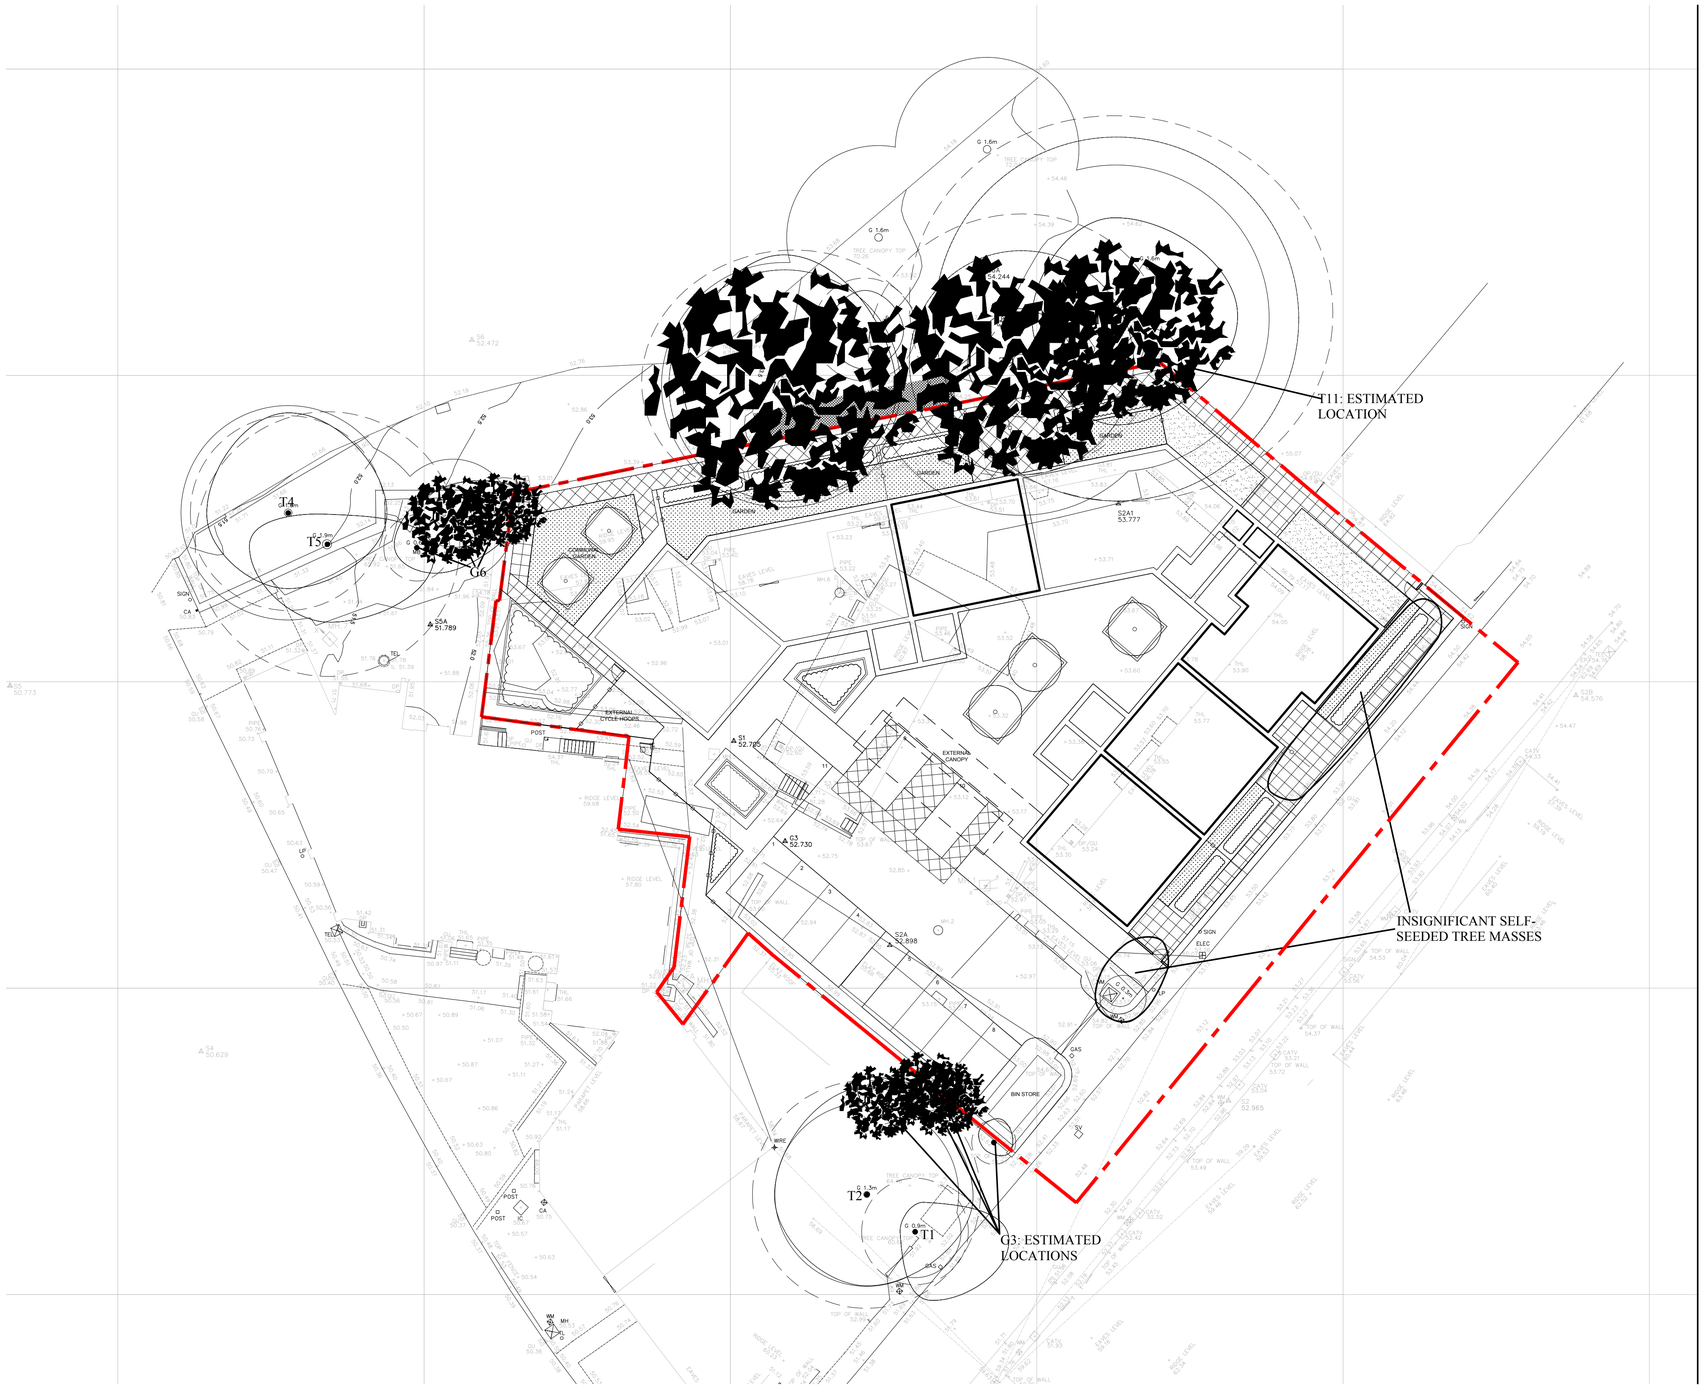


| REV: A | DATE: 05/12/19 | DRAWN: BC | CHECKED: AH |
|---|---|---|---|

Red line site boundary amended following councils confirmation.

REVISIONS

This design is copyright ©

connect housing
homes, communities, cultures

Proposed Older Persons Residential Development

St Pauls Road, Mirfield

Proposed Tree Constraints Plan

| | | | |
|---|---|---|---|
| Drawn: | TC | Scale: | 1:100@A1 |
| Date: | 26/09/19 | Checked: | AH |

brewsterbye architects
5 NORTH HILL ROAD
HEADINGLEY
LEEDS
LS6 2EN
telephone
0113 2754000
facsimile
0113 2844250
e-mail
info@brewsterbye.co.uk

Dwg No: 501/01(02)013 A