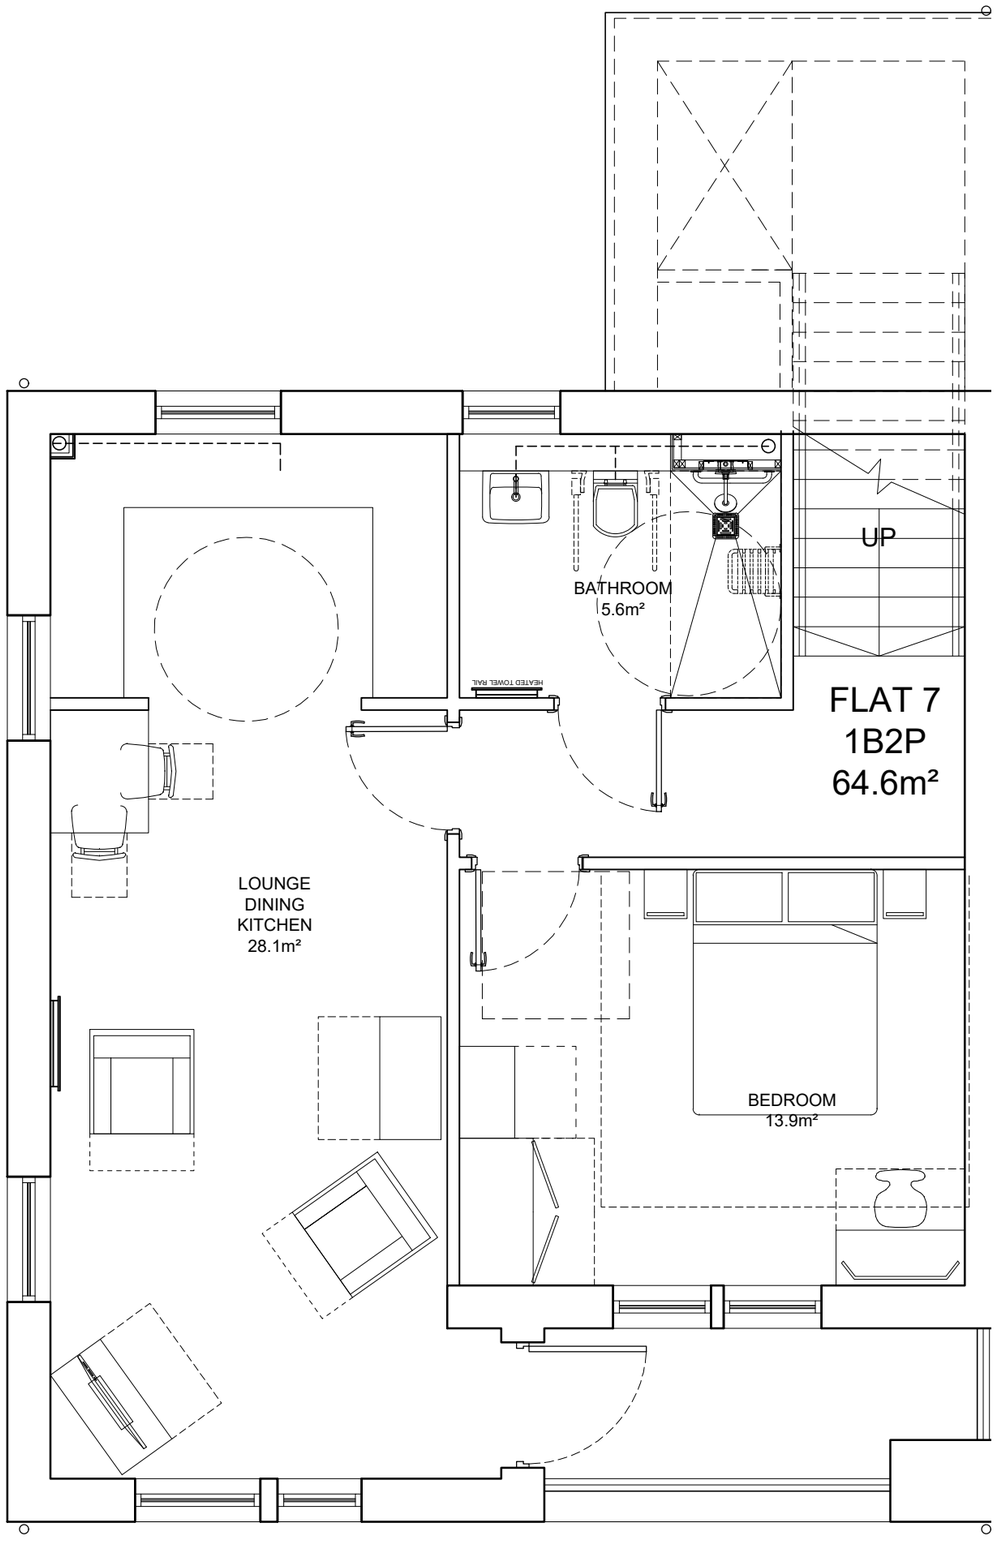

REV: D	DATE: 03/09/20	DRAWN: AH	CHECKED: MH
AMENDMENTS TO BALCONIES AND INTERNAL AREAS			
REV: C	DATE: 19/11/19	DRAWN: TC	CHECKED: AH
AMENDMENTS TO AREA			
REV: B	DATE: 11/11/19	DRAWN: TC	CHECKED: AH
AMENDMENTS TO EXTERNAL WINDOW AND DOOR POSITIONS. ADDITIONAL RISER ADDED TO STAIRS. FLOOR AREAS UPDATED TO INCLUDE GROUND LEVEL ENTRANCE AREA.			
REV: A	DATE: 24/10/19	DRAWN: TC	CHECKED: AH
ALTERATIONS TO EXTERNAL BALCONY AND INTERNAL LAYOUT TO CREATE BALCONY ACCESS FROM LOUNGE			

REVISIONS

This design is copyright ©

connect housing
homes, communities, cultures

Proposed Supported Living Residential Development

St Pauls Road, Mirfiled

Apartment Type B
Internal layout

Drawn: TC	Scale: 1:50 @A3
Date: 25/09/19	Checked: AH

brewsterbye architects
5 NORTH HILL ROAD
HEADINGLEY
LEEDS
LS6 2EN
telephone
0113 2754000
facsimile
0113 2844250
e.mail
info@brewsterbye.co.uk

Dwg No: 501/01(02)031 D