THIS DRAWING AND INFORMATION CONTAINED HEREIN IS PROTECTED BY COPYRIGHT LAW AND MUST NOT BE COPIED OR REPRODUCED WITHOUT THE PRIOR WRITTEN CONSENT OF JAMES TOTTY PARTNERSHIP

ORDNANCE SURVEY INFORMATION IS REPRODUCED BY PERMISSION IN ACCORDANCE WITH LICENCE AGREEMENT - LICENCE No. AR 100006159

DO NOT SCALE - CONTRACTOR / SPECIALISTS TO WORK TO FIGURED DIMENSIONS ONLY ALL DIMENSIONS AND SIZES TO BE CHECKED ON SITE AND THE ARCHITECT IS TO BE INFORMED OF ANY DISCREPANCIES

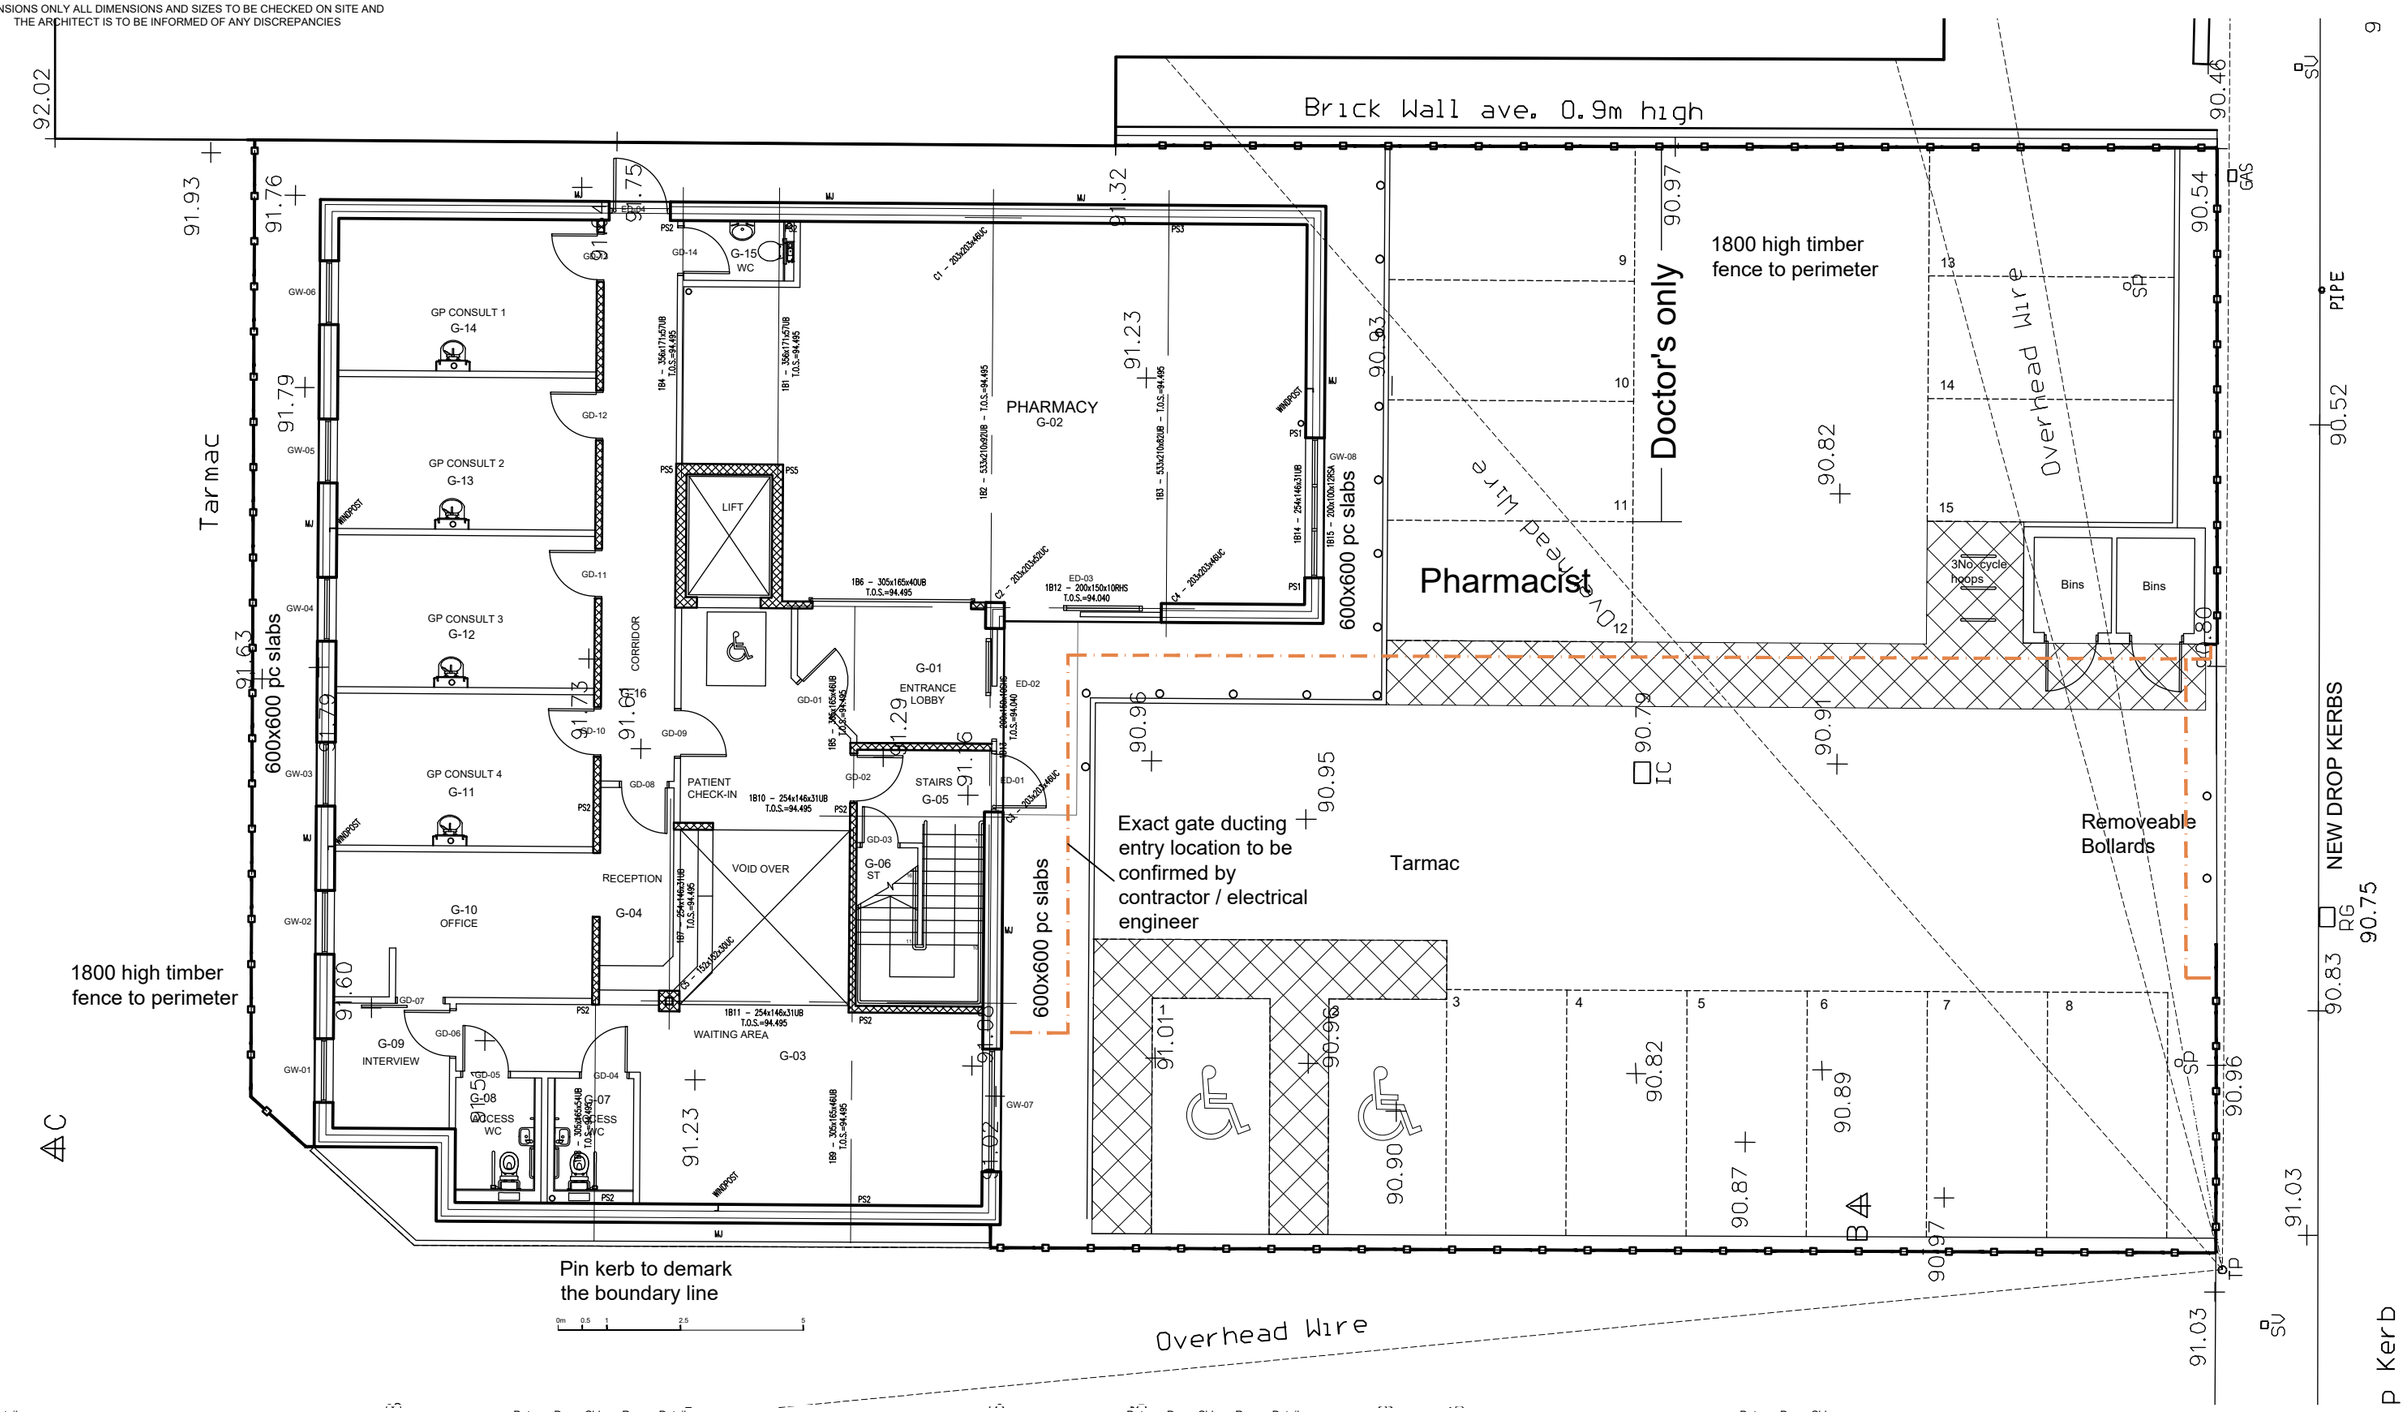

Rev:	Details:	Date:	Drn:	Chk:
A	Update to the pharmacy and WC layout	12.12.18	NL	-
B	Fence altered and pin kerb added	21.03.19	DL	
C	Electrical ductwork shown for automatic gate Pedestrian gate omitted	10.10.19	DL	

Project: Cobcroft Road Medical Centre

Client: Croft Medical Centre (Huddersfield) Ltd

Drawing: Site Plan

Date:	Scale (@A3):	Drawn:	Checked:	Status:	Project No:	Drawing No:
Oct 2015	1:125	NL		FOR CONSTRUCTION	15/996	105 C

JTP ARCHITECTS

JAMES TOTTY PARTNERSHIP CHARTERED ARCHITECTS 38 WILKINSON STREET SHEFFIELD S10 2GB Web : www.jtp-architects.co.uk Telephone : (0114) 2700208 Email : mail@jtp-architects.co.uk