
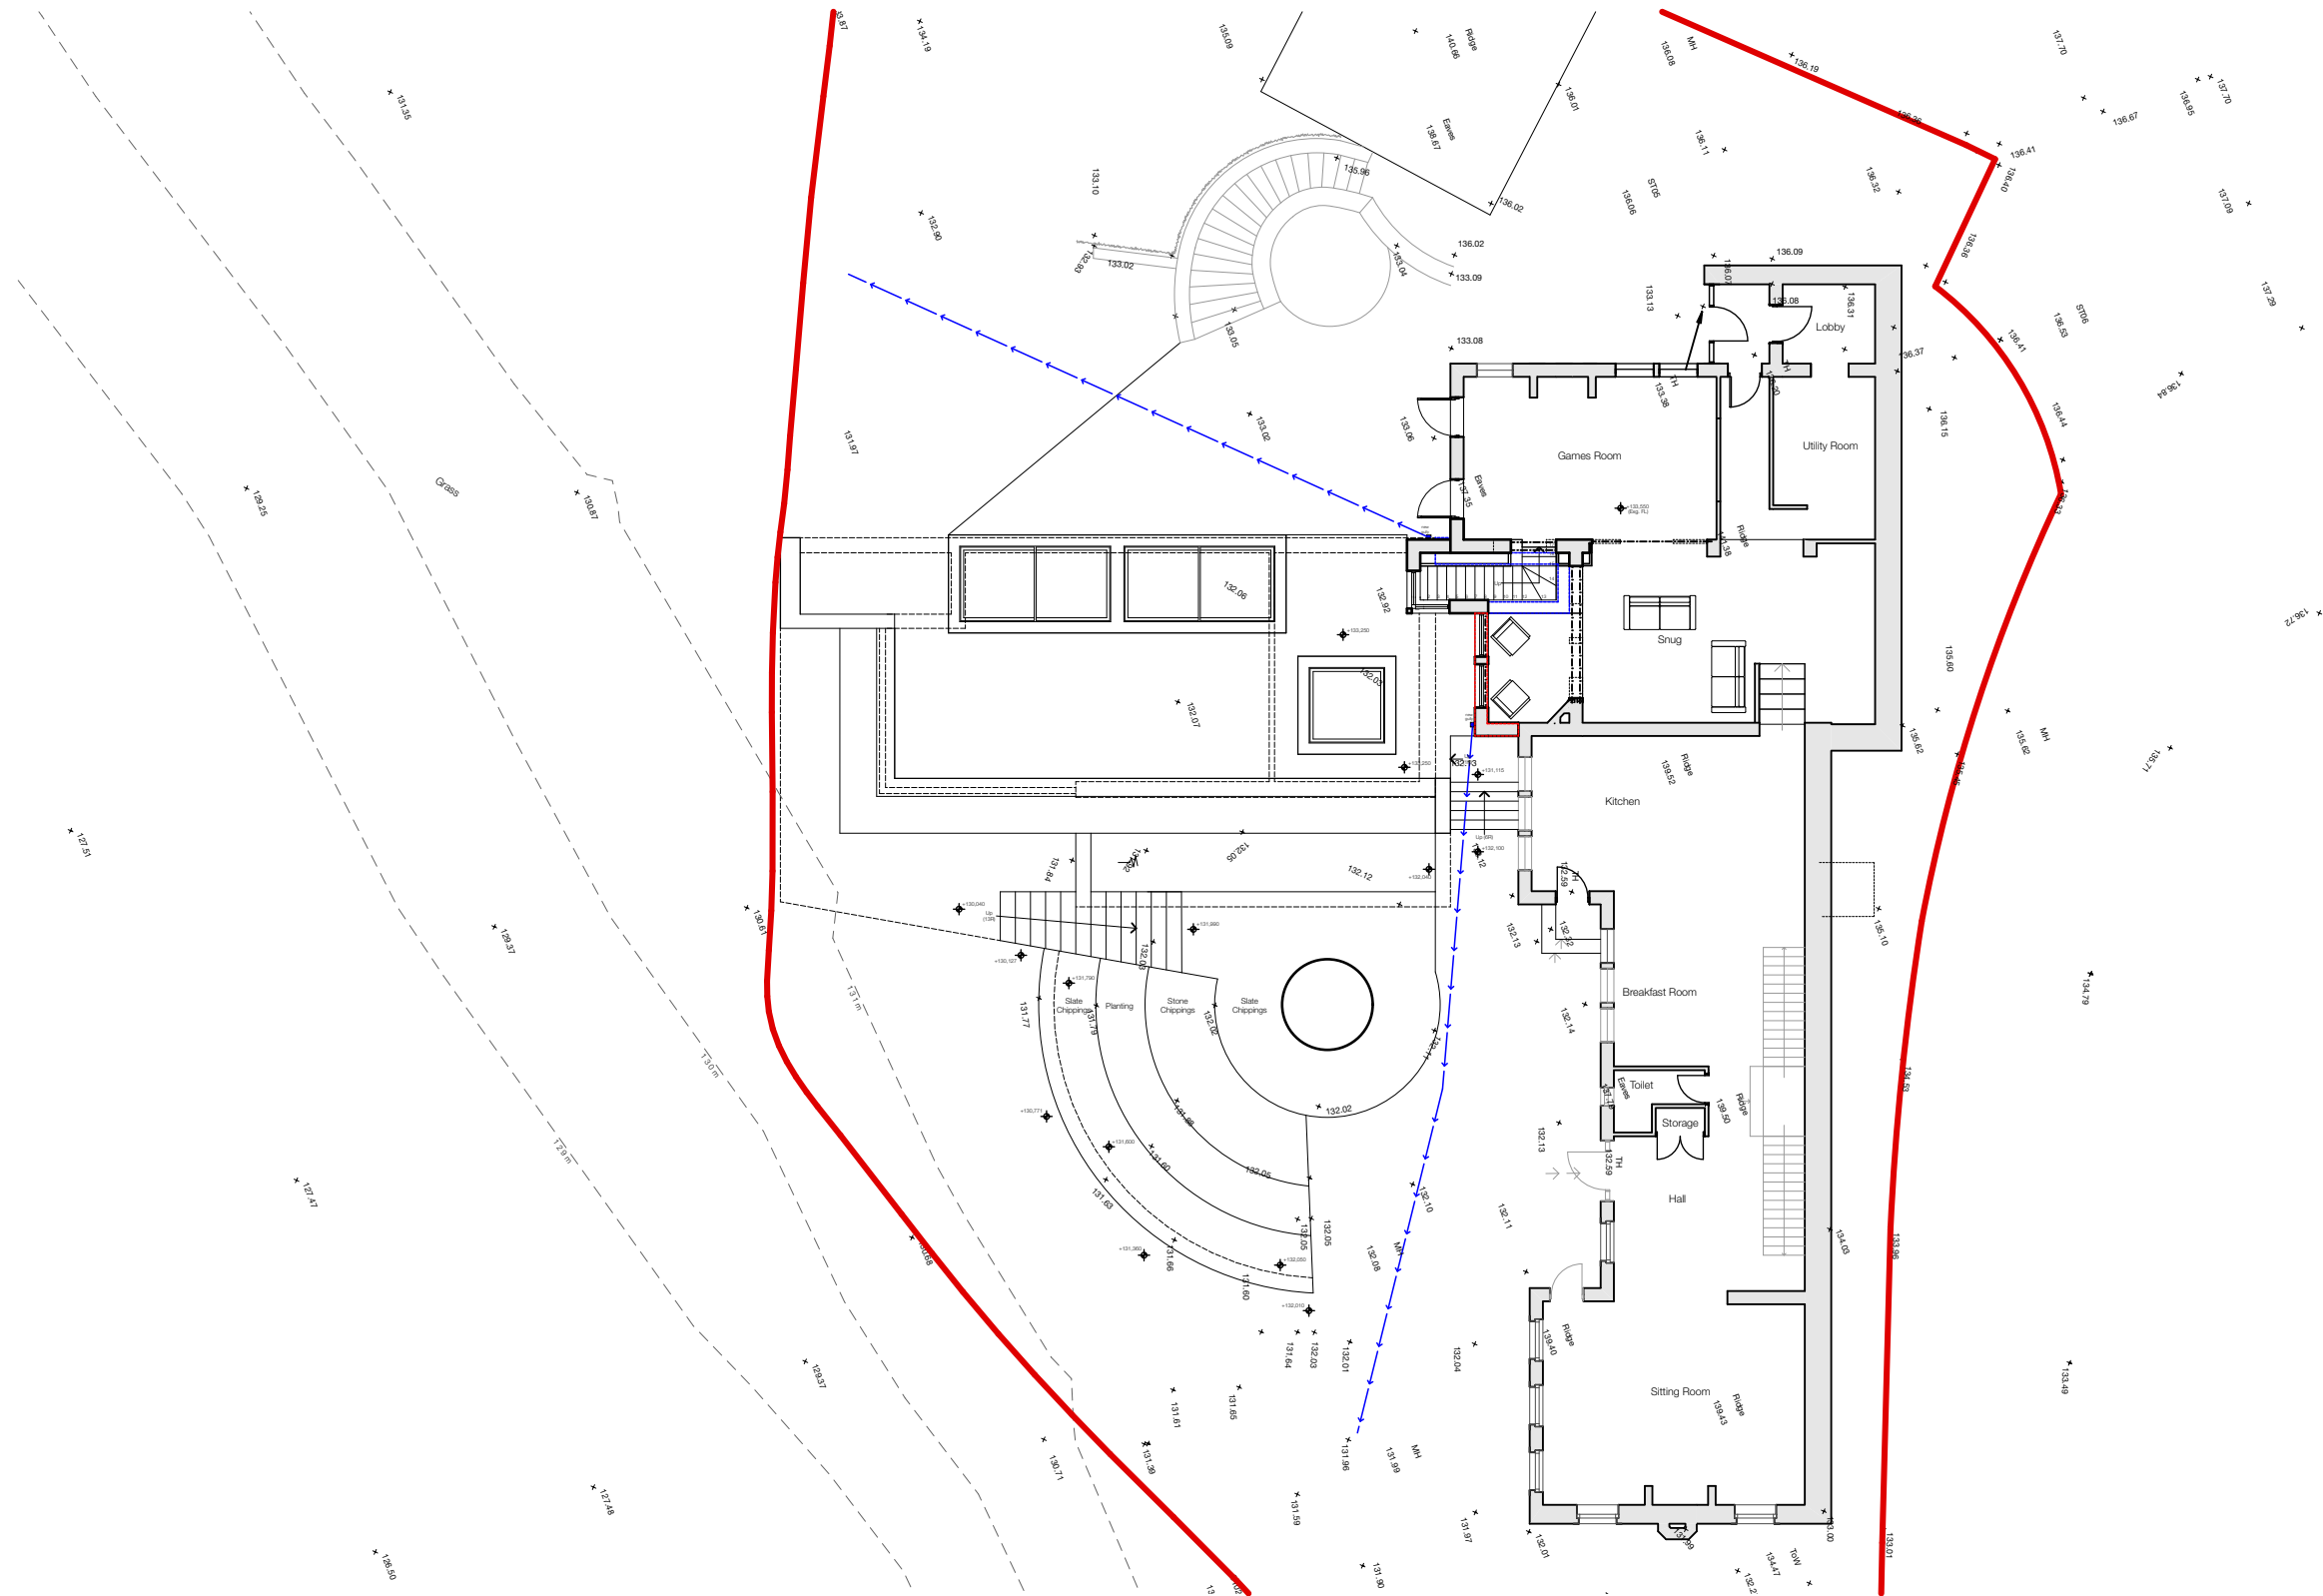


Proposed Site Layout Plan - 1:200

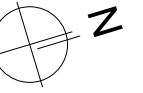

PROJECT: The Old Dye House, Kirkburton

CLIENT: Mr&Mrs Richards JOB NO: 3075 DATE: December 2019