


Ordnance Survey®  
Ukmapcentre.com

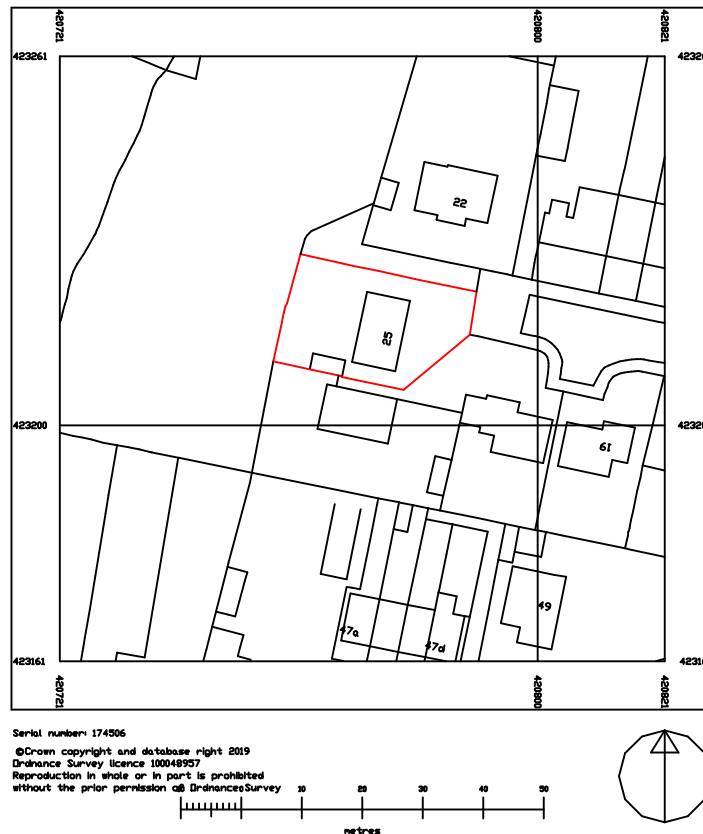

Rev 0:

ADDRESS:  
25 Dymond Rd  
WF15 7EA

PROJECT:  
Side & Rear Extension  
Garden Shed & Parking Spaces

DRWG REF: 19/088/SLP Rev:0

DRAWING TITLE:  
Site Location Plan

DRAWN BY: JAH 10 December 2019

SCALE: 1:1250 on A4 Copyright J A Head 2019