



29 MALVERN ROAD

PROPOSED GROUND FLOOR

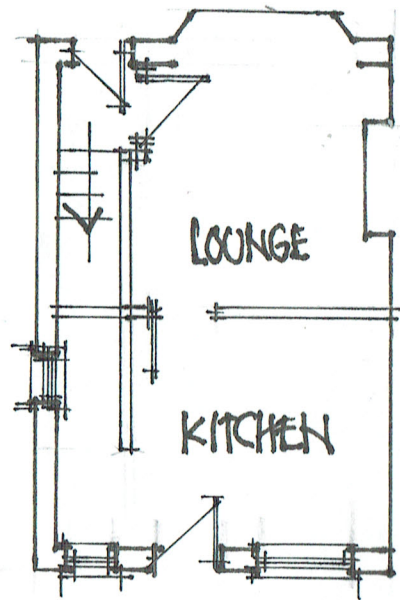


EXISTING GROUND FLOOR

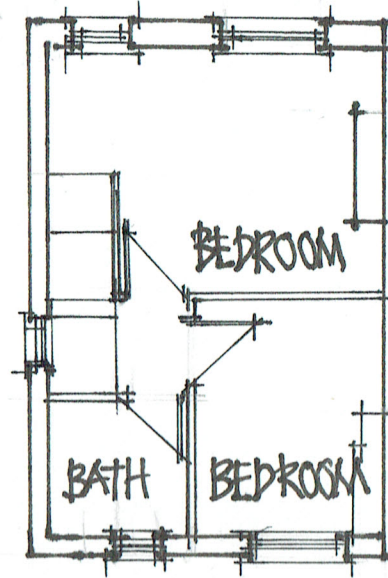


EXISTING FIRST FLOOR



EXISTING REAR

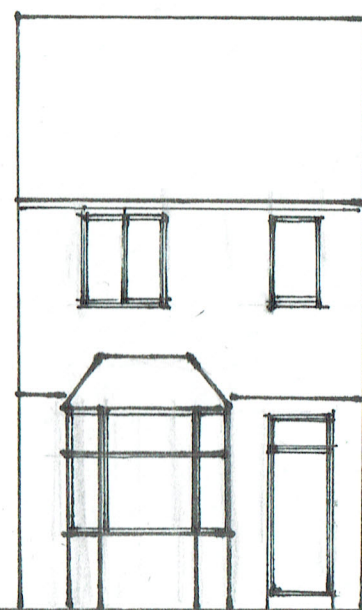

EXISTING FRONT

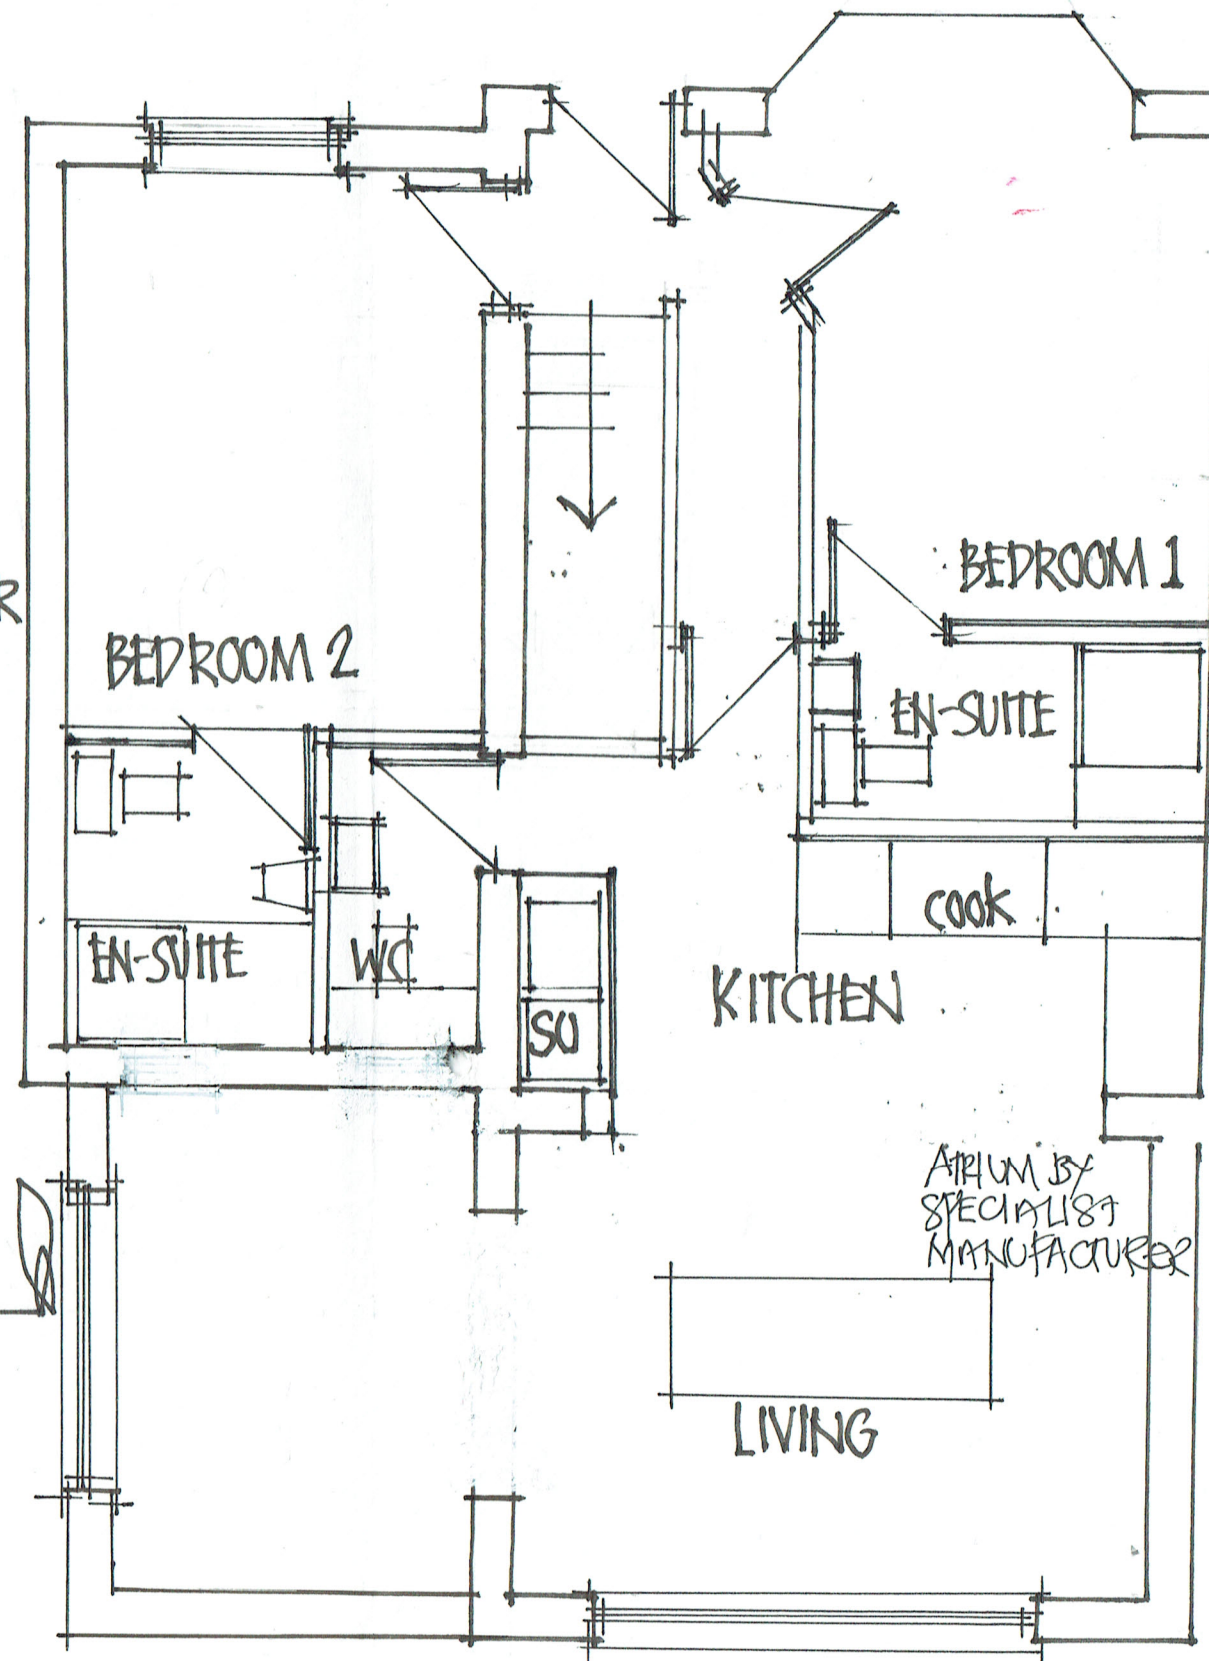

REVISED DEC 2019

SCALE 1:100
1:50