


- Notes:
1. DO NOT SCALE OFF THIS DRAWING - USE FIGURED DIMENSIONS ONLY.
 2. ALL DIMENSIONS ARE IN mm UNLESS OTHERWISE STATED.
 3. THIS DRAWING IS TO BE USED IN CONJUNCTION WITH ANY OTHER RELEVANT DRAWINGS RELATION TO THIS PROJECT.
 4. THESE DRAWINGS ARE TO BE USED FOR PLANNING PURPOSES ONLY AND SHOULD NOT BE BUILT FROM. HDS ACCEPTS NO RESPONSIBILITY FOR ANY DEFECTS / ISSUES THAT MAY ARISE FROM USING THESE PLANNING DRAWINGS FOR CONSTRUCTION PURPOSES.

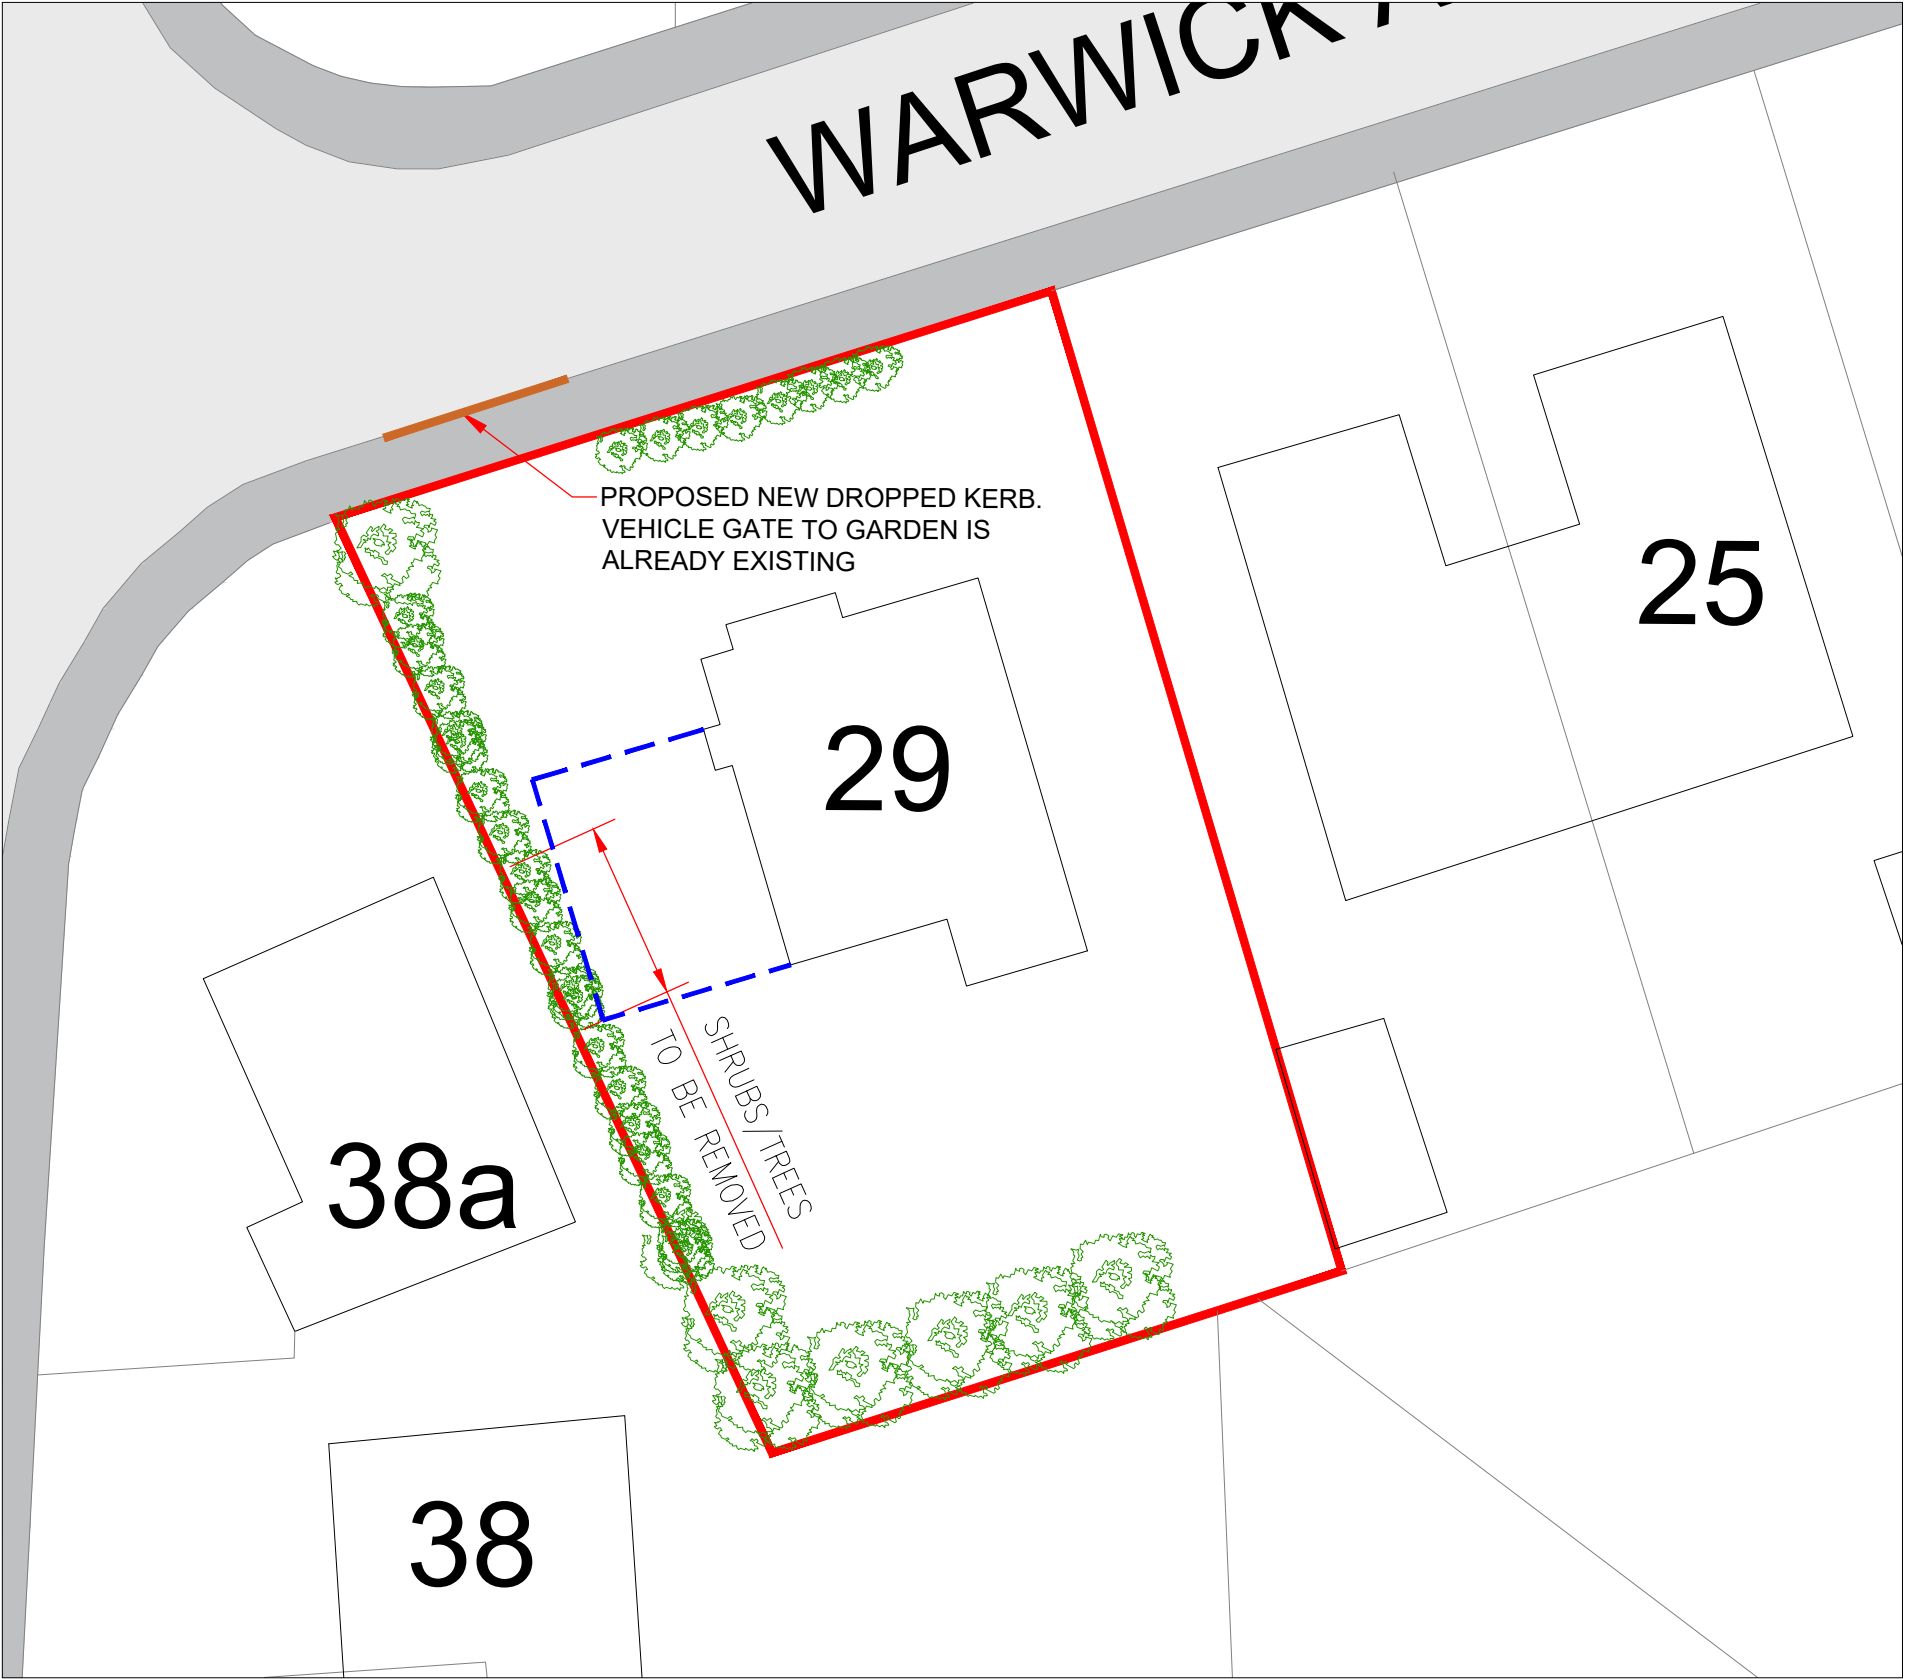

KEY	
	PROPOSED DROPPED KERB
	PROPERTY BOUNDARY
	CIRCA PROPOSED FOOTPRINT

A JLH 19.01.20 Proposed shown in blue outline

Rev	Drawn	Date	Remarks/Comments
-----	-------	------	------------------

Client: BRAD

Project: 29 WARWICK AVENUE

Location: GOLCAR, HUDDERSFIELD

Dwg Title: PLAN SHOWING TREES & PROPOSED

Scale @ A3: 1.100/1:500/1:1250

Status: PROVISIONAL



Heatherington Design Solutions
11 Brook Lane, Golcar
Huddersfield, HD7 4JA
United Kingdom
JoeHDS@Hotmail.com
07447933494

Drawn: JLH	Date: 01.12.19	App: LM	Date: 01.12.19
------------	----------------	---------	----------------

Dwg No: HD.19.18.EX.02

Rev: A