


-  McDonald Demise
-  Extent of application boundary

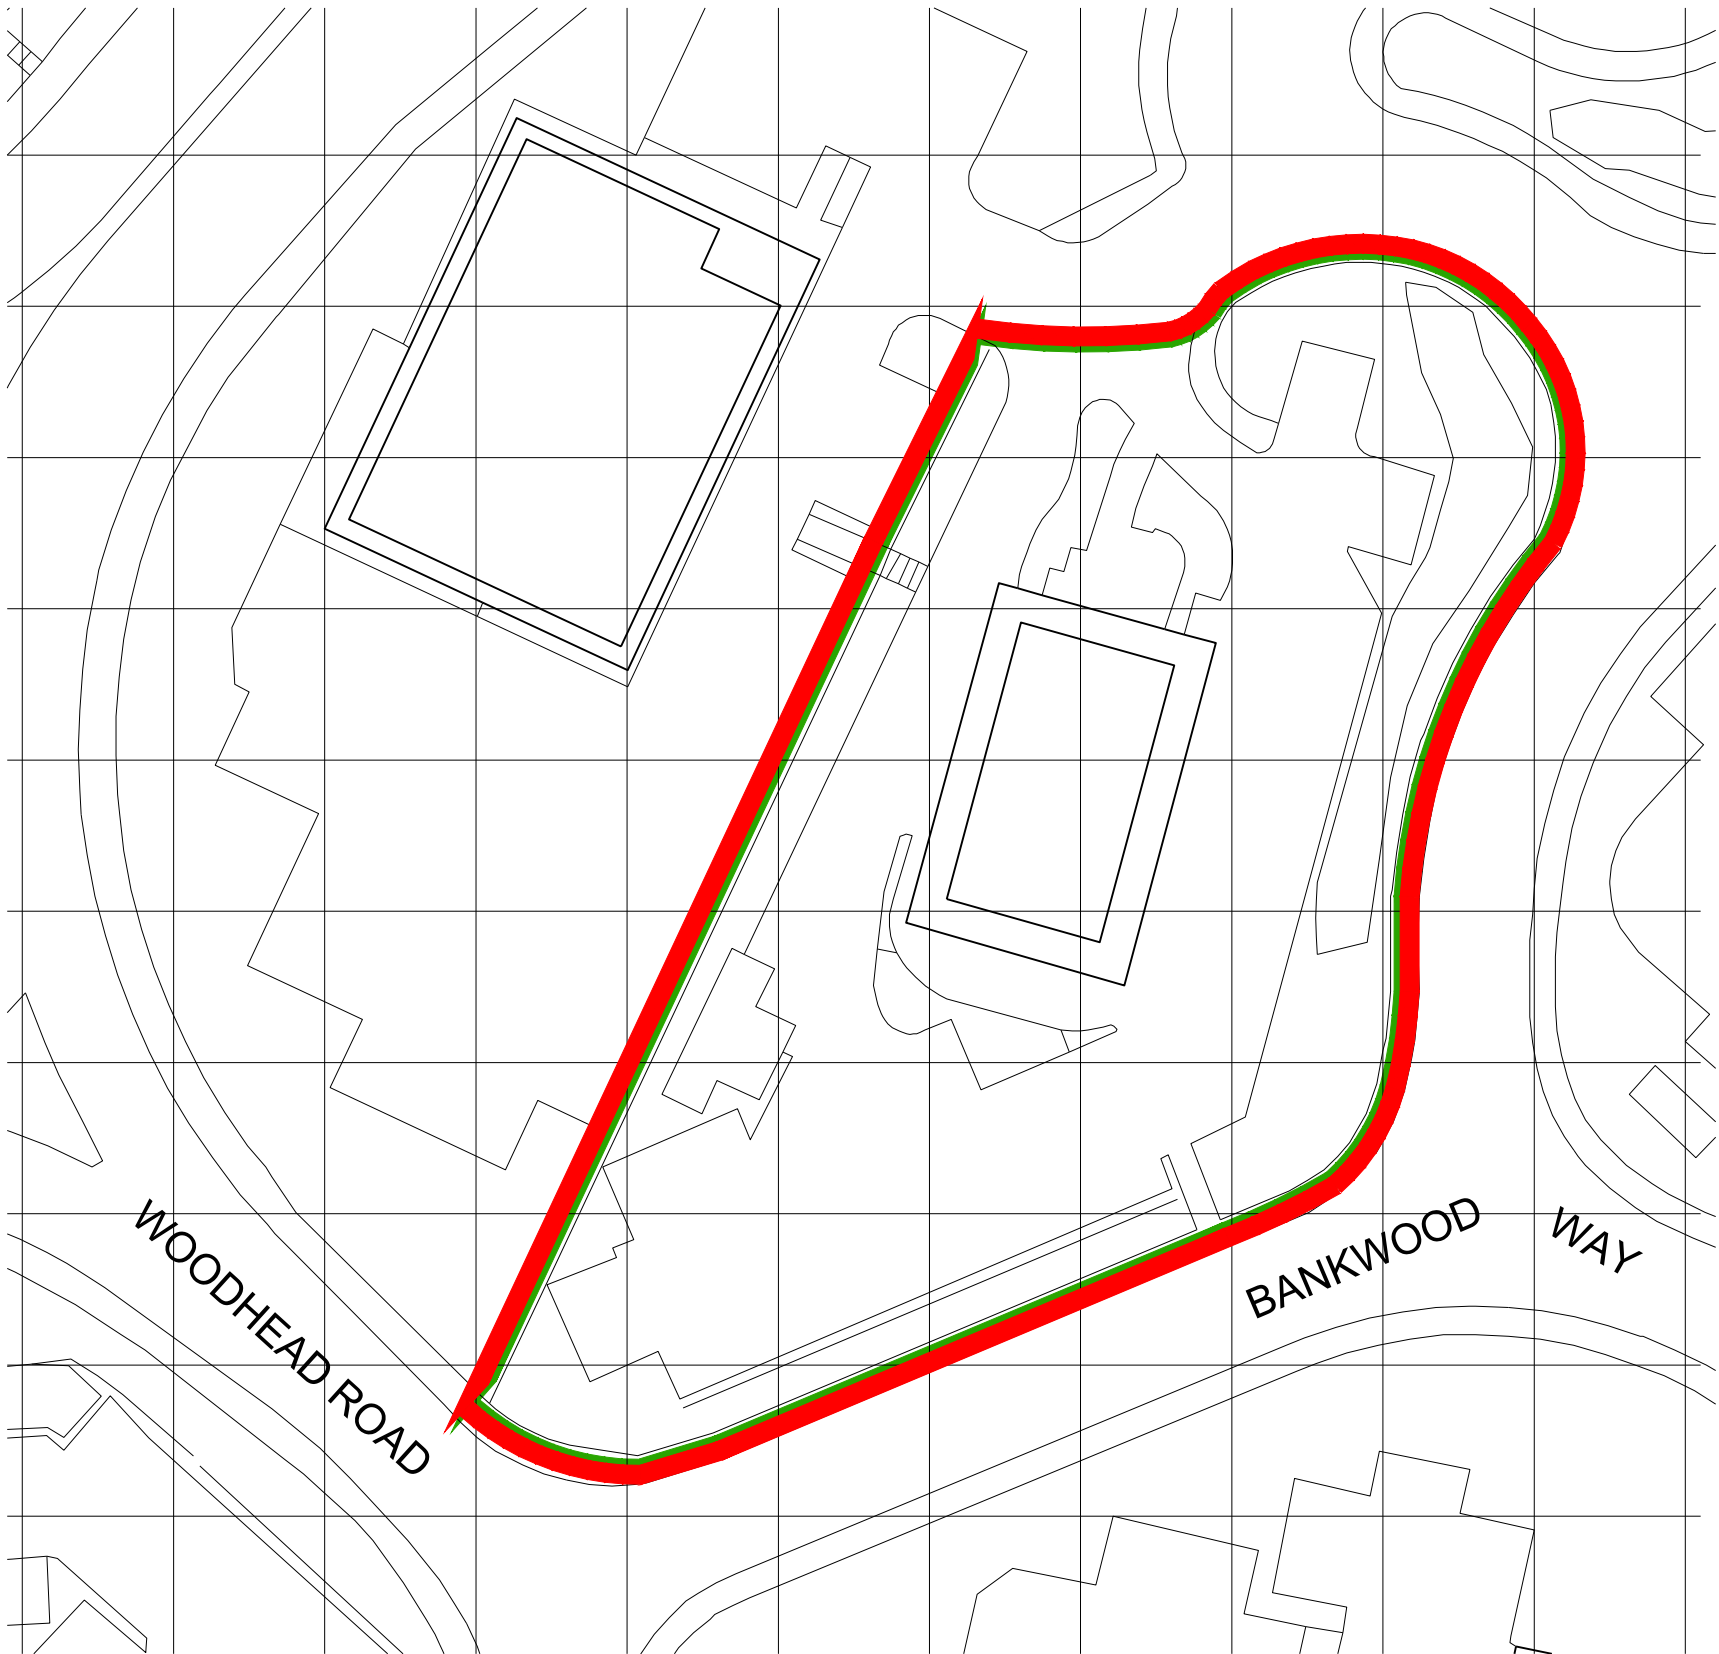

REV	DESCRIPTION	DR / CH	DATE
This drawing has been reviewed and signed off by McDonald's Restaurants Ltd any errors, changes or discrepancies should be reported to the McDonald's project manager and designers prior to commencing work on site.			
NAME (PM):		DATE: AUGUST 2019	

SIGNATURE:

GENERAL NOTES:
All works are to be undertaken in accordance with the Building Regulations and the latest British Standards. All proprietary materials and products are to be used strictly in accordance with the manufacturers recommendations. All dimensions to be checked on site prior to construction.

ON BEHALF OF:

MC DONALDS RESTAURANTS LTD
STORE ADDRESS
CENTRE 27 BUSINESS PARK



STORE No
472

LEEDS, WF17 9TB
DRAWING TITLE
Existing Block Plan

Scale @ A3	1:500
Created on:	AUGUST 2019
Drawn by :	CK
Checked by:	GF
Purpose of Issue:	FOR INFORMATION

Job Reference	Store Number	Drawing No	Rev
19121	472	02	-

