



EXISTING PLANS

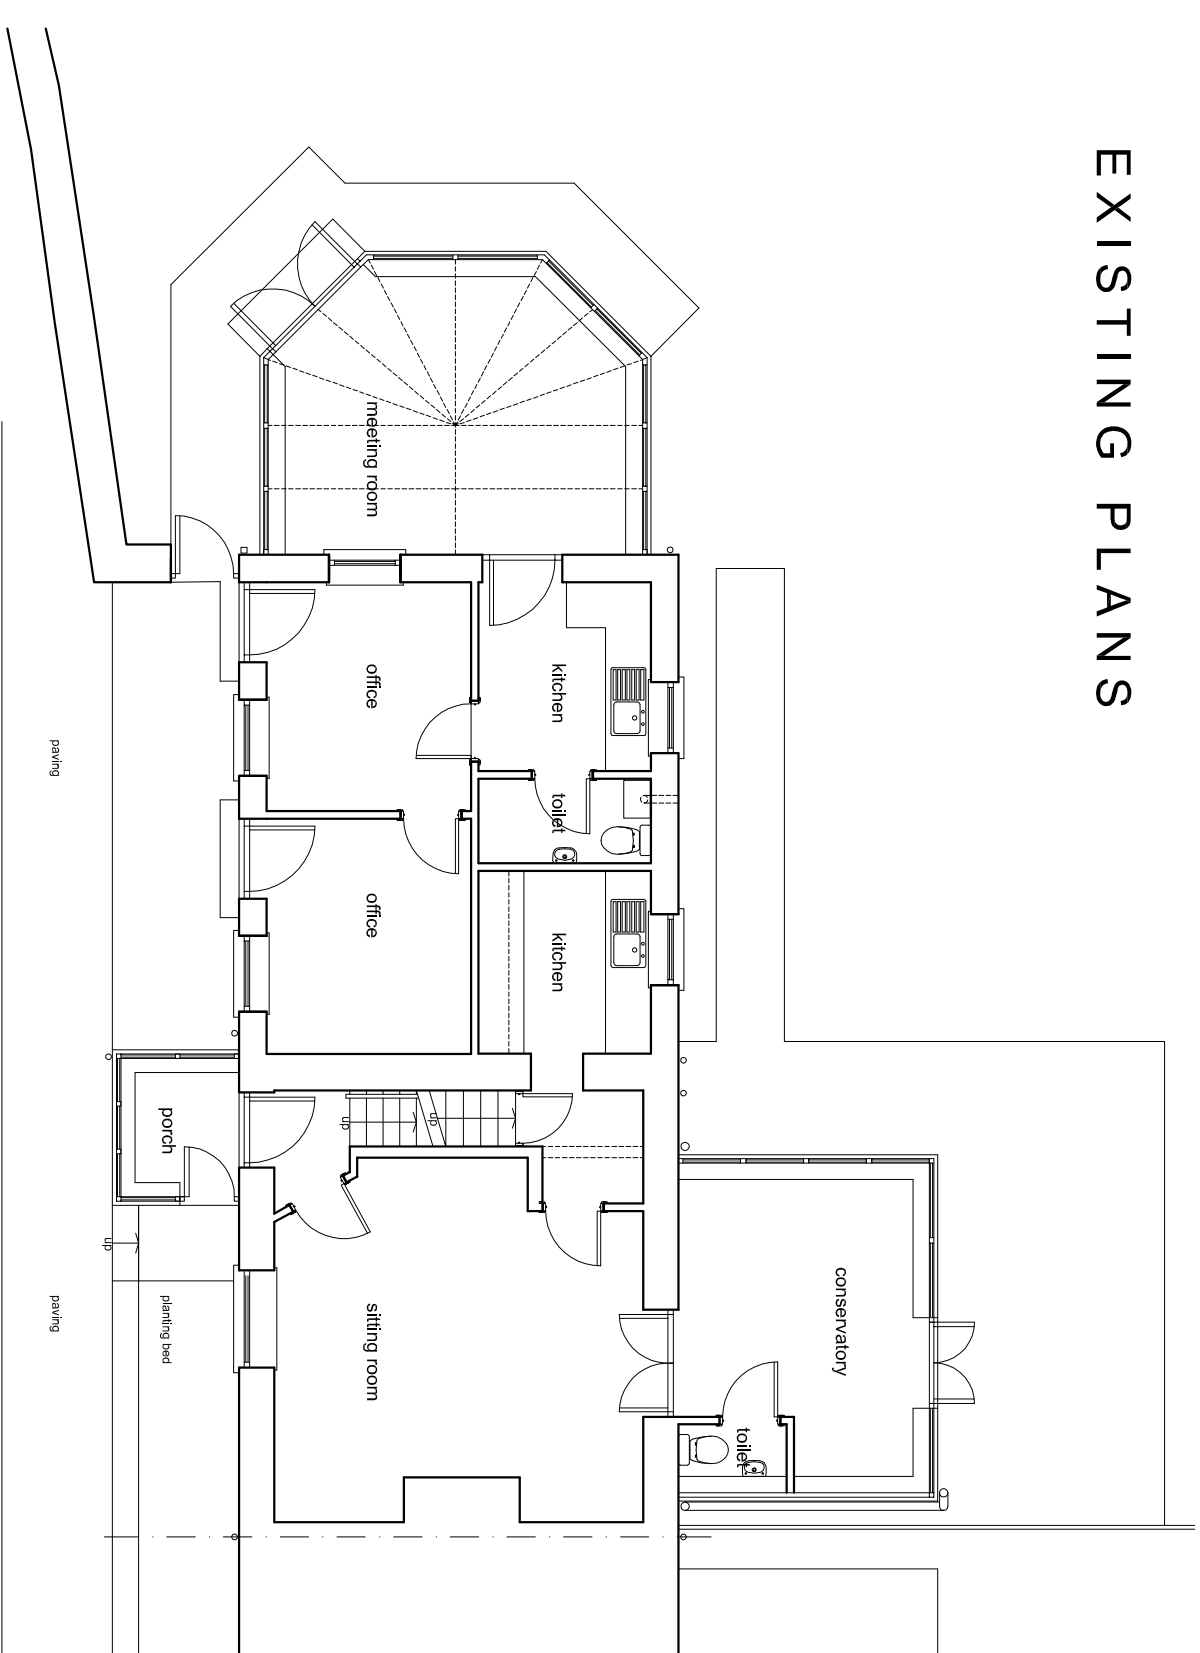

GROUND FLOOR PLAN

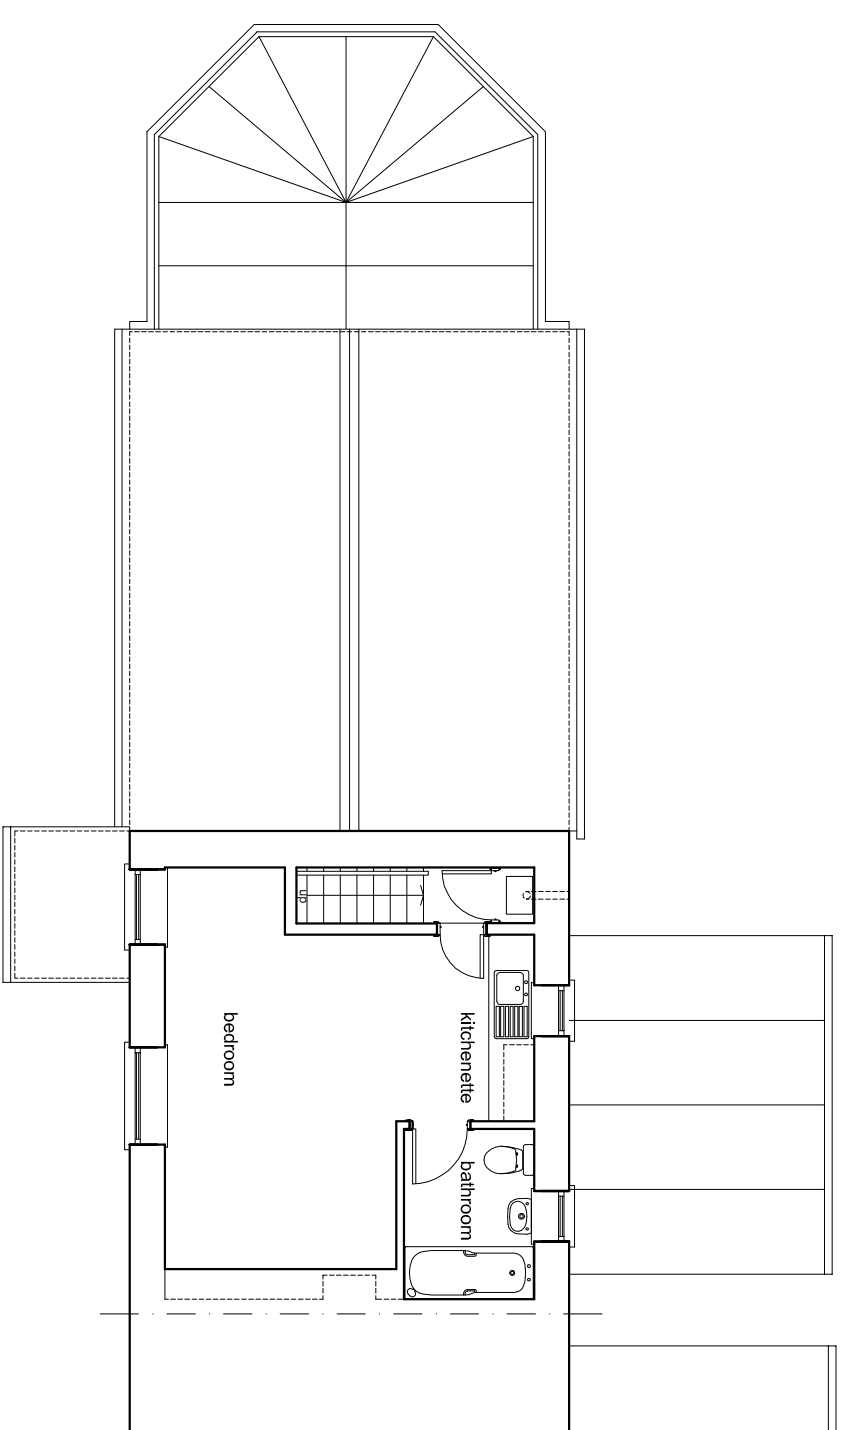

FIRST FLOOR PLAN