
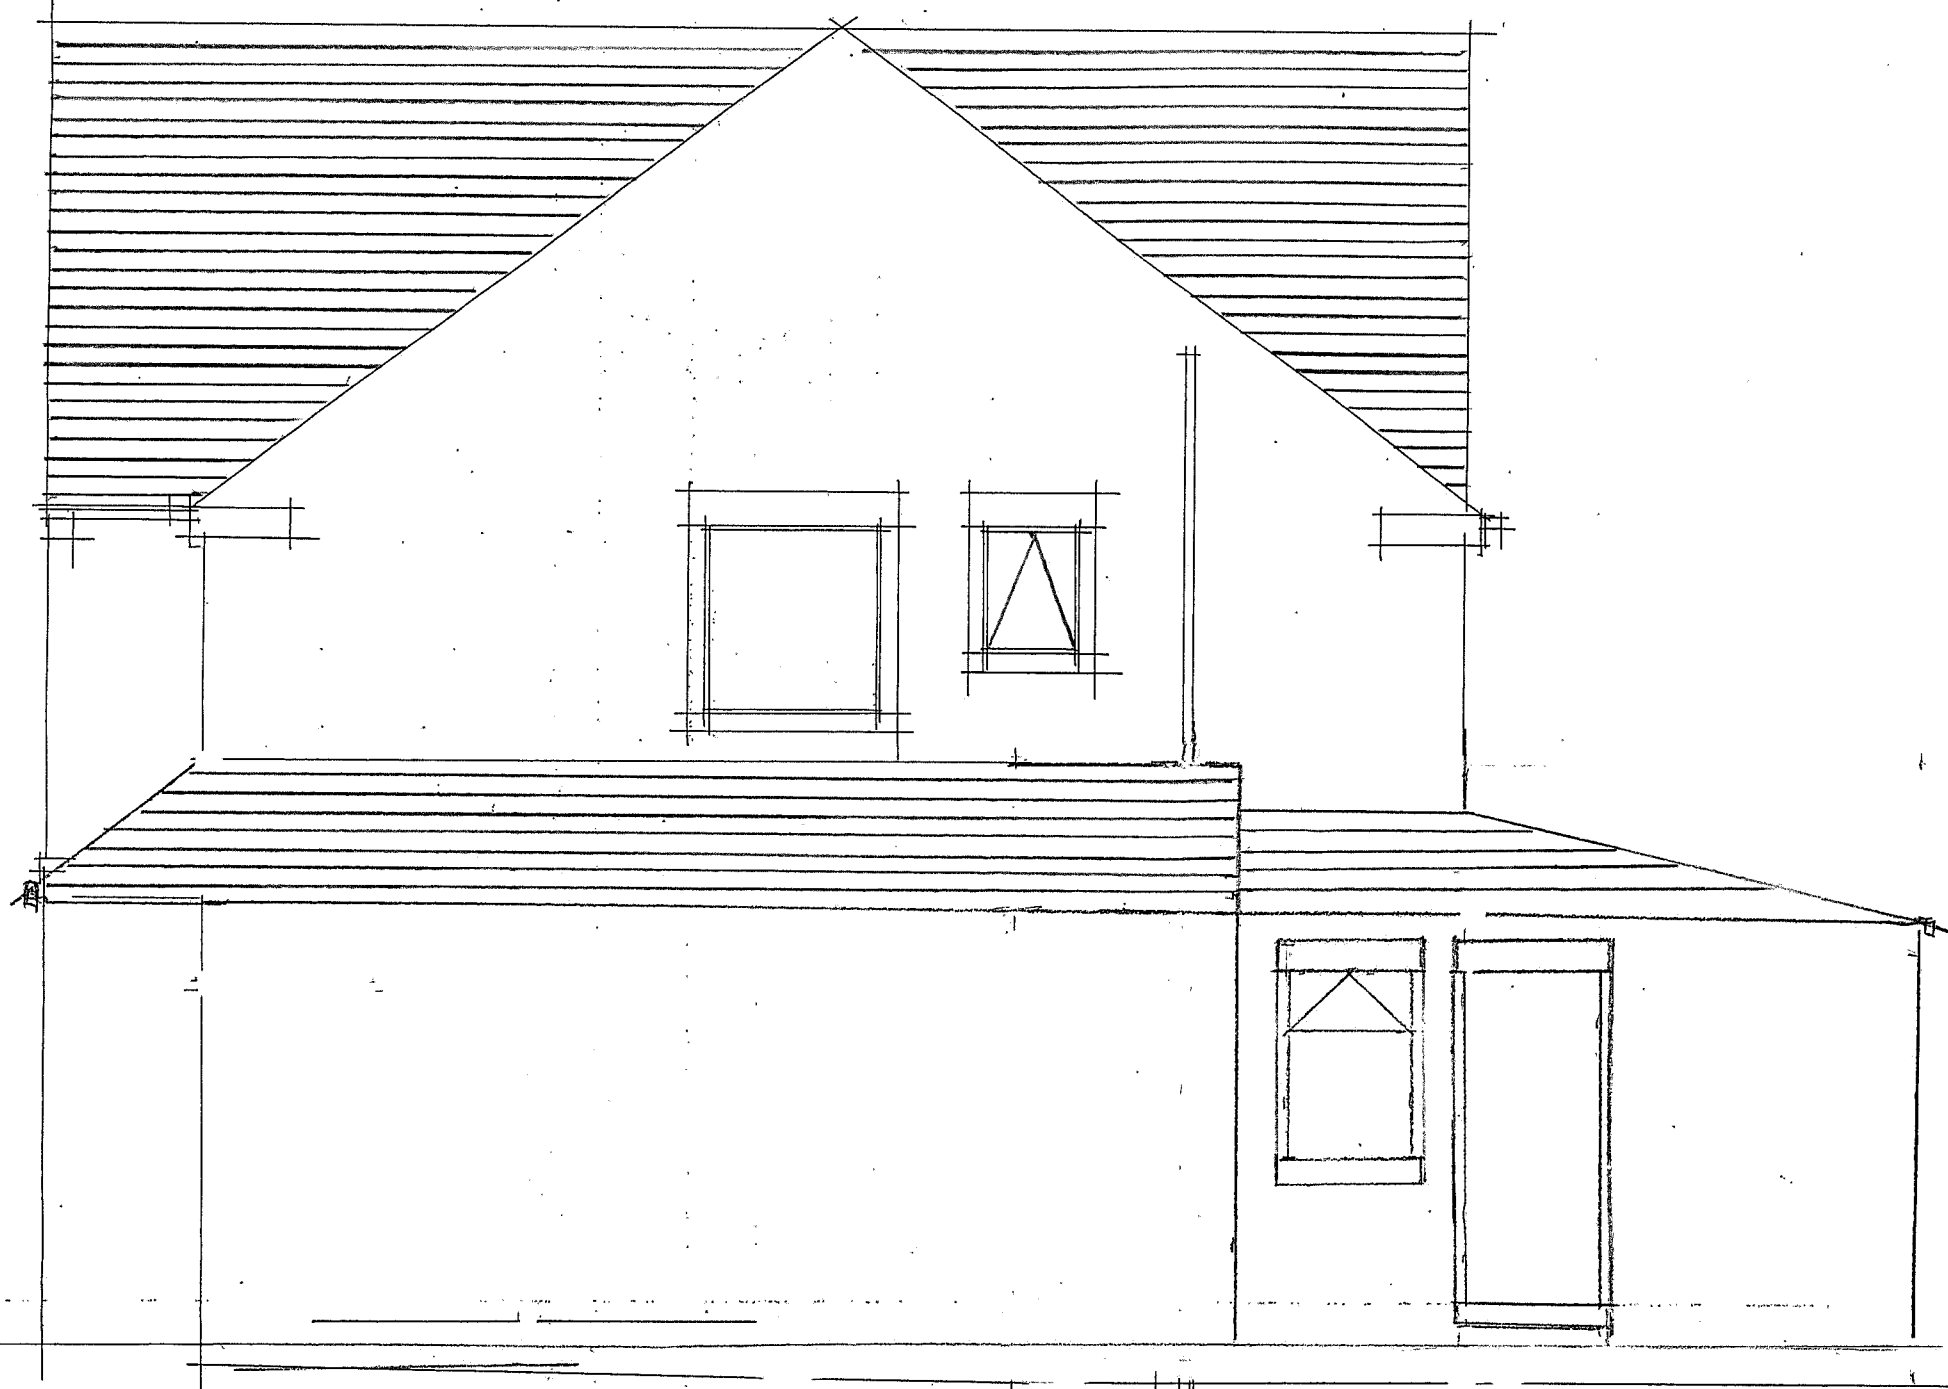


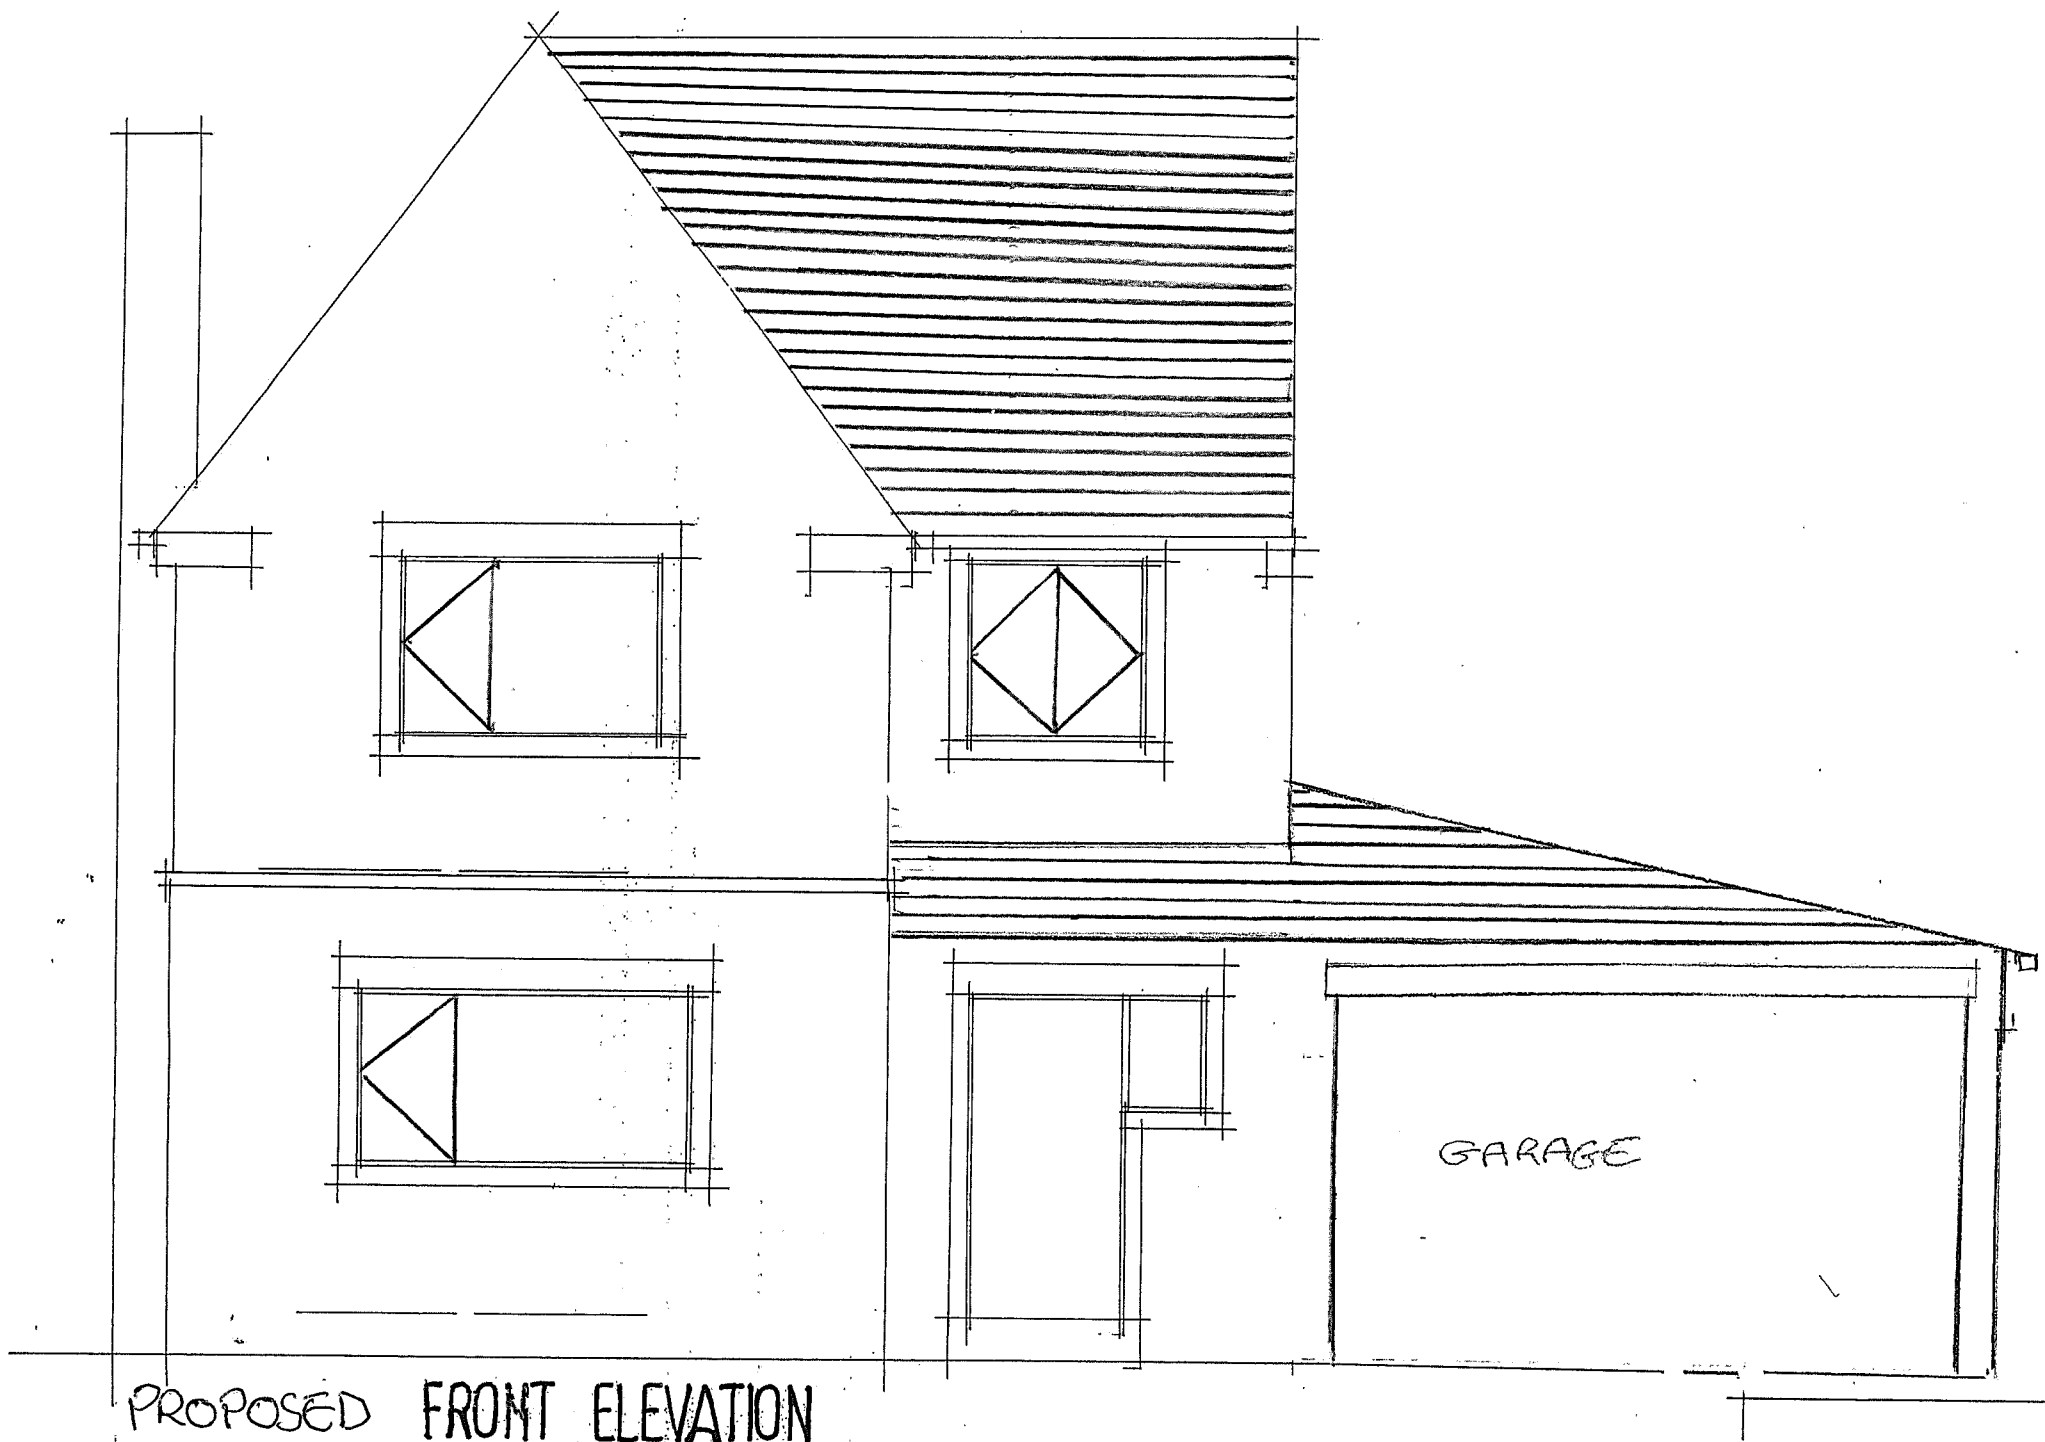

PROPOSED SIDE ELEVATION

404 BRADLEY ROAD BRADLEY HUDDERSFIELD Drg no 1950-4 Scale 1:50