

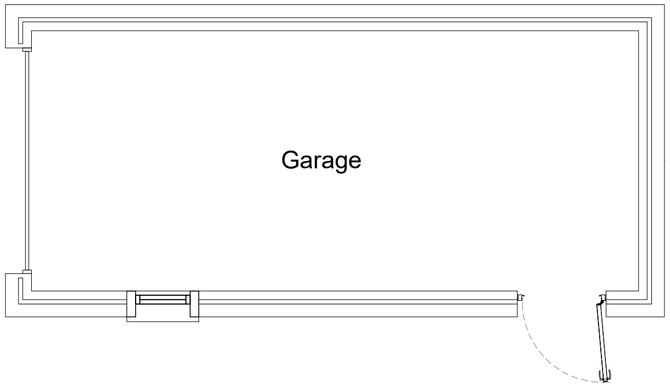


Ground Floor Plan (Proposed)


01 | FLOOR PLAN
SCALE 1:50

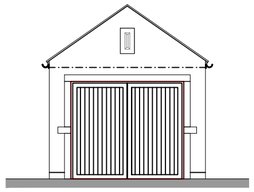


Front Elevation
(Proposed)

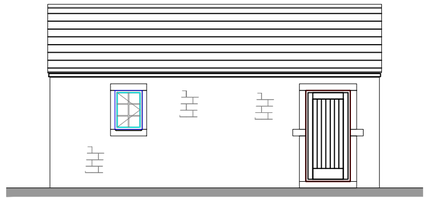

Side Elevation
(Proposed)

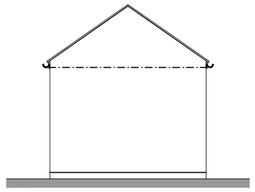

Rear Elevation
(Proposed)

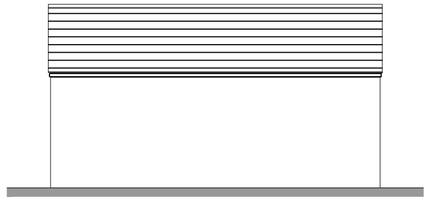

Side Elevation
(Proposed)

02 | ELEVATIONS
SCALE 1:100



03 | PROPOSED SITE PLAN
SCALE 1:200

Notes:
This drawing is copyright and must not be reproduced without permission.
Do not scale this drawing.

Rev		Date	Initial
A	1. Garage reduced in size 2. Position of dry stone wall added	05.01.20	OP
B	1. Notes amended	14.01.20	OP

Client
Mr Keon Ryall

Project
No. 3 Two Gates,
Slaithwaite,
HUDDERSFIELD
HD7 5UG

Drawing
Proposed Floor Plans, Elevations & Site Plan

Drawing number
1106 (PL) 04

rev
B

Scale 1:50 & 1:00 @ A2
Date 01.10.19
Drawn OP
Checked --