

Notes:
This drawing is copyright and must not be reproduced without permission.
Do not scale this drawing.

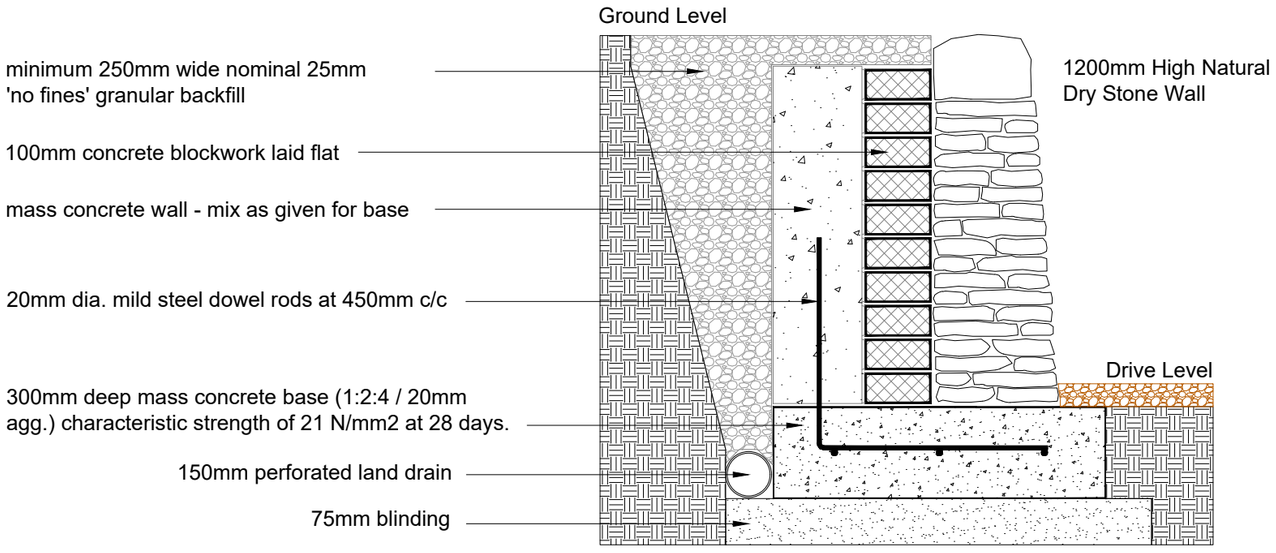

Typical Section

NOTE: 1200mm High Natural Dry Stone Wall

01 | SECTION
SCALE 1:20

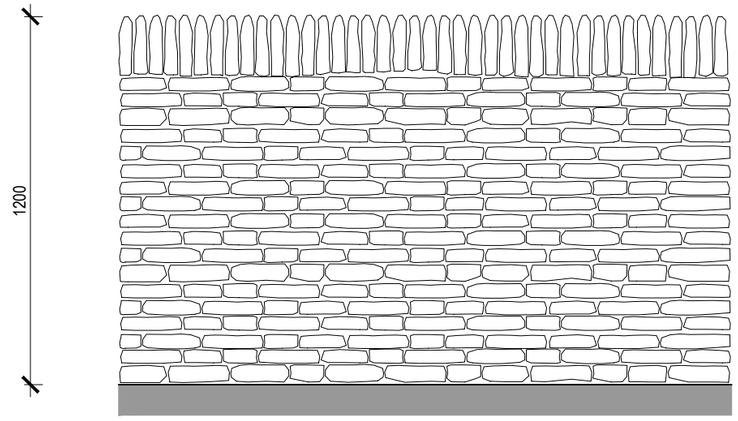

Typical Elevation

NOTE: 1200mm High Natural Dry Stone Wall

02 | ELEVATION
SCALE 1:20

Rev		Date	Initial
A	Garage reduced in size.	31.12.19	OP

Client
Mr Keon Ryall

Project
No. 3 Two Gates,
Slaithwaite,
HUDDERSFIELD
HD7 5UG

Drawing
Boundary / Retaining Wall Detail

Drawing number
1106 (PL) 09

rev
-

Scale 1:20 @ A3
Date 26.02.20
Drawn OP
Checked --