



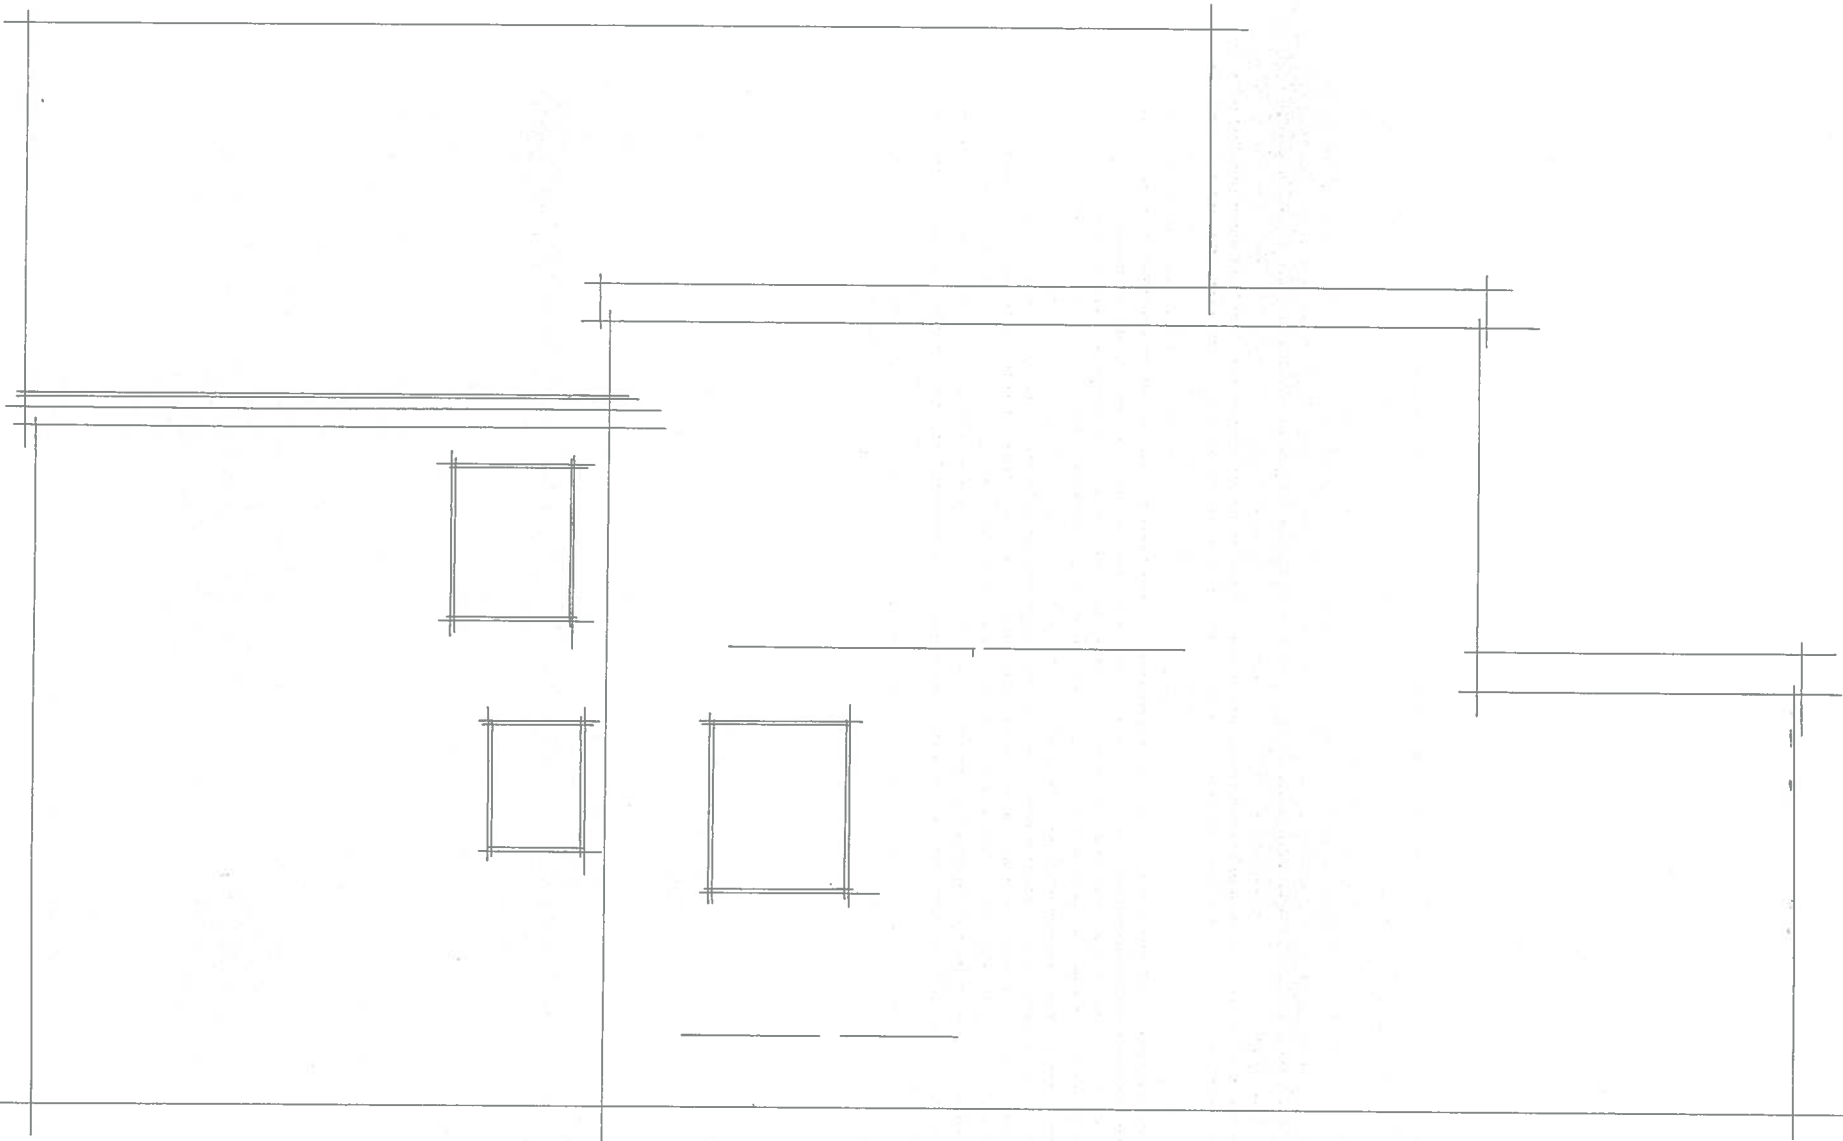

EXISTING SIDE ELEVATION

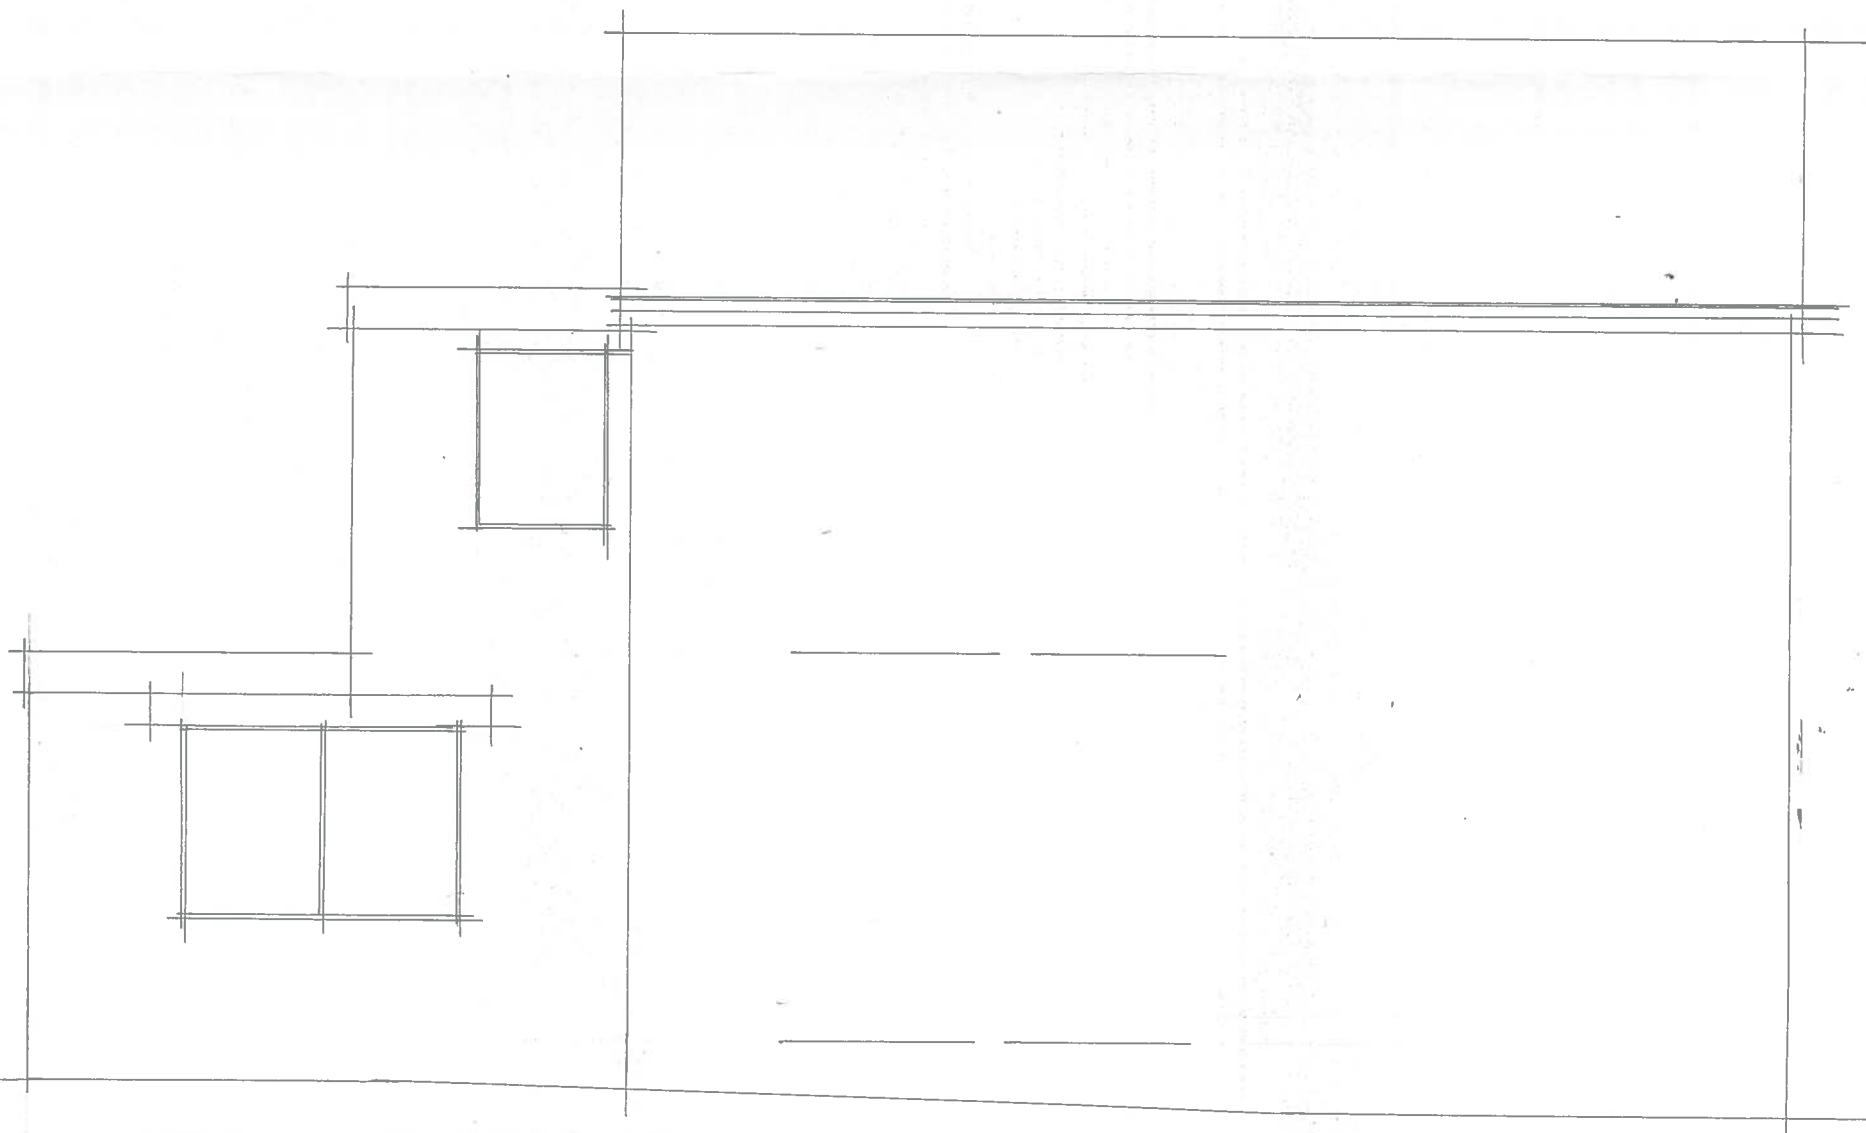

EXISTING SIDE ELEVATION

27 HILLGROVE
SALENDINE NOOK
HUDDERSFIELD

DRG NO 1917.7 SCALE 1:50