



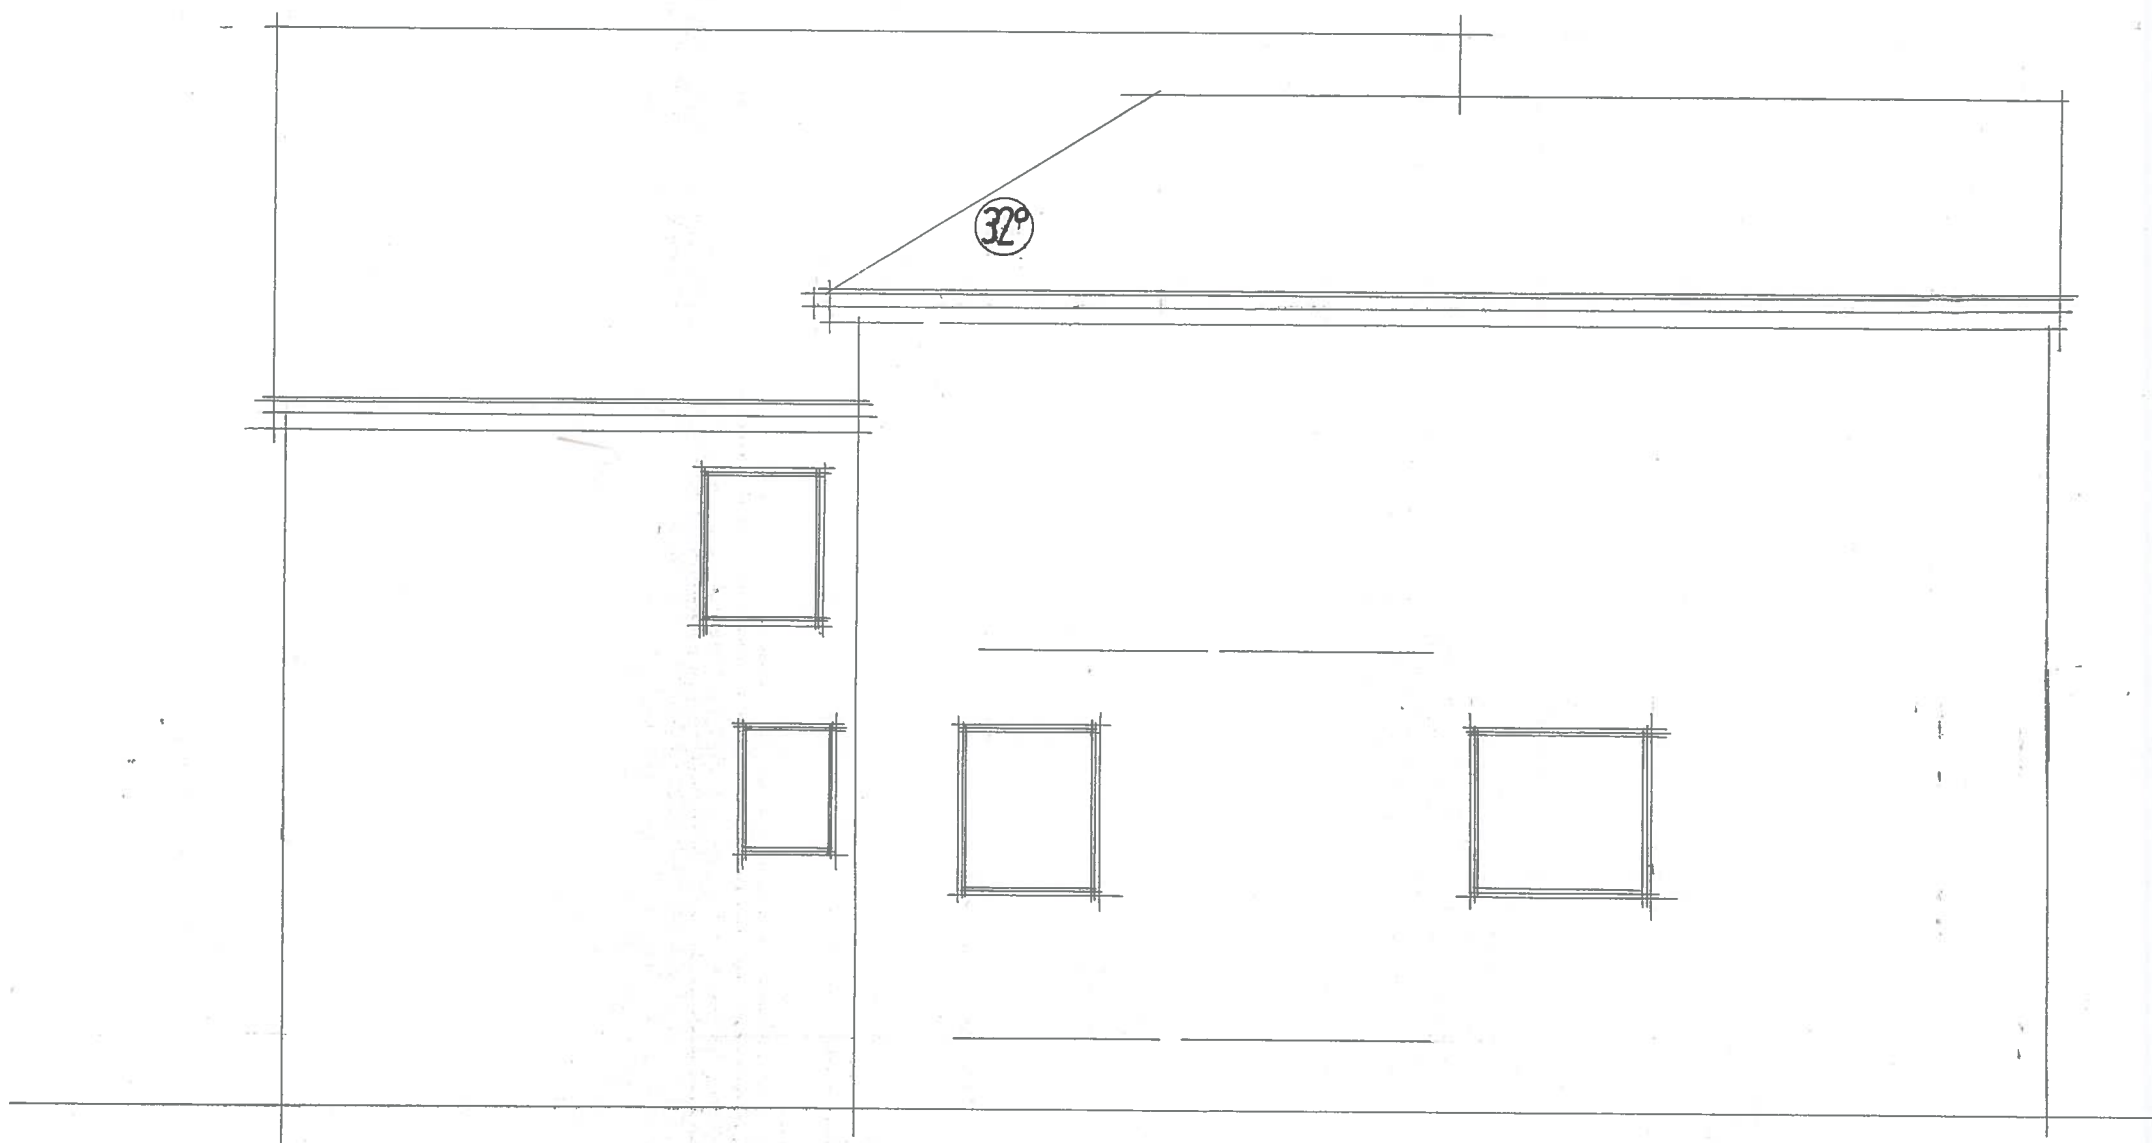

PROPOSED SIDE ELEVATION

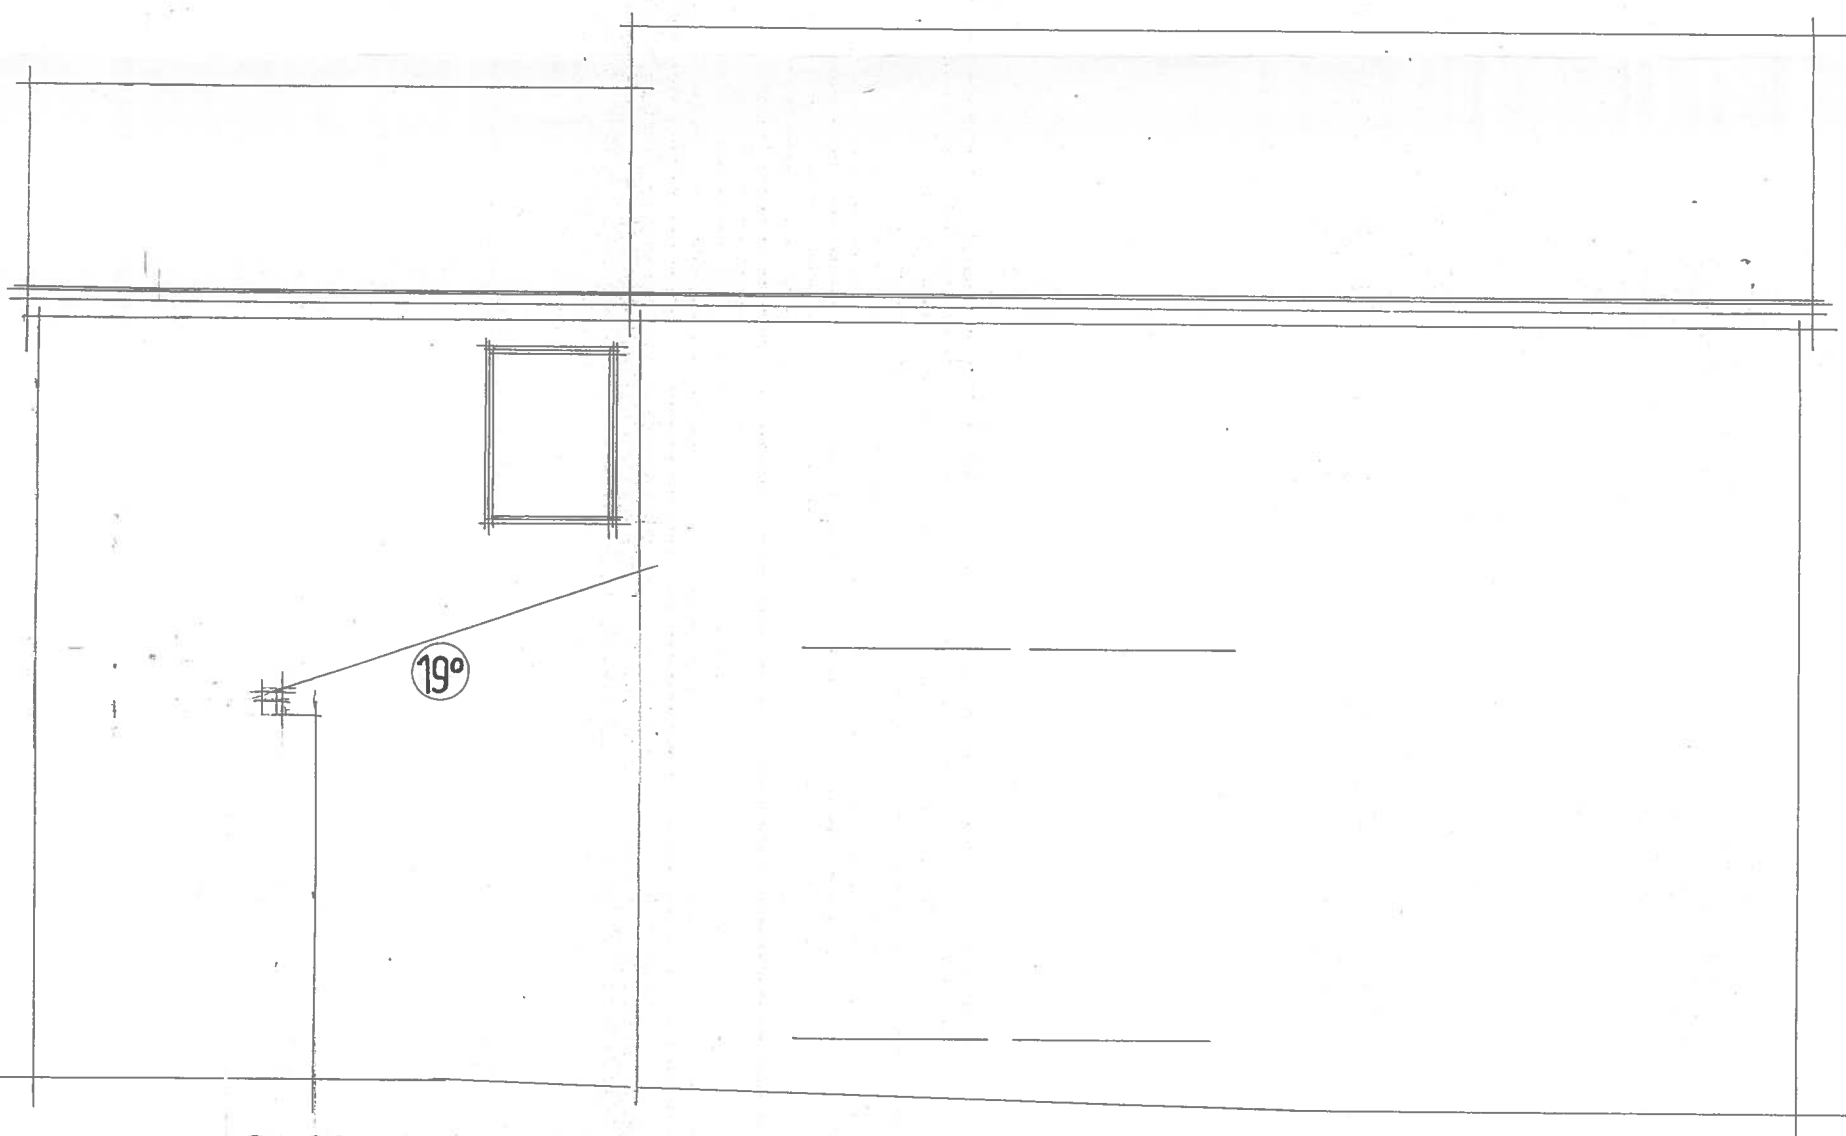

PROPOSED SIDE ELEVATION

27 HILLGROVE
SALENDINE NOOK
HUDDERSFIELD

ORG NO 1917-9_B SCALE 1:50