


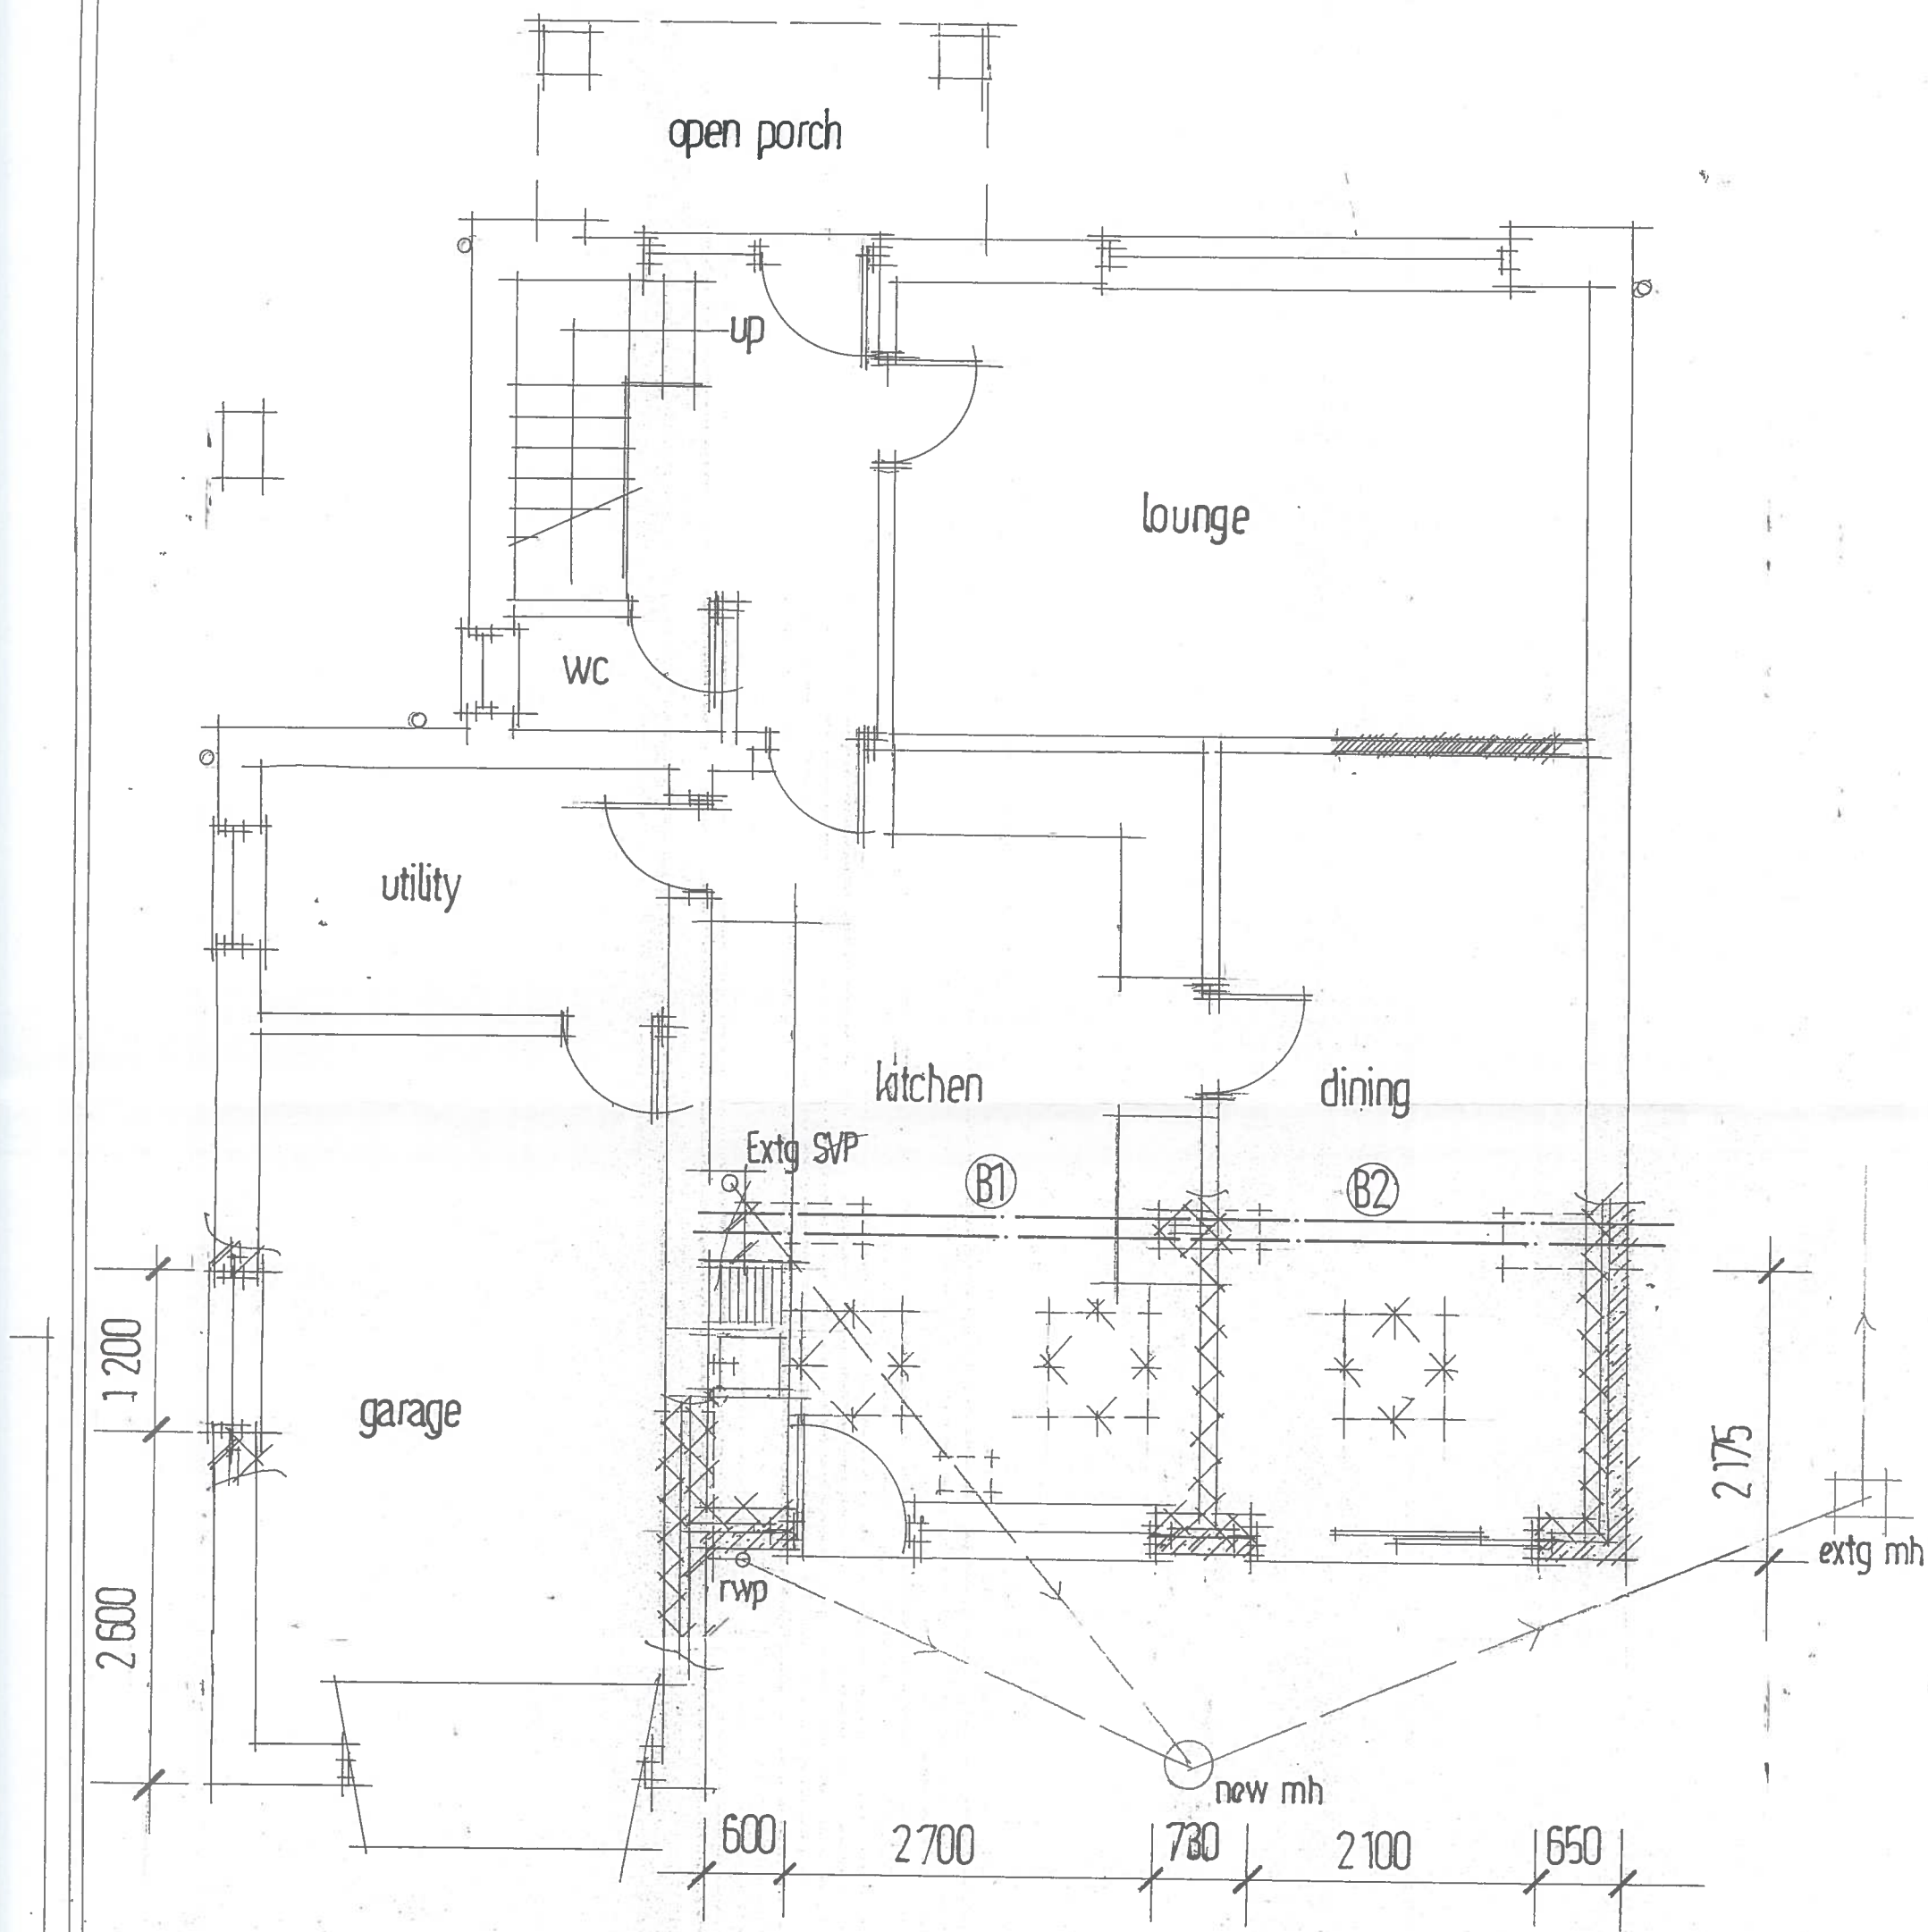

PROPOSED GROUND FLOOR

27 HILLGROVE
SALENDINE NOOK
HUDDERSFIELD

DRG NO 1917-4B SCALE 1:50