


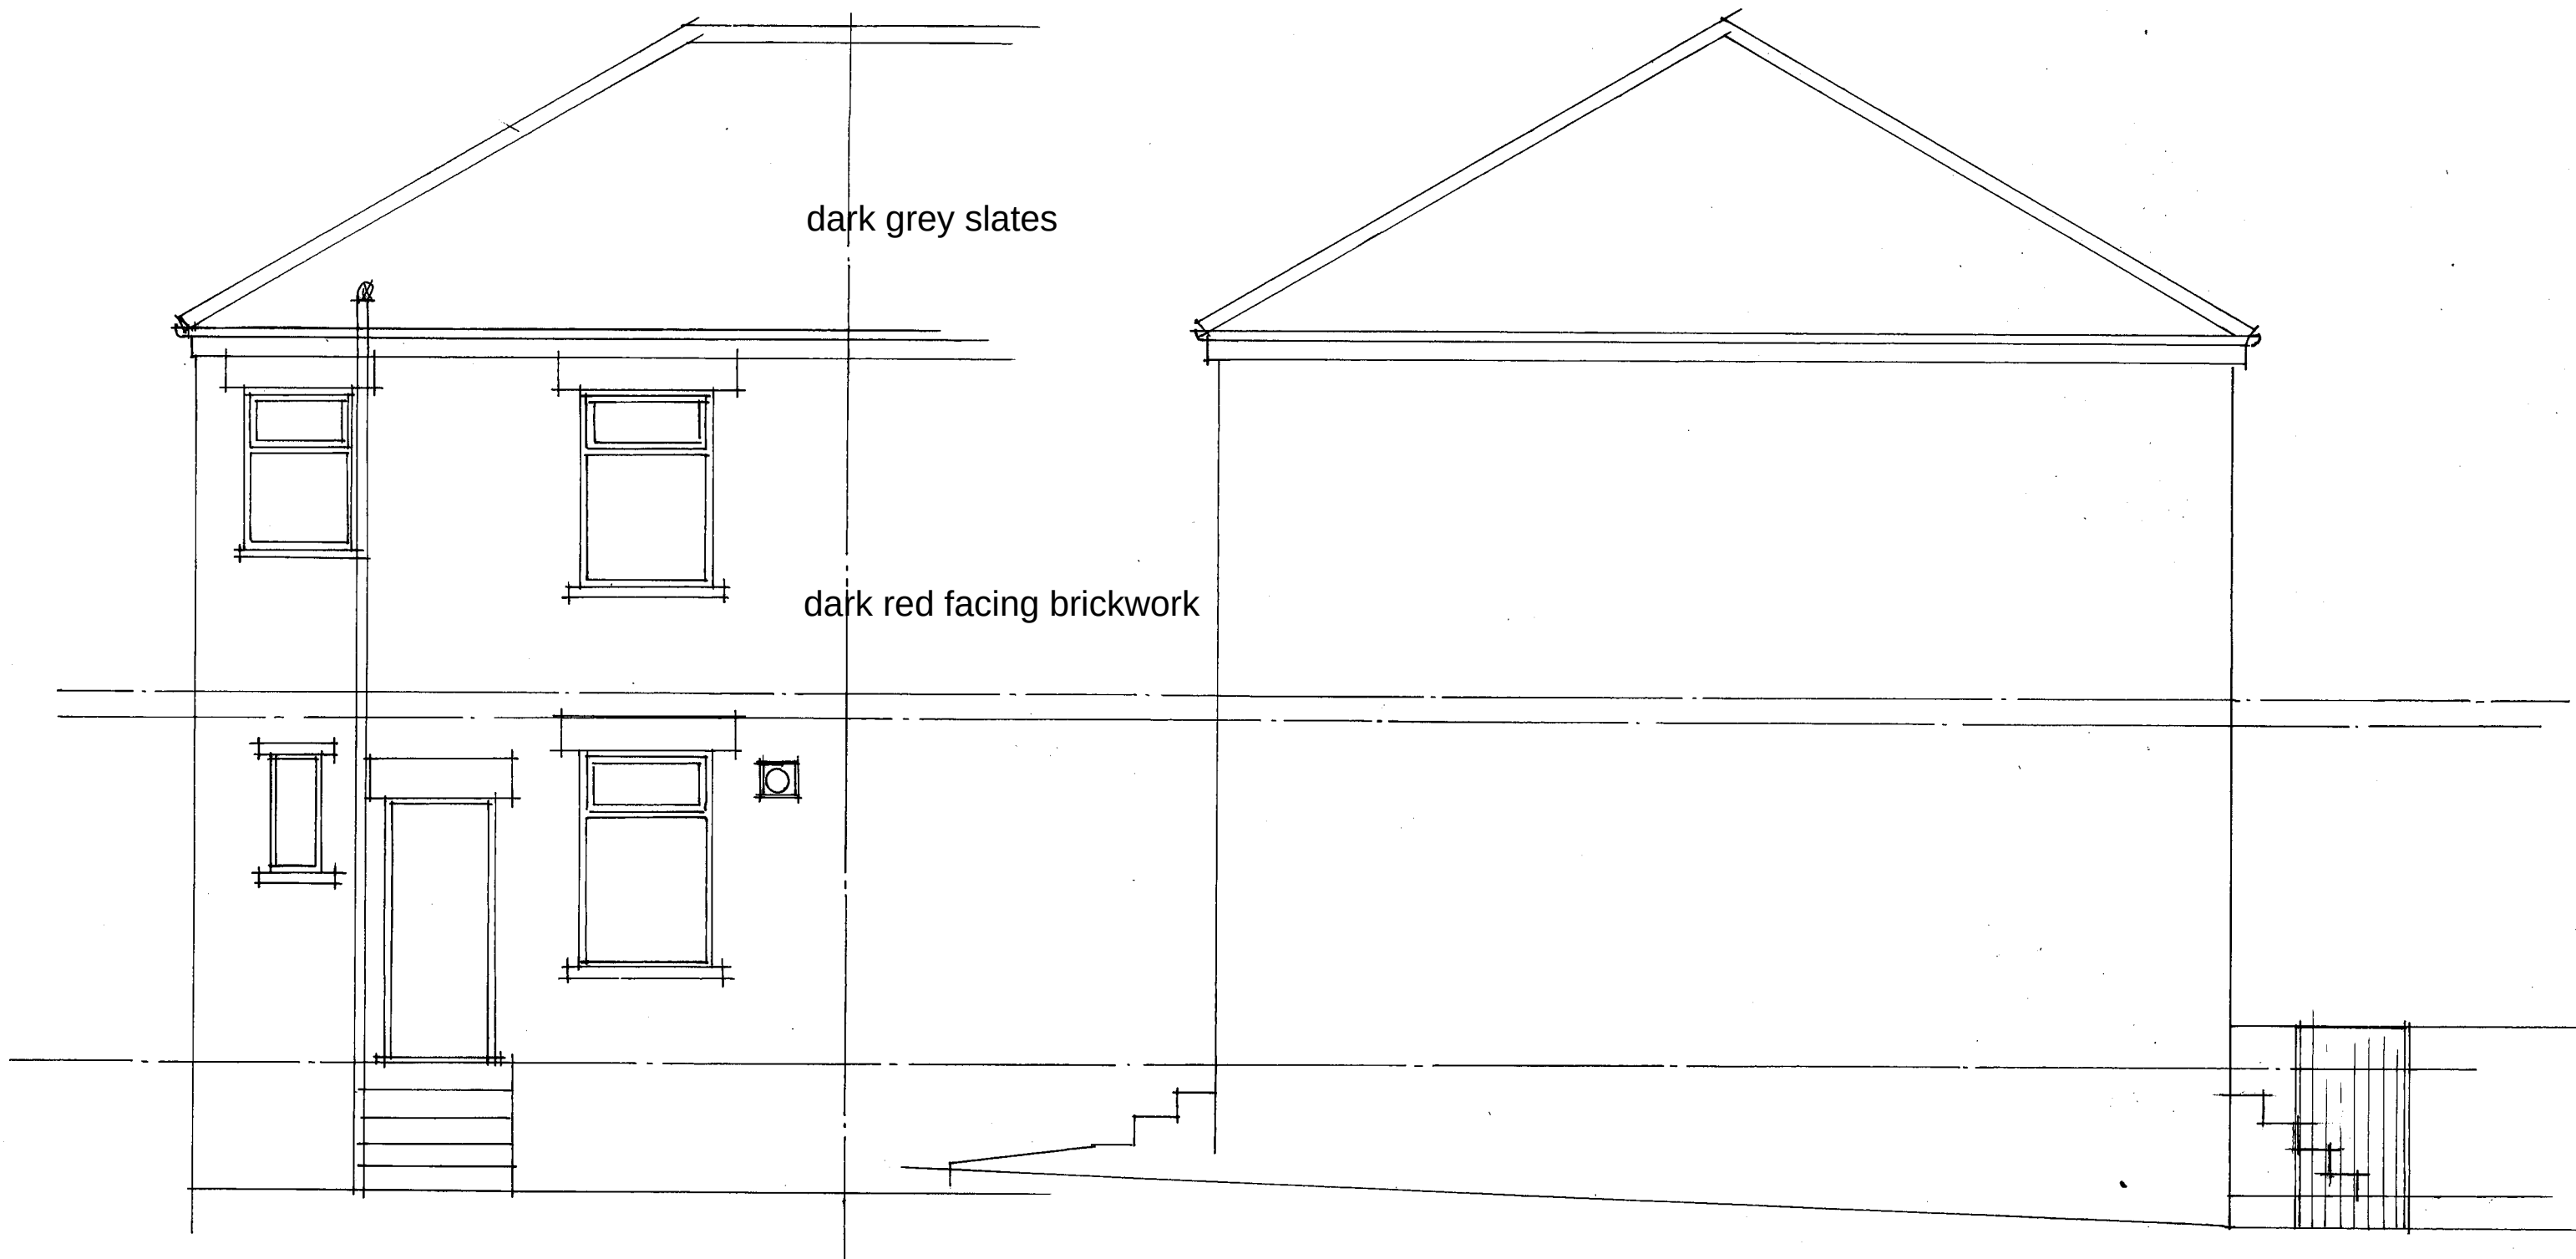

EXISTING REAR ELEVATION

EXISTING SIDE ELEVATION