
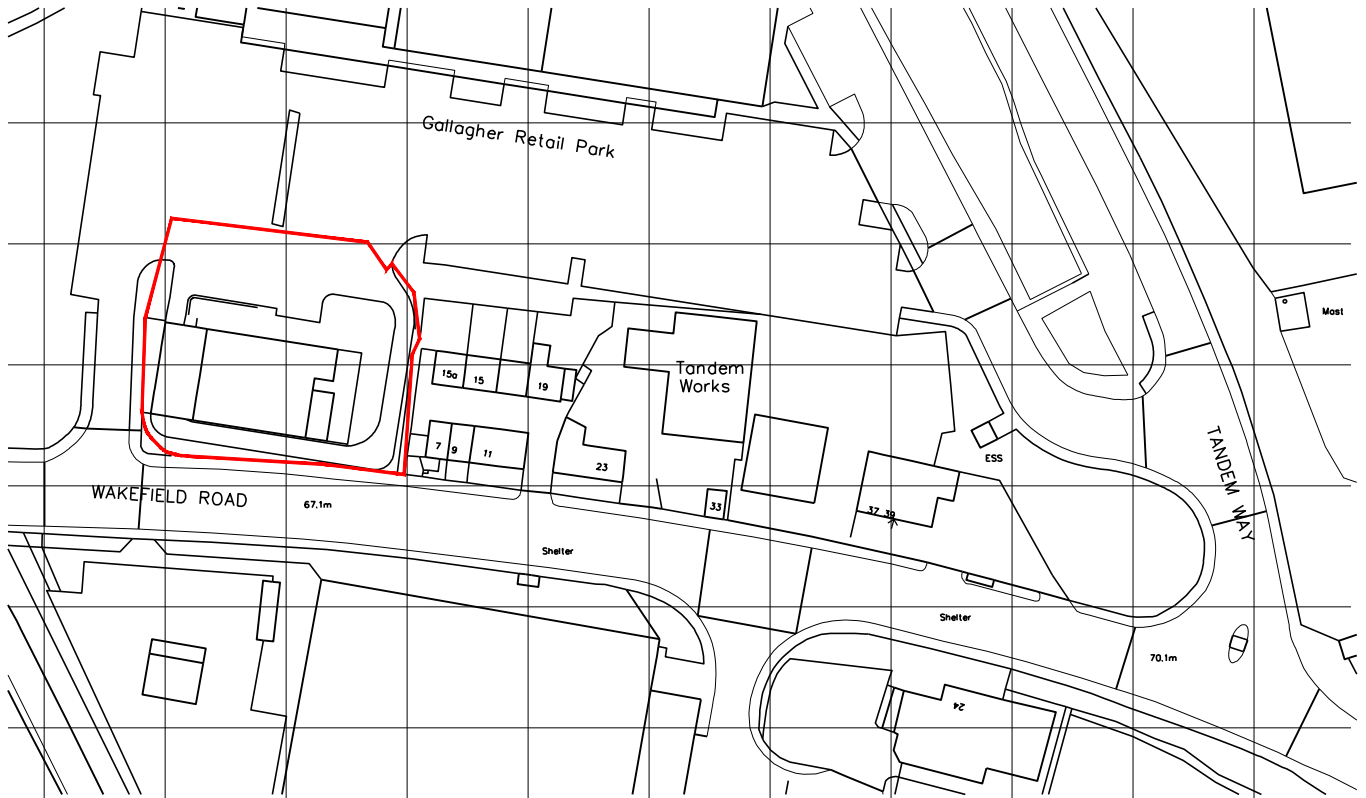


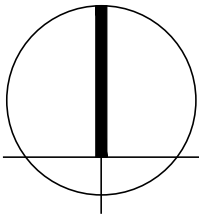

Ordnance Survey (c) Crown Copyright 2016. All rights reserved. Licence number 100022432

REV	DESCRIPTION	DR / CH	DATE
-----	-------------	---------	------

This drawing has been reviewed and signed off by McDonald's Restaurants Ltd any errors, changes or discrepancies should be reported to the McDonald's project manager and designers prior to commencing work on site.

NAME (PM):	DATE: AUGUST 2019
------------	-------------------

SIGNATURE:

GENERAL NOTES:

All works are to be undertaken in accordance with the Building Regulations and the latest British Standards. All proprietary materials and products are to be used strictly in accordance with the manufacturers recommendations. All dimensions to be checked on site prior to construction.

ON BEHALF OF:

MC DONALDS RESTAURANTS LTD

STORE ADDRESS
Gallagher Retail Park,

Huddersfield HD5 0BS

DRAWING TITLE

Existing Site Location Plan



STORE No
1361

Scale @ A4 1:1250

Created on: AUGUST 2019

Drawn by: PVM

Checked by: GF

Purpose of Issue: FOR INFORMATION

OPEN architecture

Anton House www.openarc.co.uk

South Park T +44 01732 779580

Sevensoaks / Kent / TN13 1EB F +44 01732 741316

Job Reference	Store Number	Drawing No	Rev
---------------	--------------	------------	-----

19121	1361	01	-
-------	------	----	---

1

PLAN

Existing Site Location Plan

SCALE 1: 1250

SCALE 1:1250

