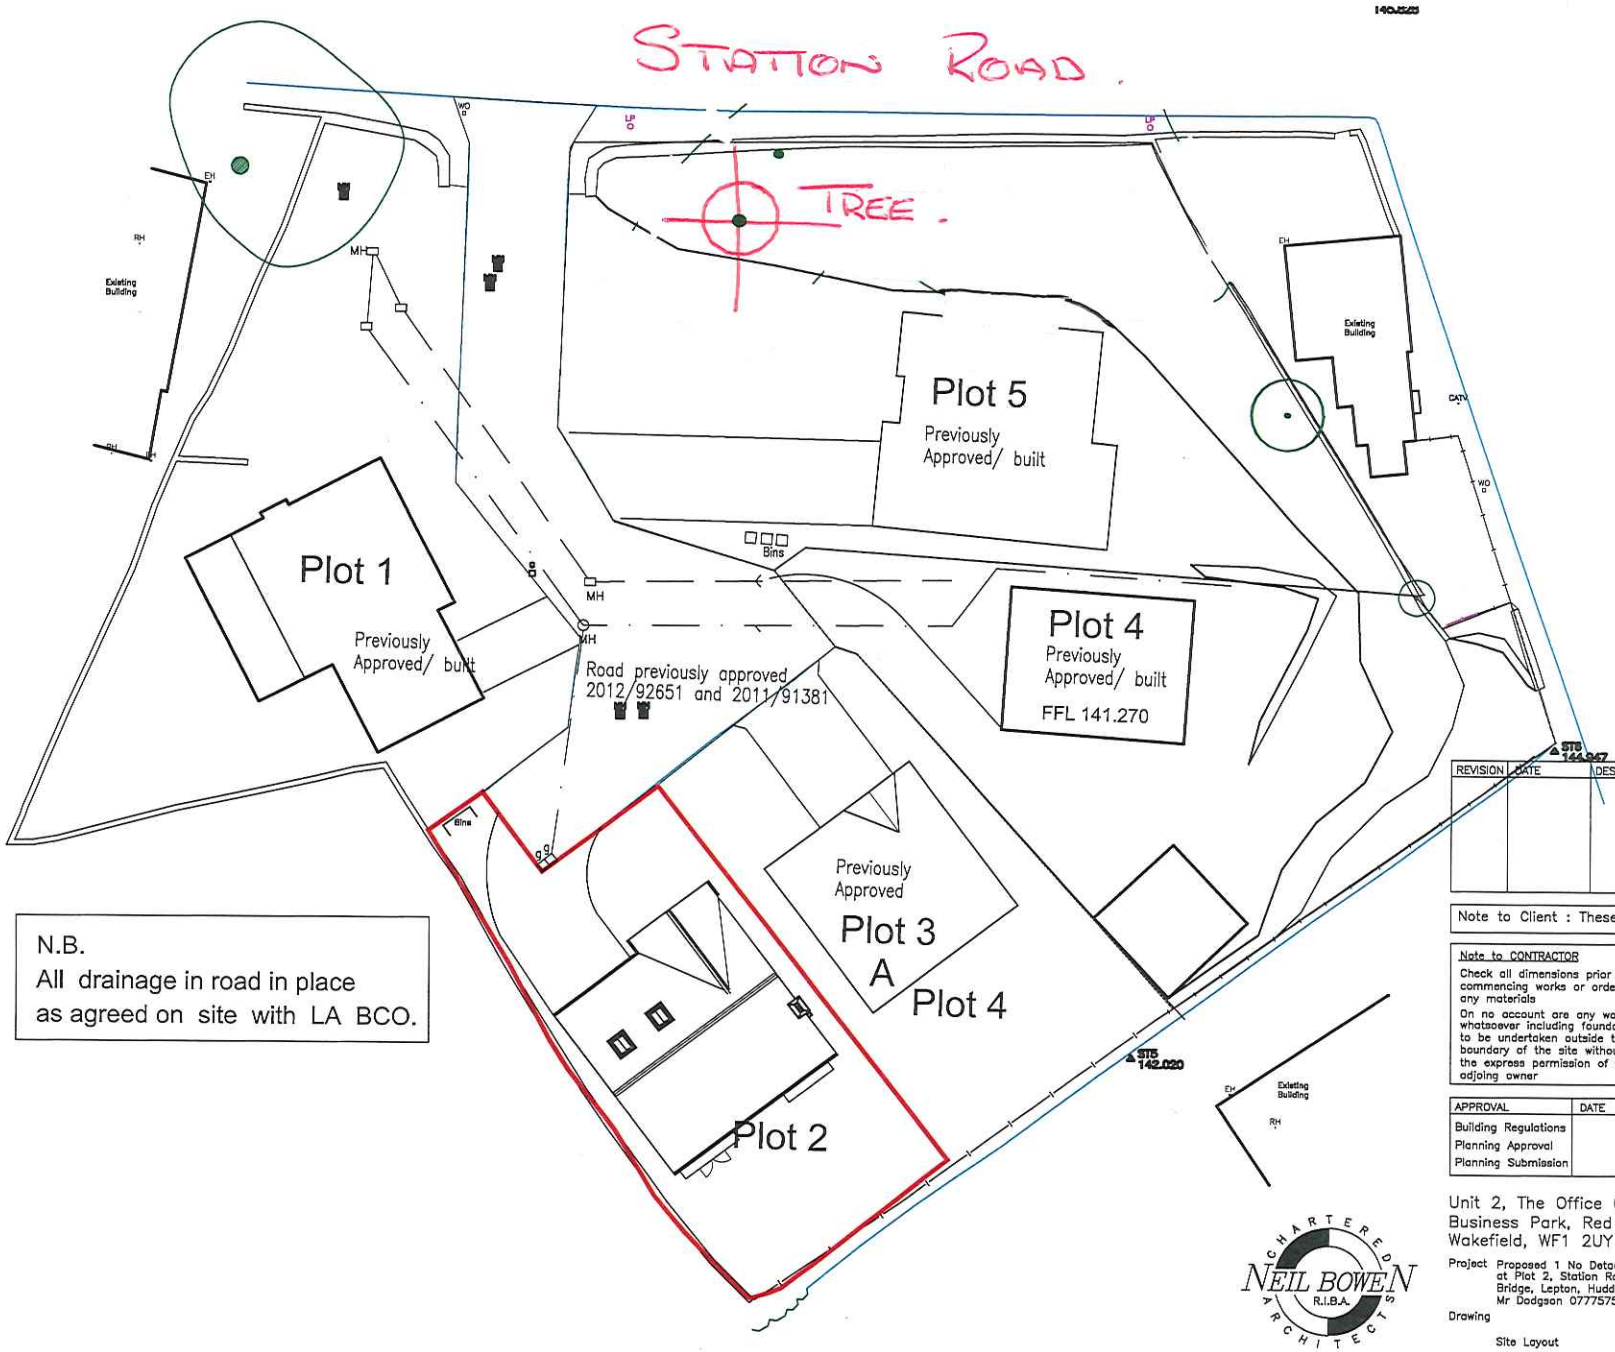

N.B.
All drainage in road in place as agreed on site with LA BCO.

REVISION	DATE	DESCRIPTION

Note to Client : These works will be subject to CDM Legislation

Note to CONTRACTOR
Check all dimensions prior to commencing works or ordering any materials
On no account are any works whatsoever including foundations to be undertaken outside the boundary of the site without the express permission of the adjoing owner

Note to CLIENT
It is your responsibility to check with the Statutory Authorities where all the services, particularly those outside the property are located, and to advise the Contractor accordingly, prior to accepting his quotation for the works Note, this may have both cost and safety issues

APPROVAL	DATE	DRAWING	AUTHORITY	REFERENCE NO
Building Regulations				
Planning Approval				
Planning Submission				

CHARTERED ARCHITECTS
NEIL BOWEN
R.I.B.A.

Unit 2, The Office Campus, Paragon Business Park, Red Hall Court, Wakefield, WF1 2UY
01924 380873

Project Proposed 1 No Detached Dwelling at Plot 2, Station Road, Fenay Bridge, Lepton, Huddersfield for Mr Dodgson 07775750188

Date 15/04/2013

Drawing Site Layout

Drg No 1

A2

F 1592	Scale
R	1:200
1	