









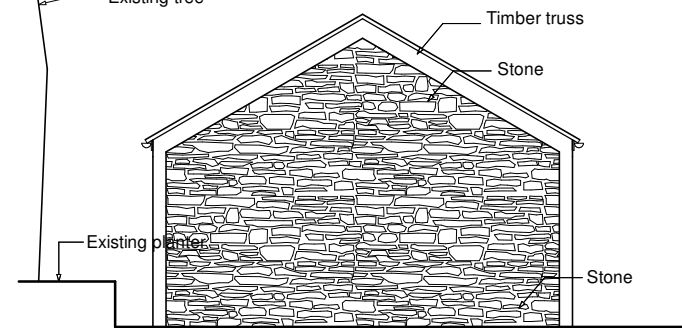


Image of proposed fence.

--- Indicates extent of new fence

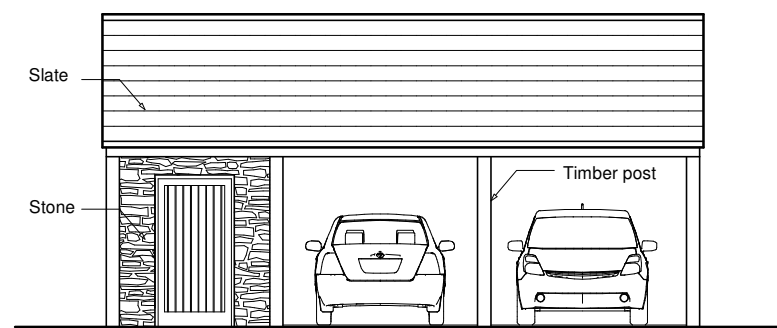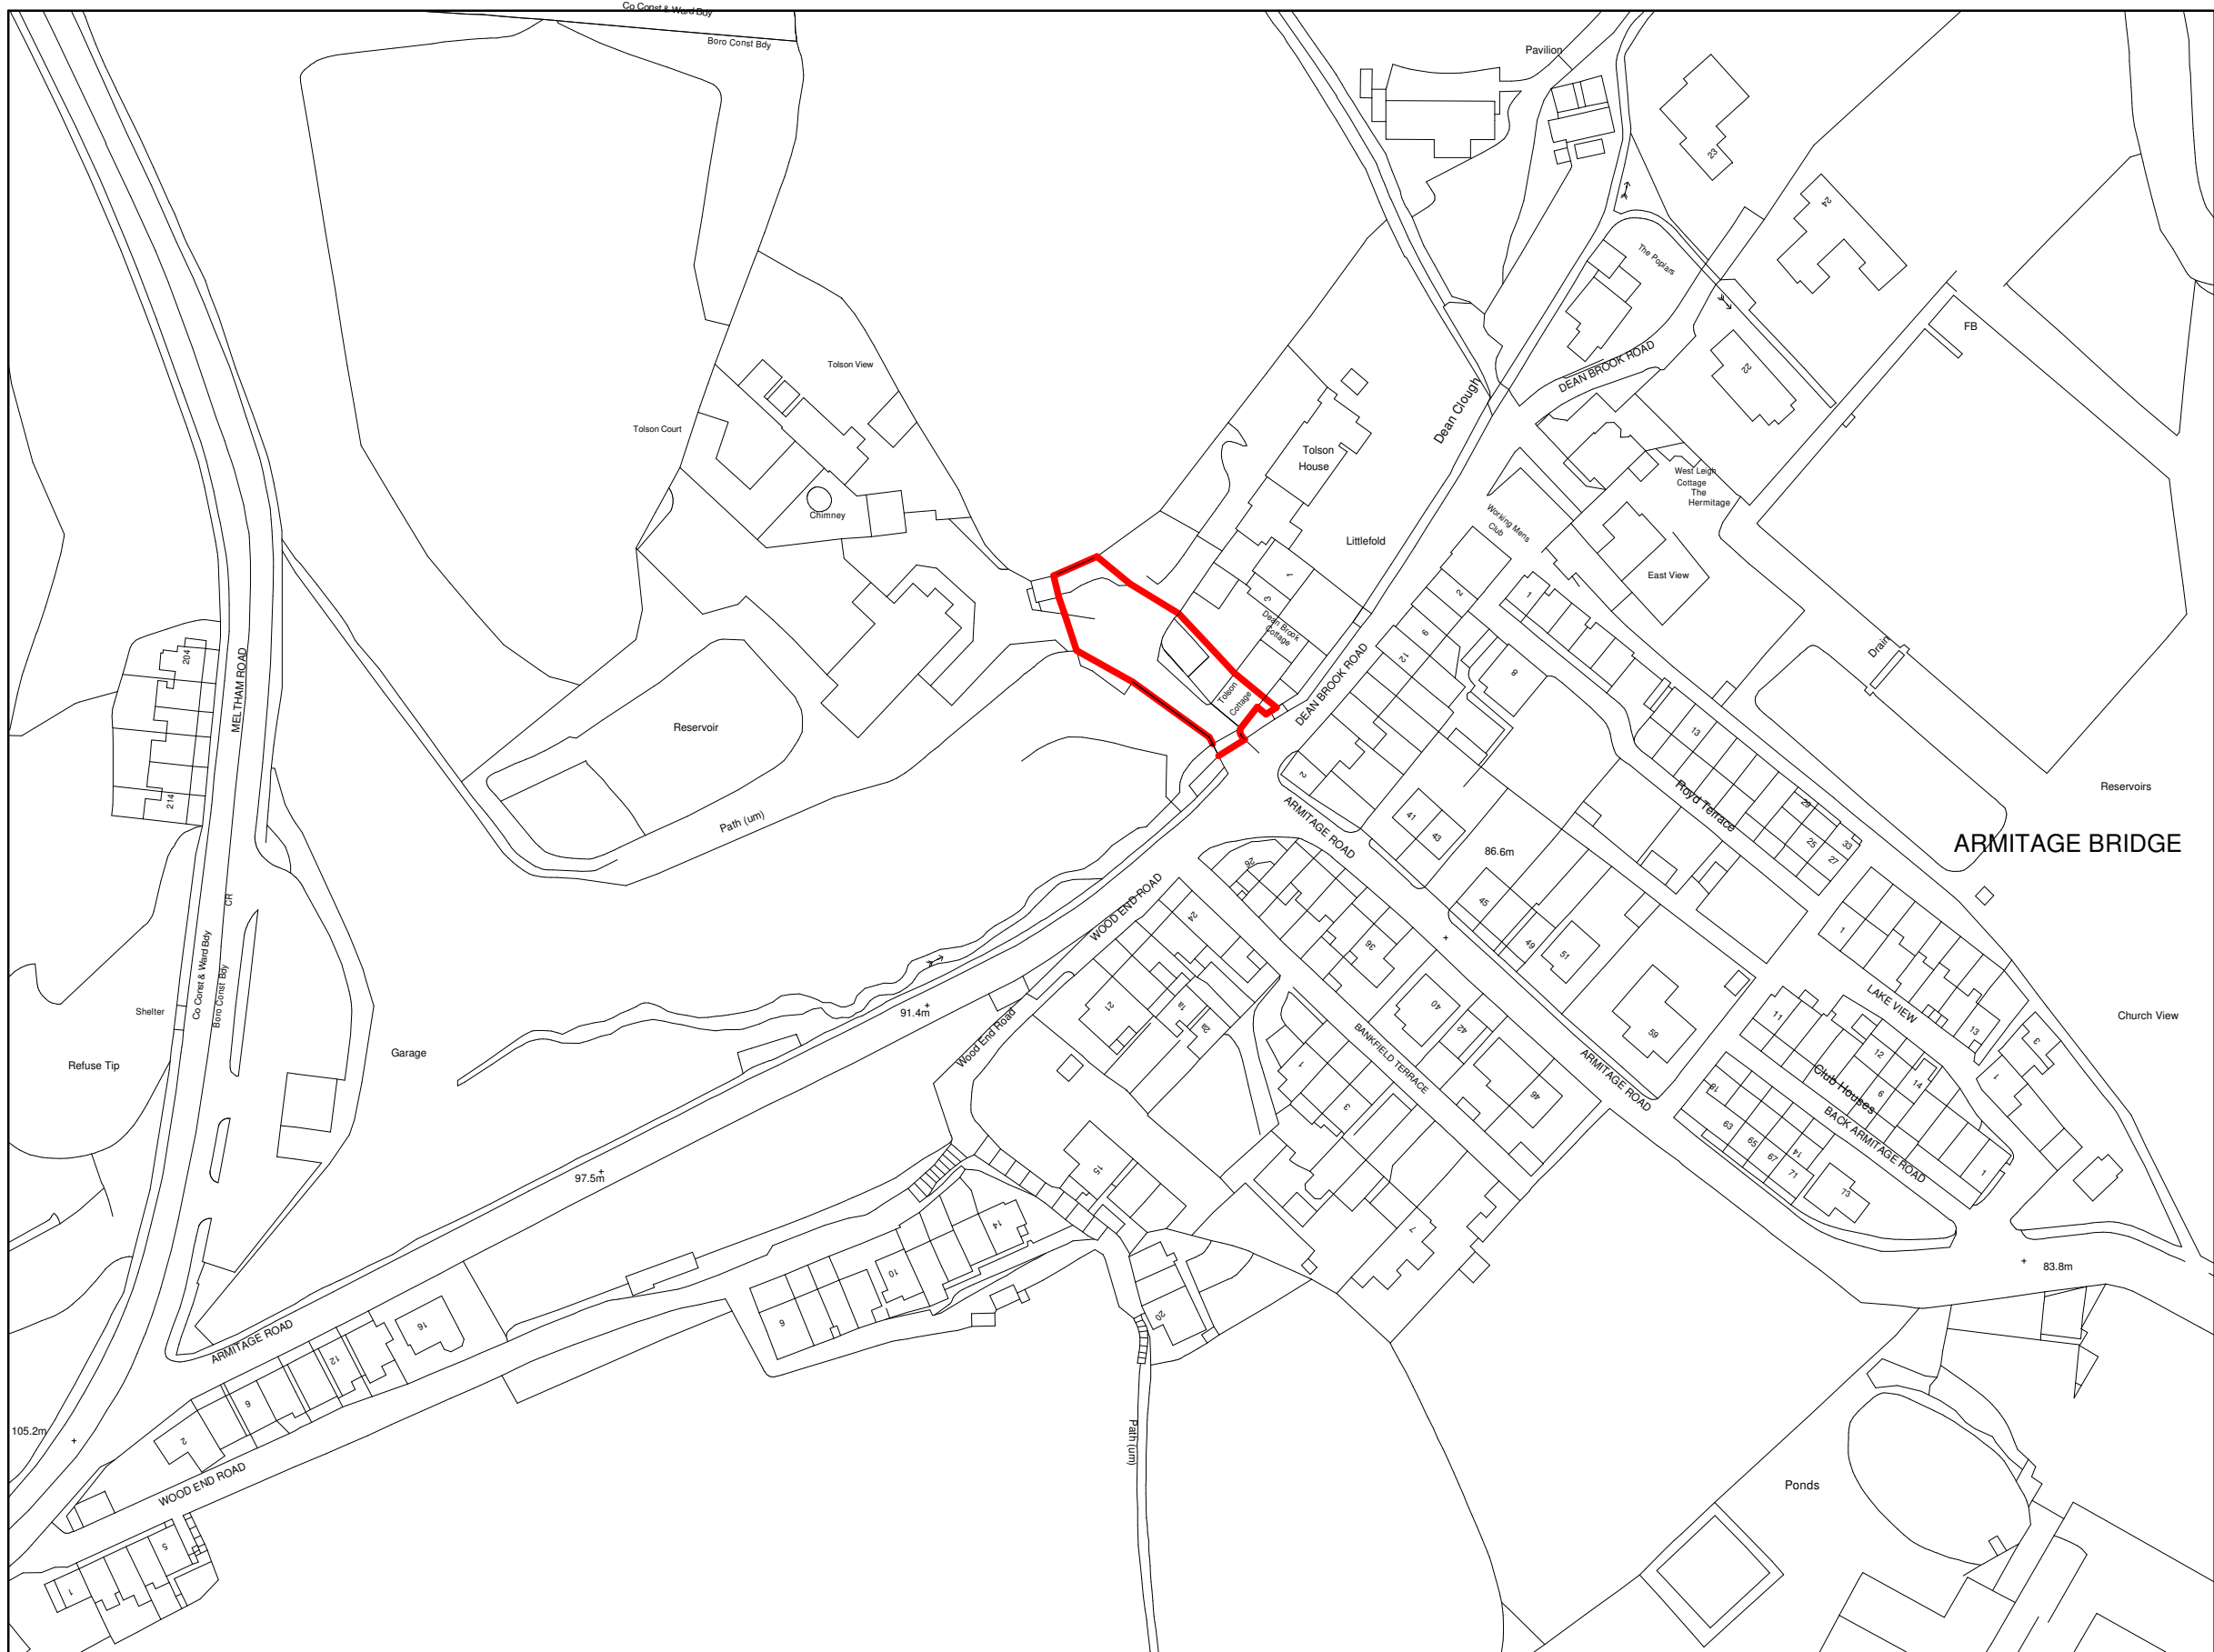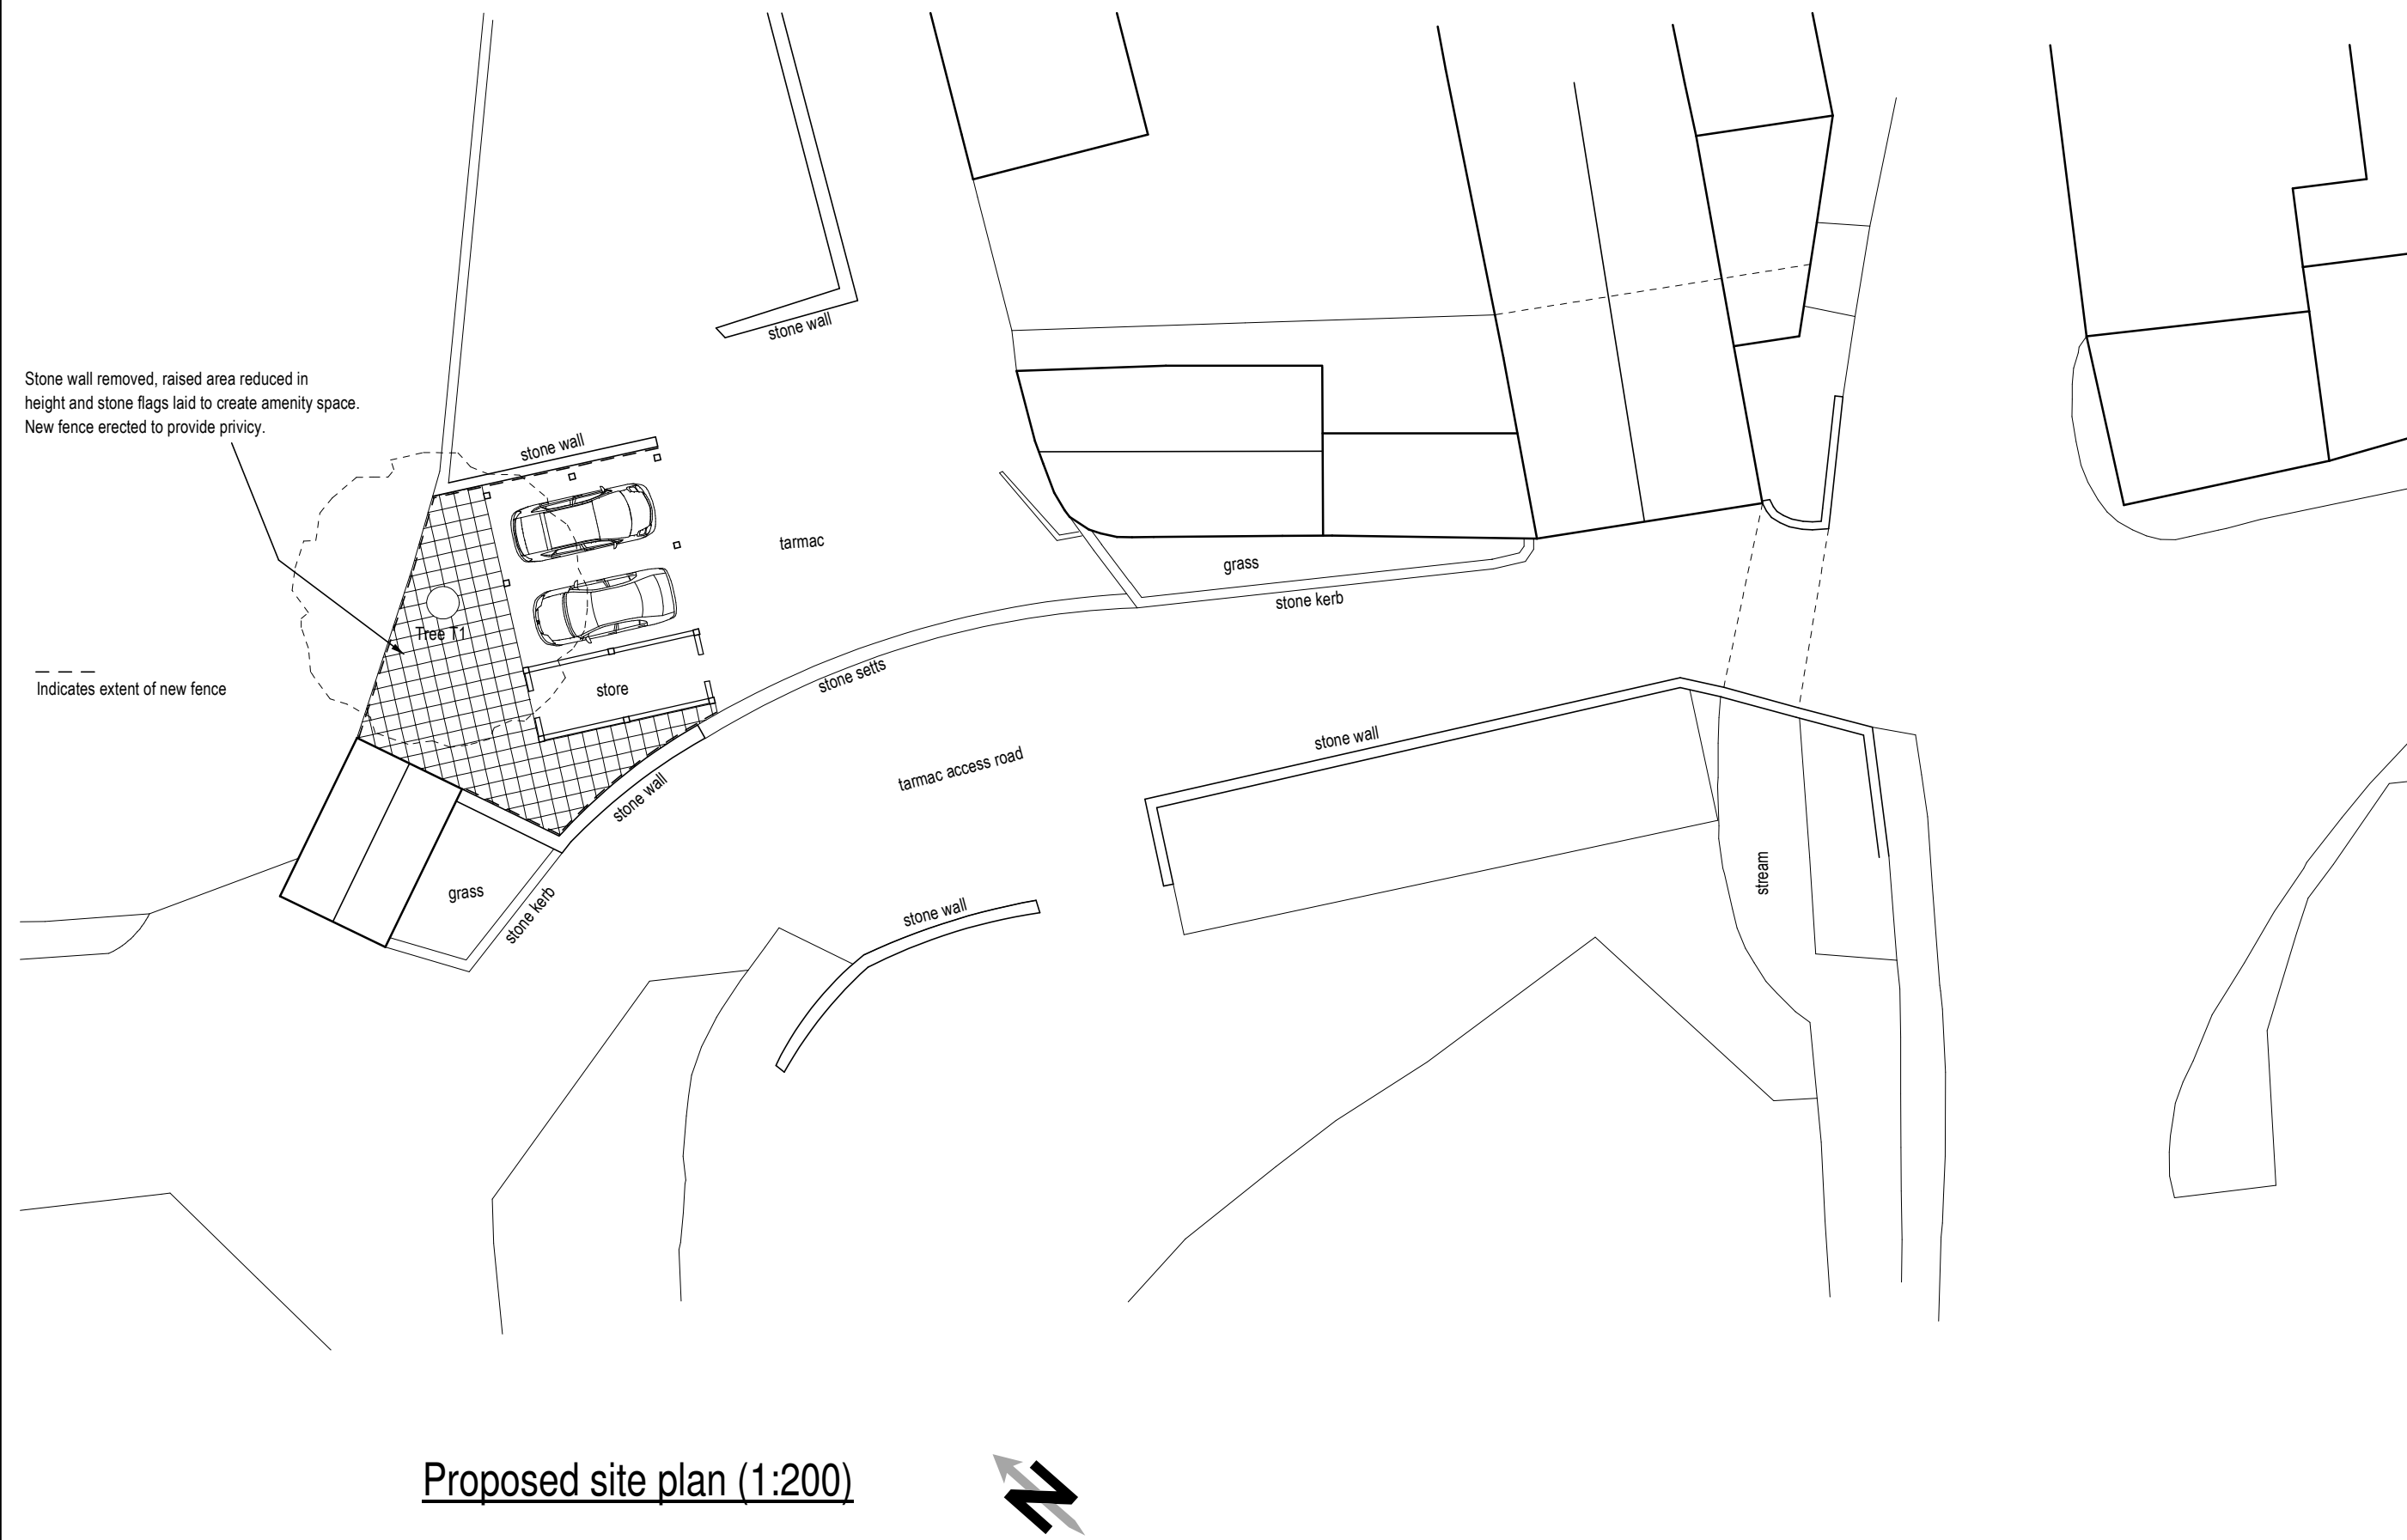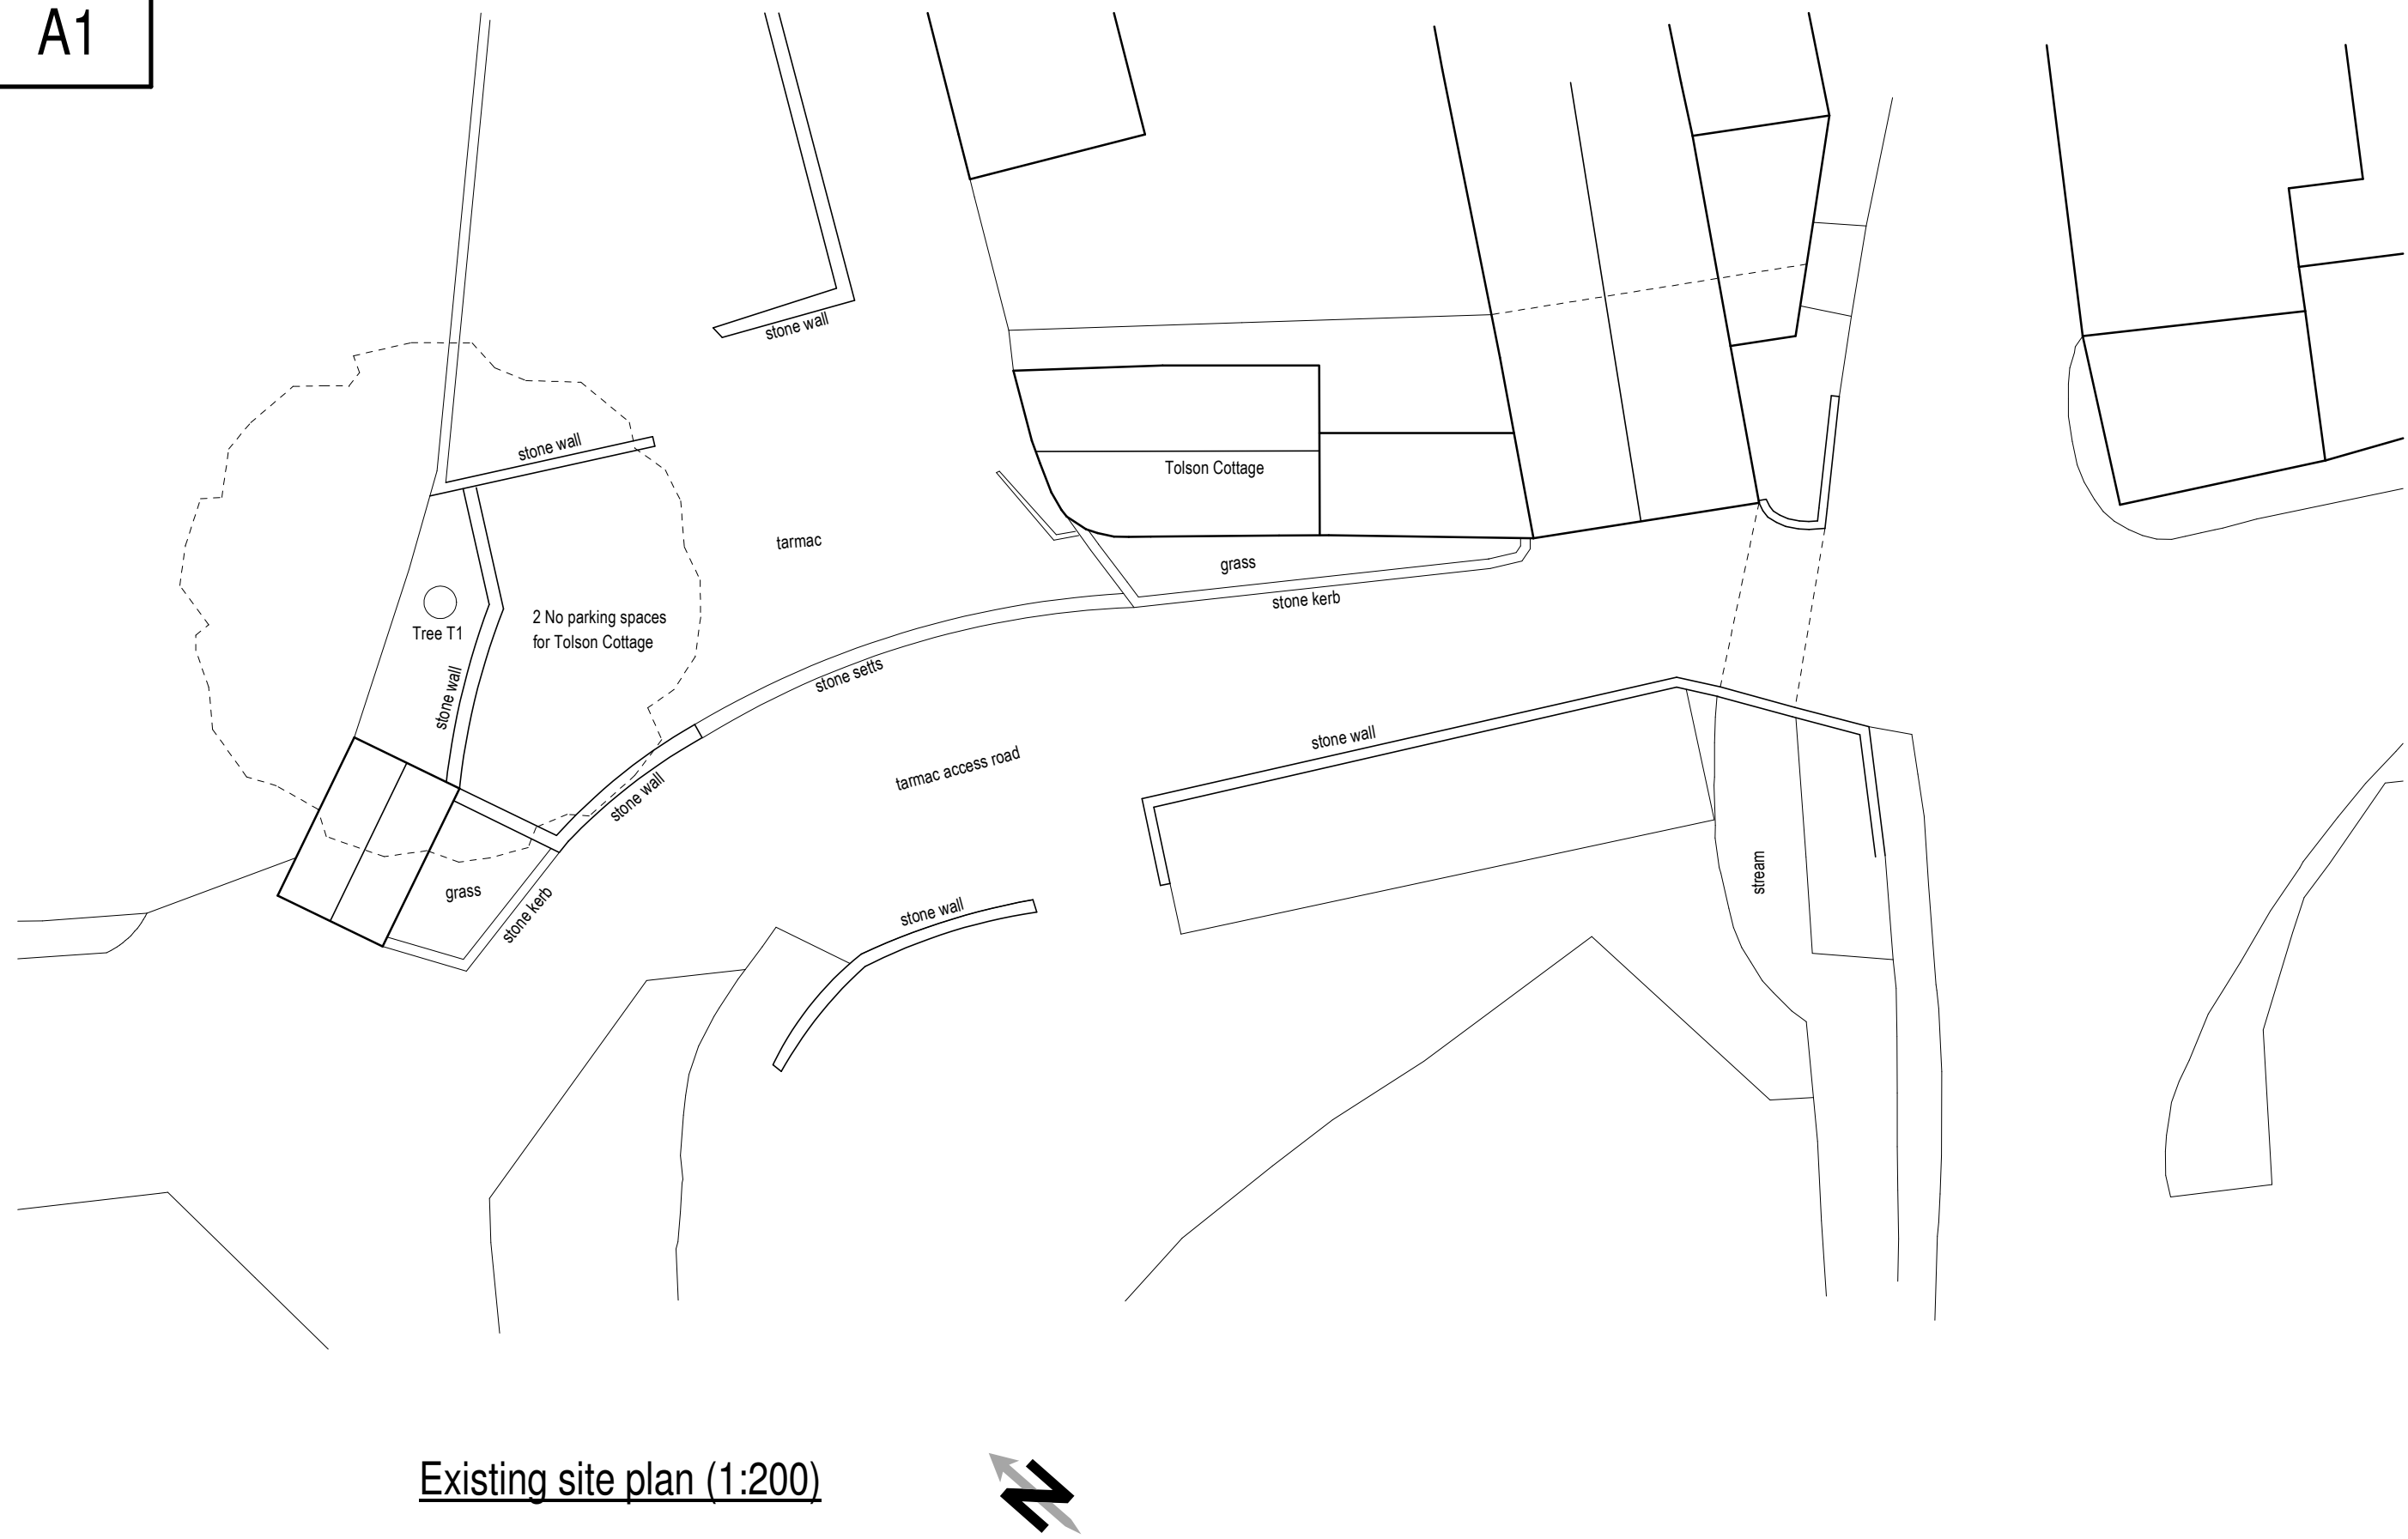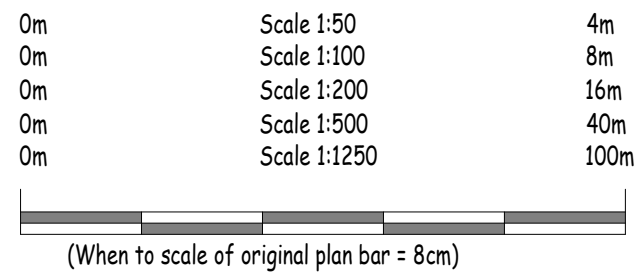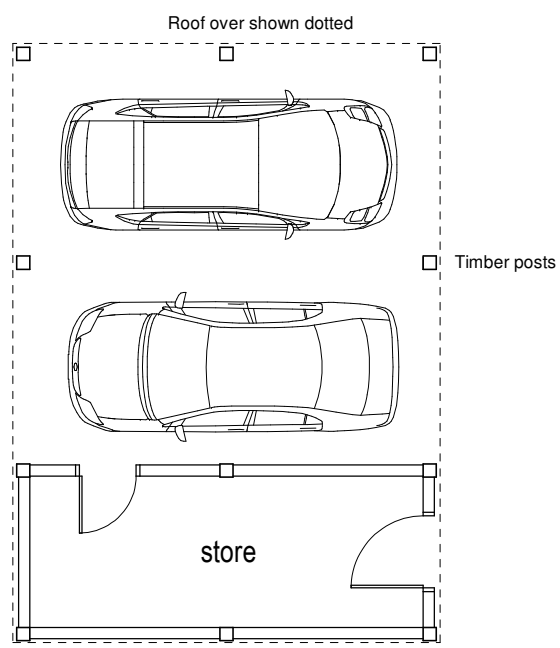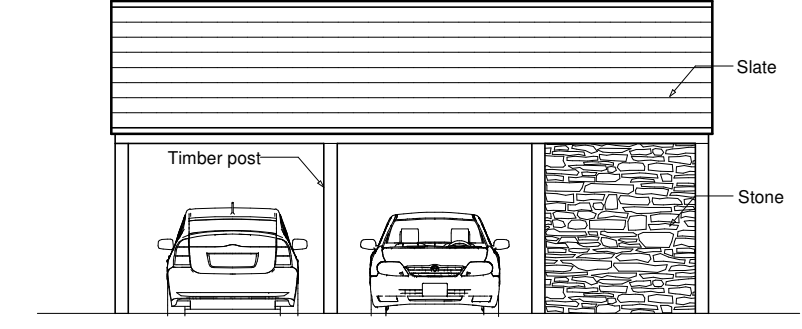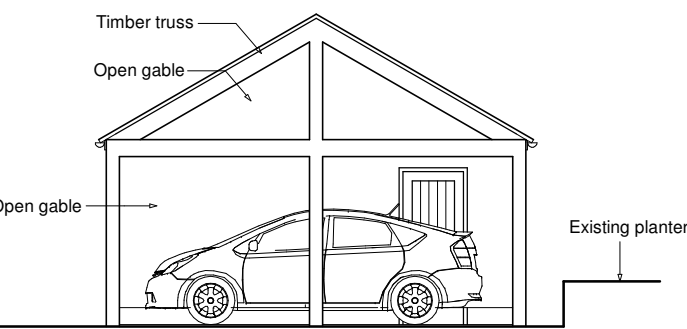

Rev C 16/03/2020 Tree canopy and external space amended.
Rev B 26/02/2020 Red line amended.
Rev A 25/02/2020 Doors to store amended.

Project	
Proposed Car Port.	
For	
Mr & Mrs G Shaw.	
Address	
Tolson Cottage Dean Brook Road Armitage bridge HD4 7PB	
Title	
Planning Drawing.	
Drawing number	Date
01 C.	Feb 2020.