


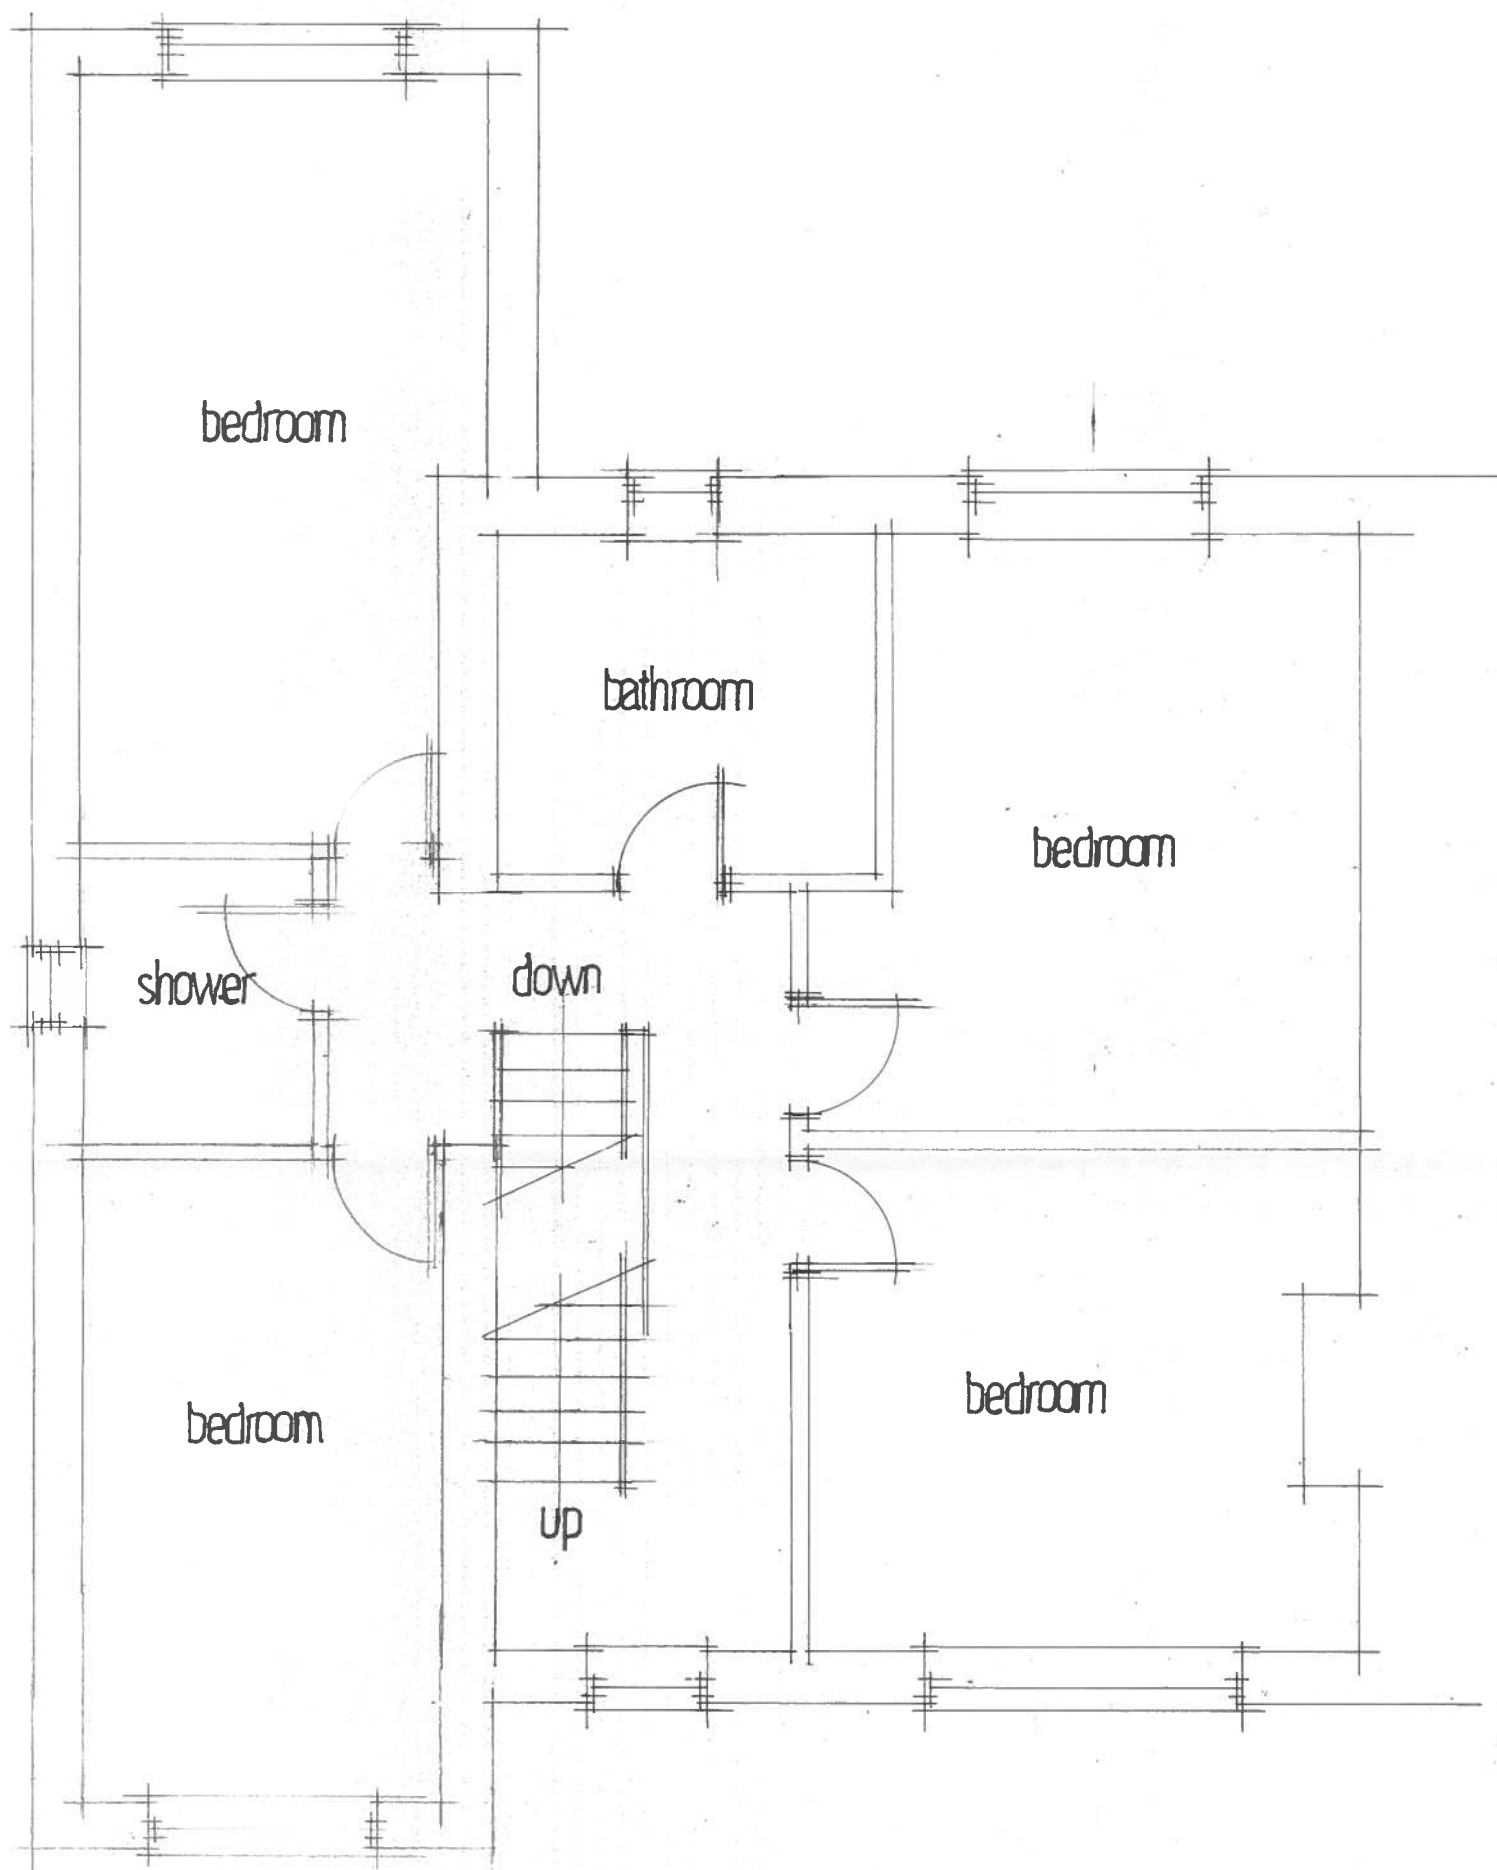

PROPOSED FIRST FLOOR

80, DRYCLOUGH ROAD, BEAUMONT PARK

JOB NO. 2002.6 SCALE 1 : 50