


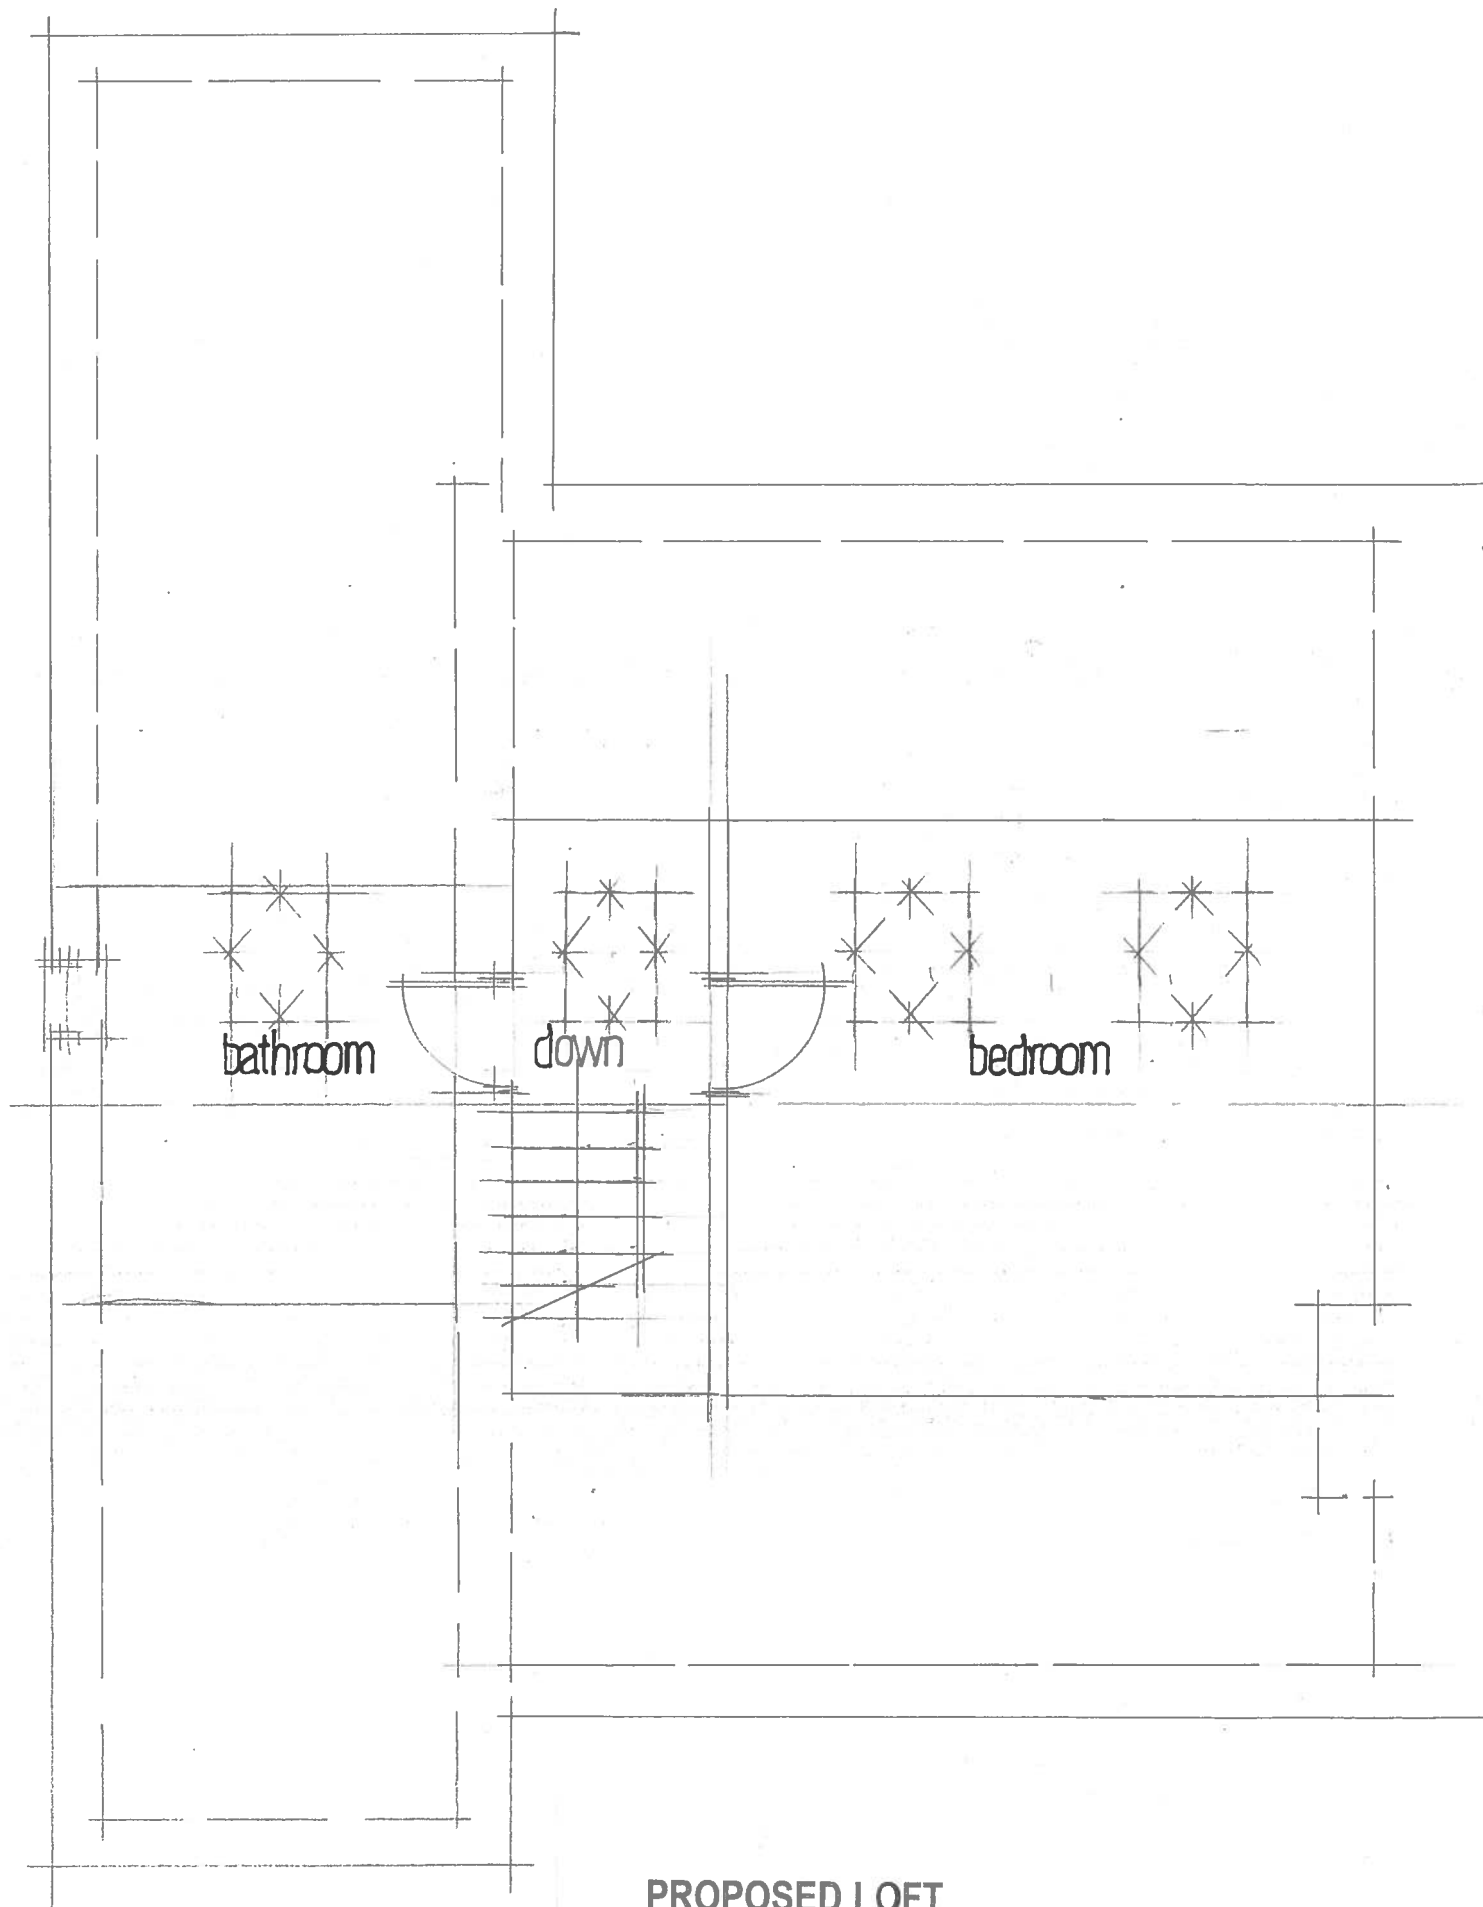

PROPOSED LOFT

80, DRYCLOUGH ROAD, BEAUMONT PARK

JOB NO. 2002.7 SCALE 1 : 50