
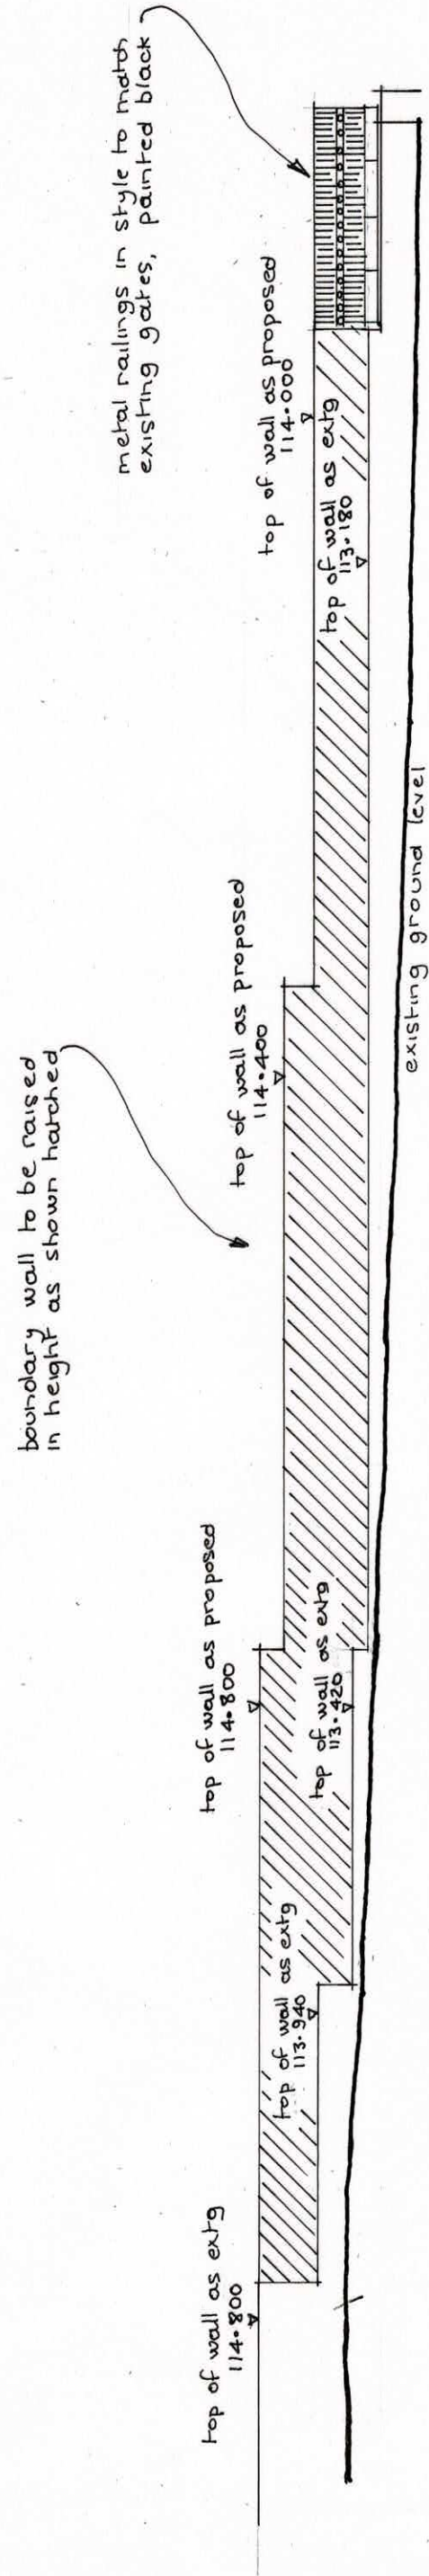


Proposed Garage and Alterations to Boundary Wall at 11 Queen's Road Huddersfield

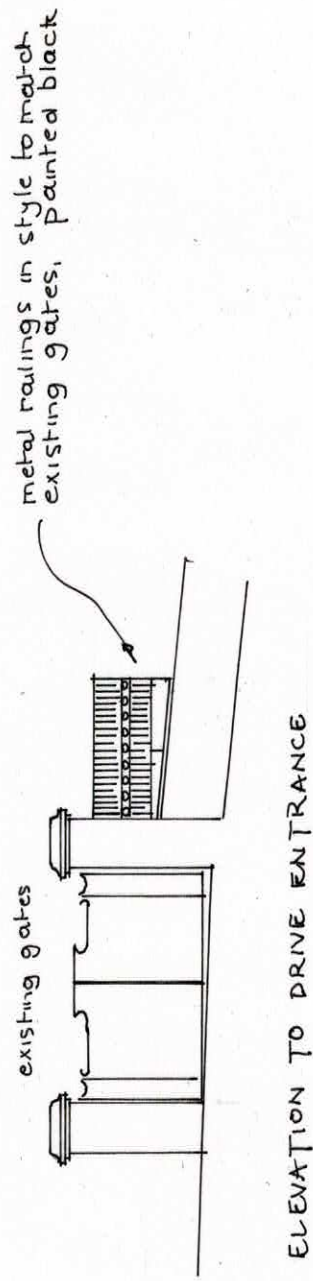

ELEVATION TO BOUNDARY WALL

SCALE 1:100