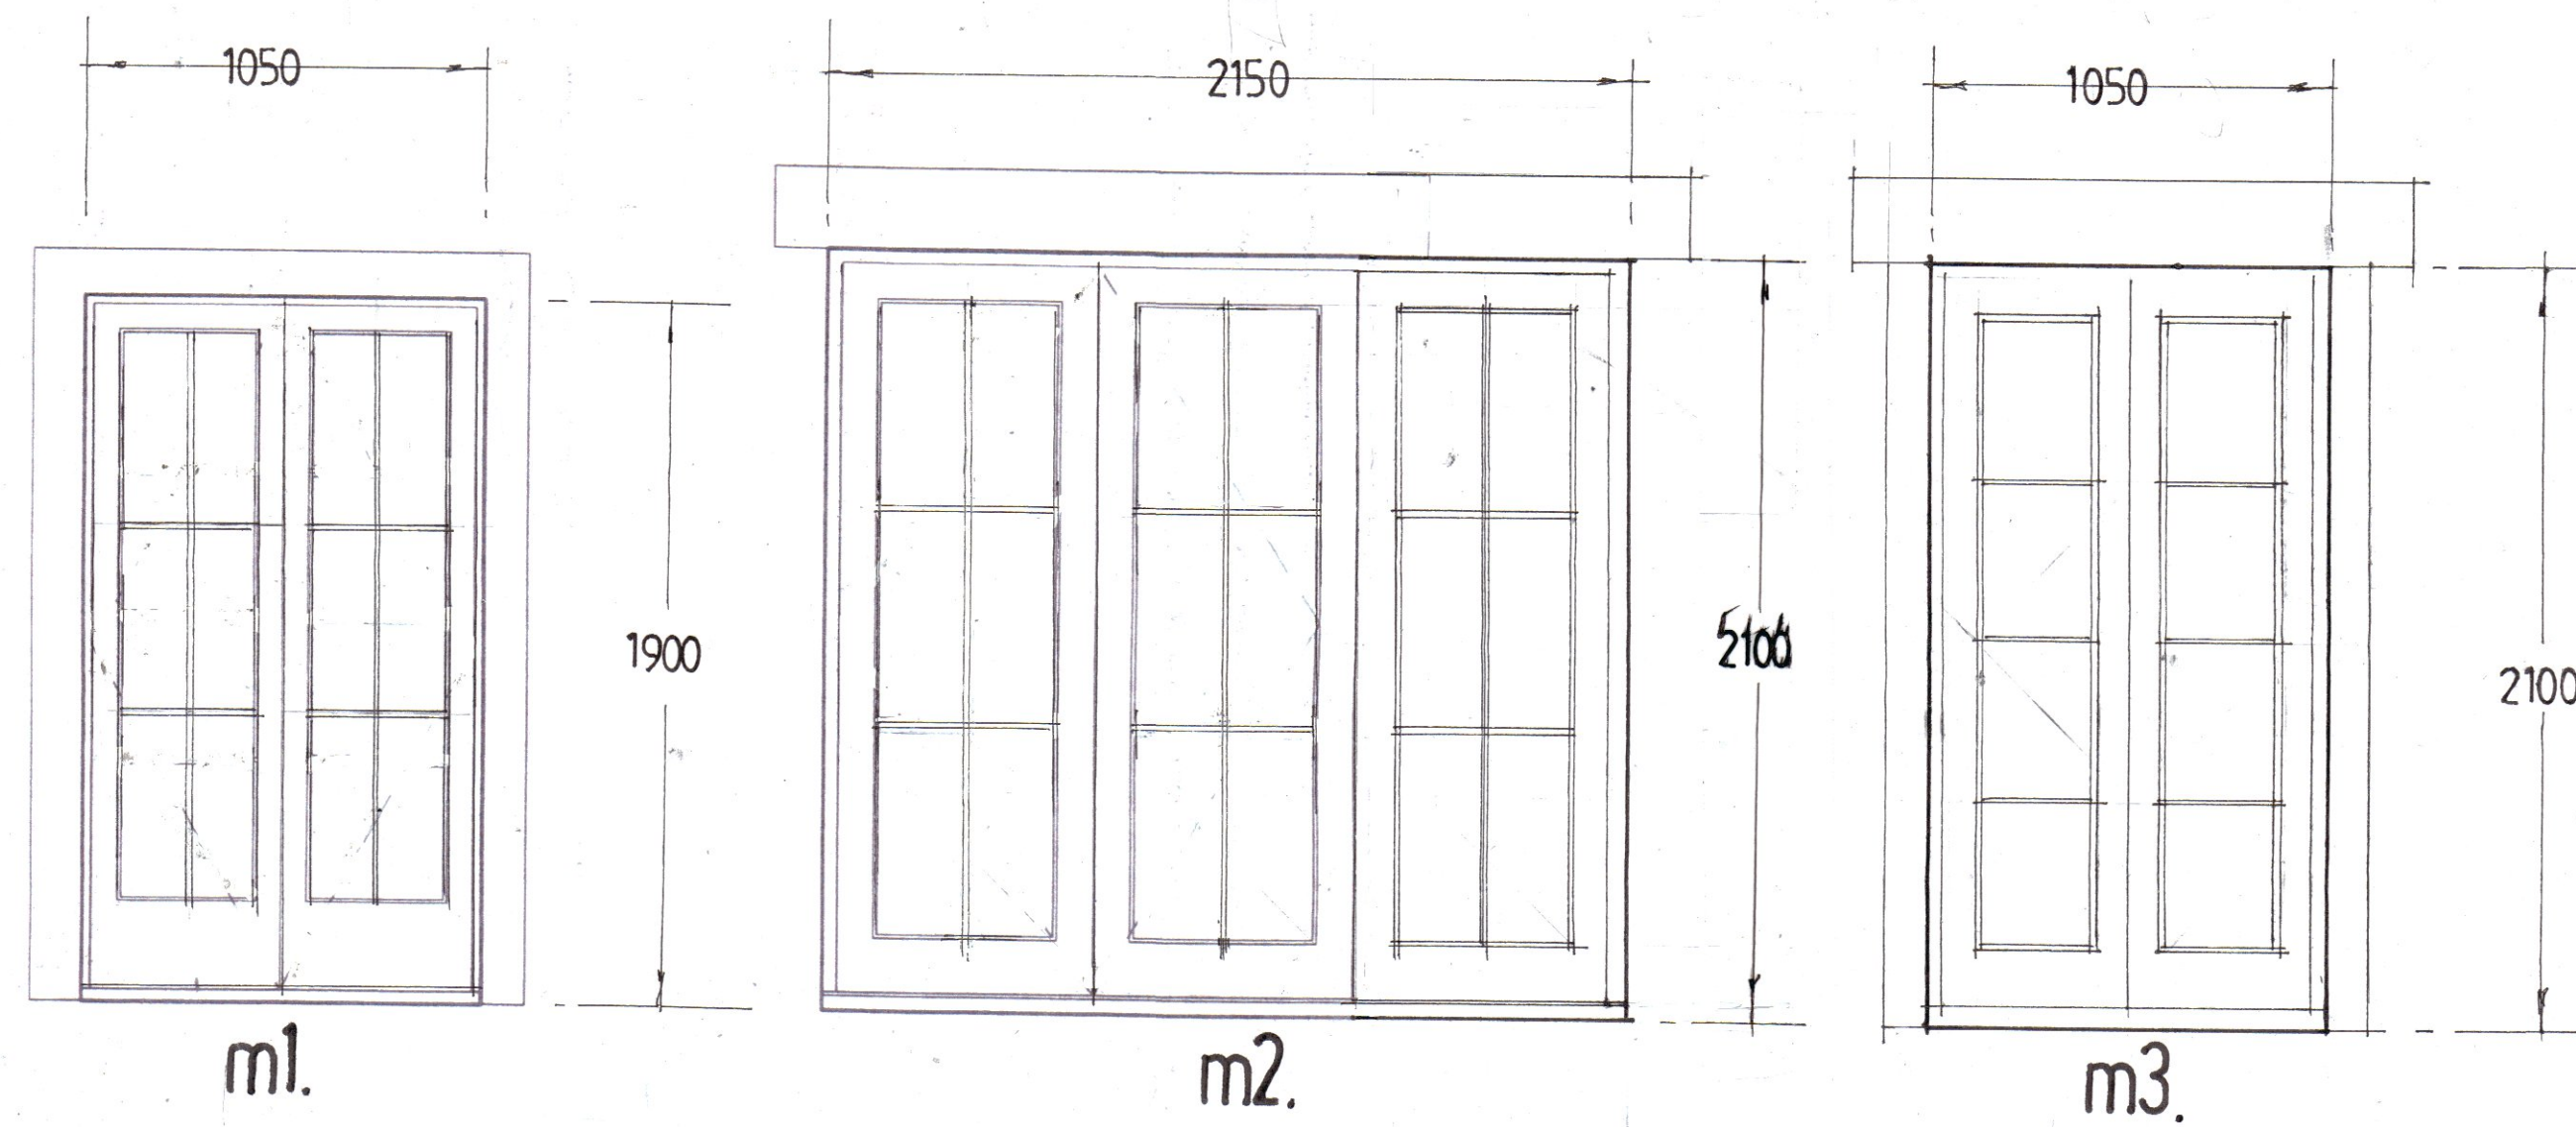
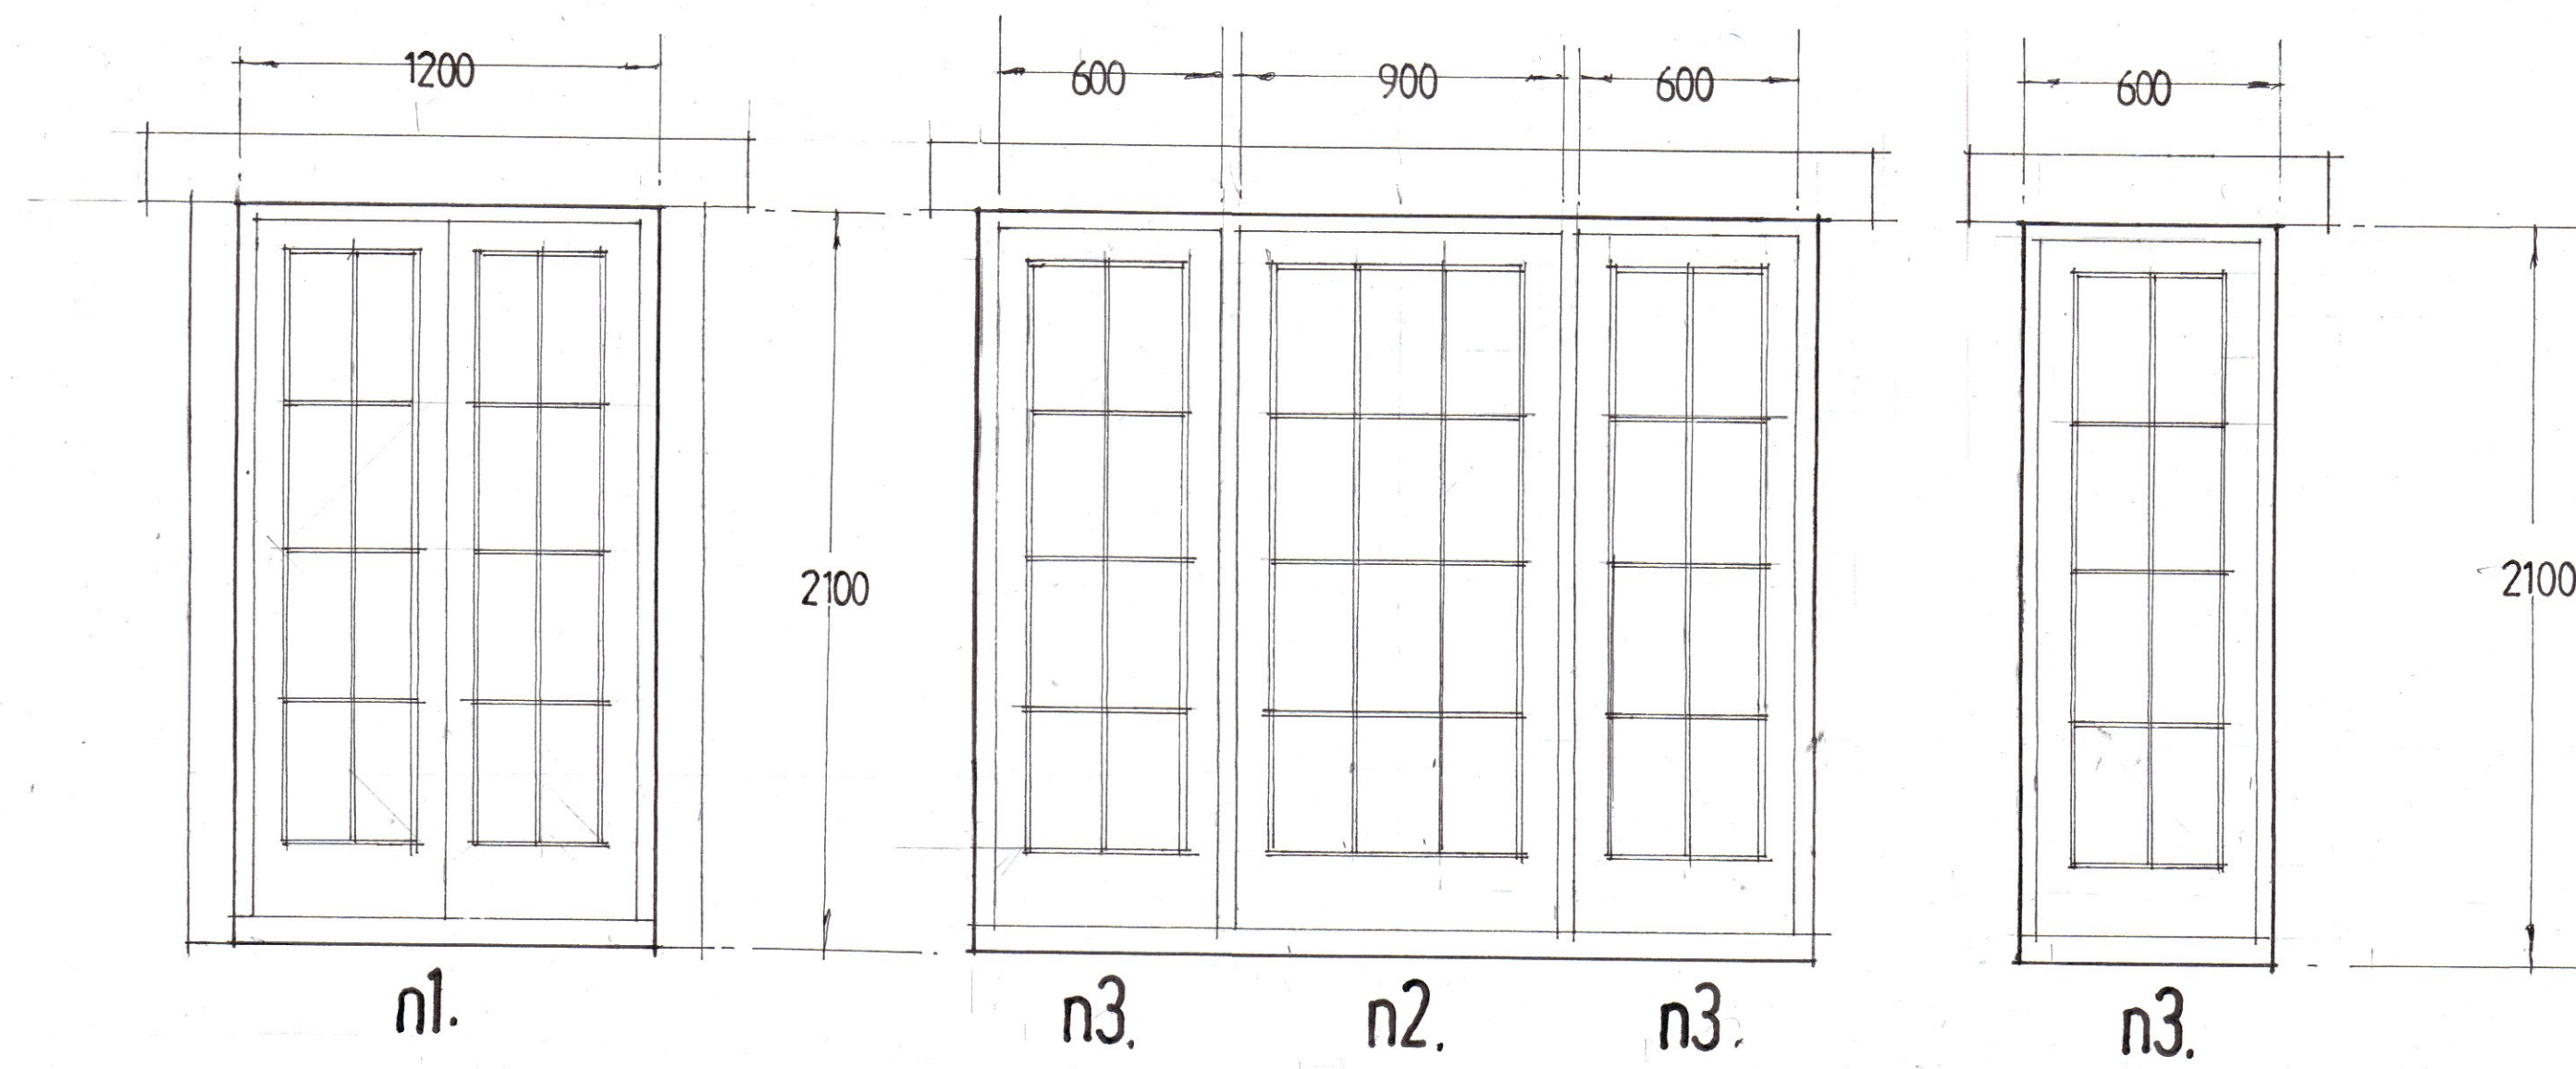


Double glazed timber conservation style door. New doors to new openings
Plan of jamb detail at 1:2 and elevation at 1:20

No. 112.32/PLA50A

Notes: Do not scale from this drawing. Contractor to take and check all dimensions on site before work commences. Discrepancies to be reported to architect. Subcontractors to verify all dimensions on site before making shop drawings or commencing manufacture.
This drawing is copyright.

Rev	Description	Date	Initial
-----	-------------	------	---------

Prime Meridian
Architects and Structural Engineers

Sutherland House T 020 7494 3522 The Priory, Draycott Rd T 01749 34 66 99
5-6 Argyll St F 020 7494 3533 Shepton Mallet F 01749 34 66 77
London W1F 7TE architects@prime-meridian.co.uk Somerset BA4 5HS www.prime-meridian.co.uk

☐ Preliminary	☐ Tender	Drawn: SB	Created: 25.02.05
☐ Planning	☐ Contract	Checked: jb	Plot Date: 28.02.05
☐ For Information	☐ Construction	Scale: 1:1	

Client: Michael Wilson Restorations

Project: Westwood Mill
Linthwaite

Title: Door details 1

No. 112.32/PLA50A