
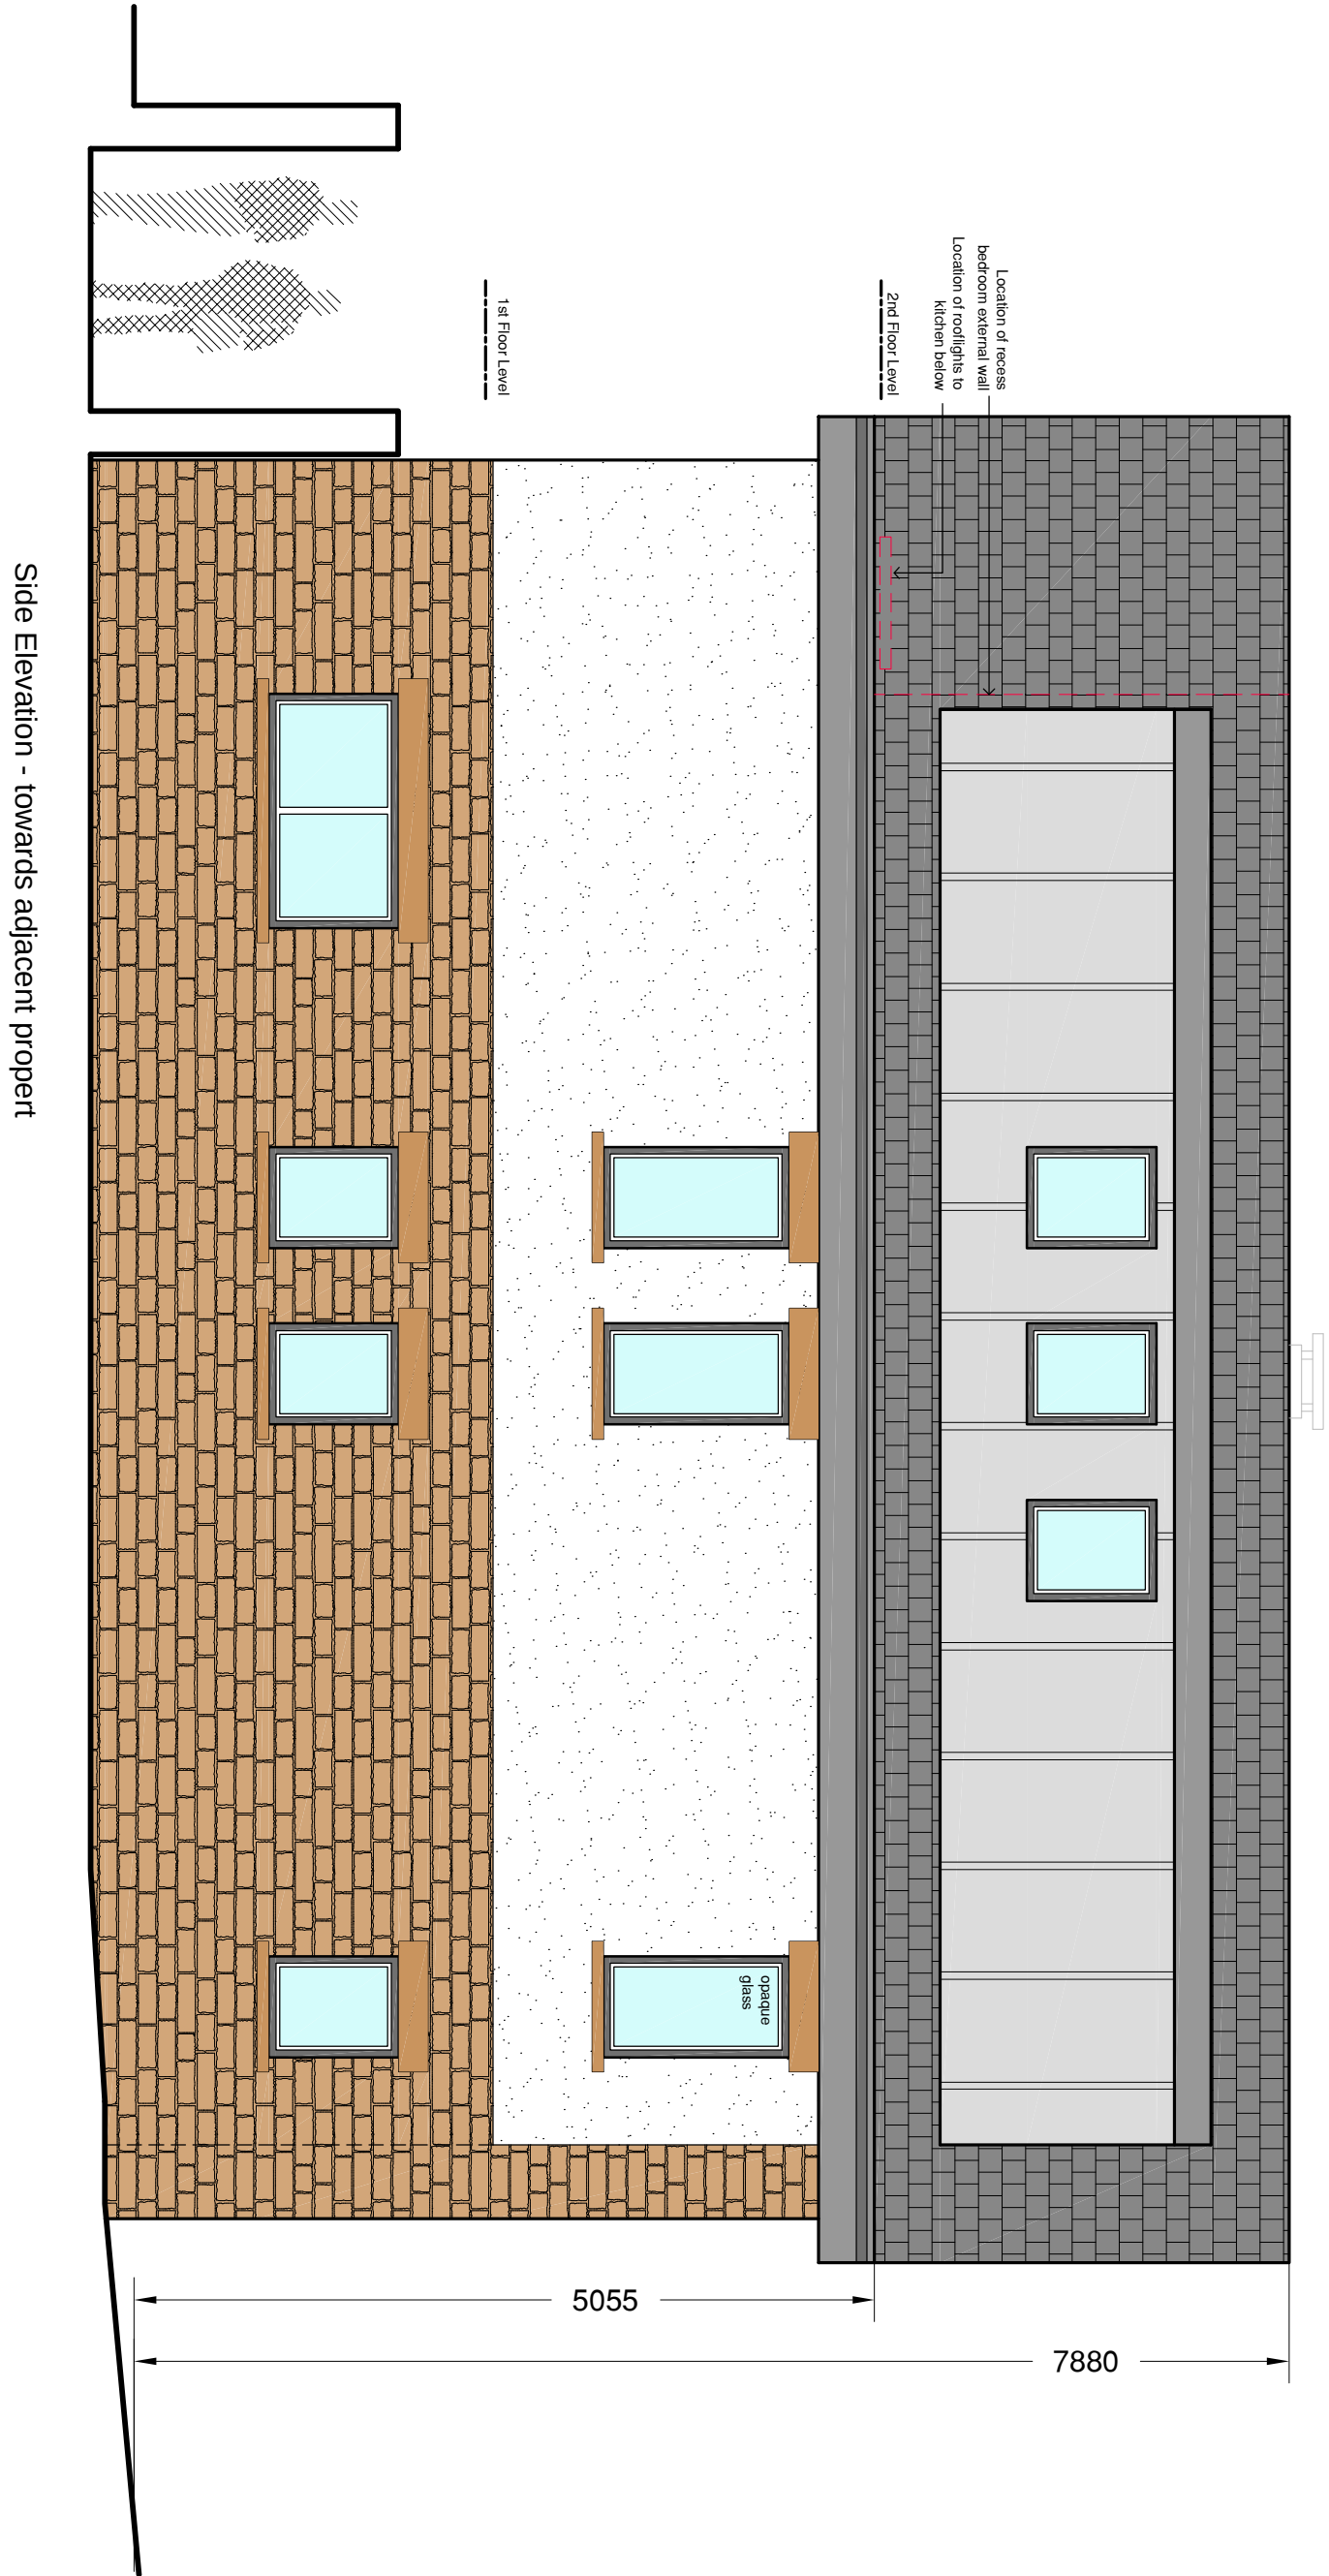
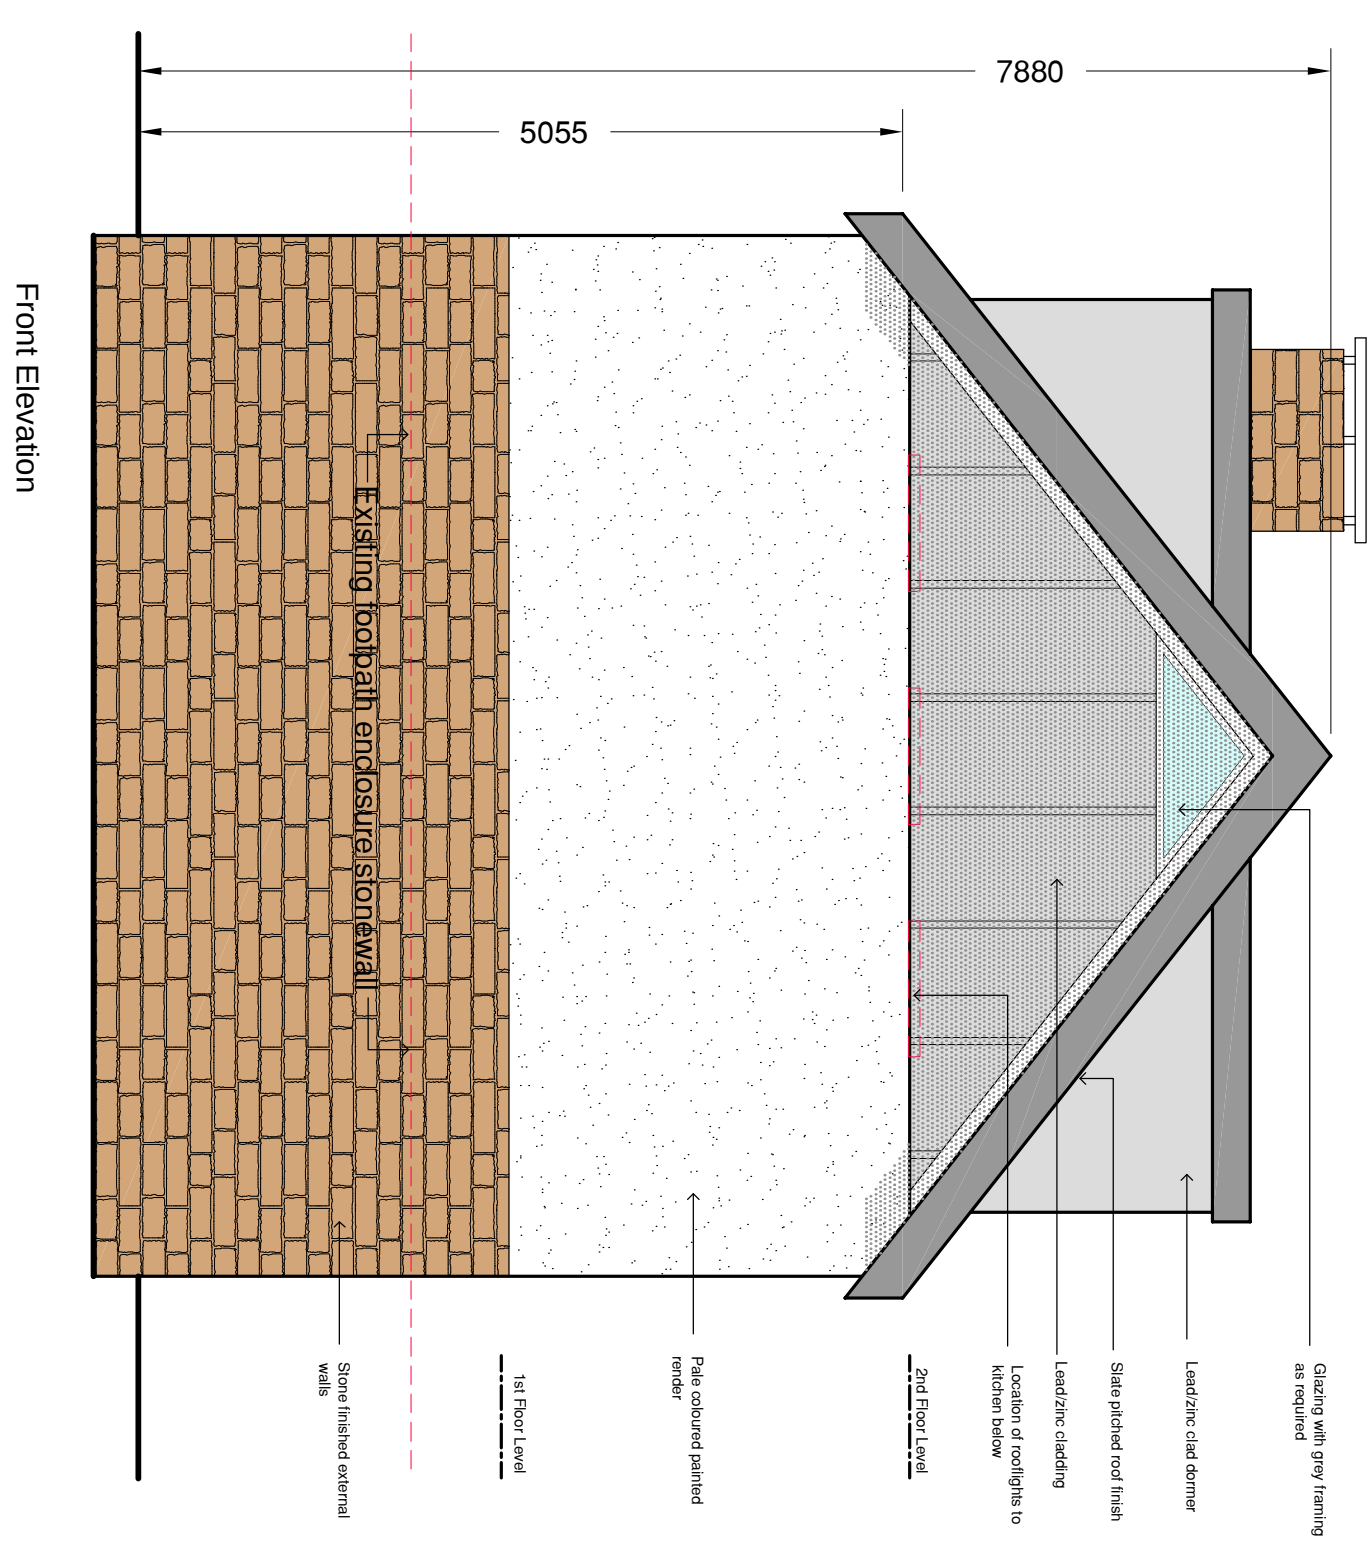
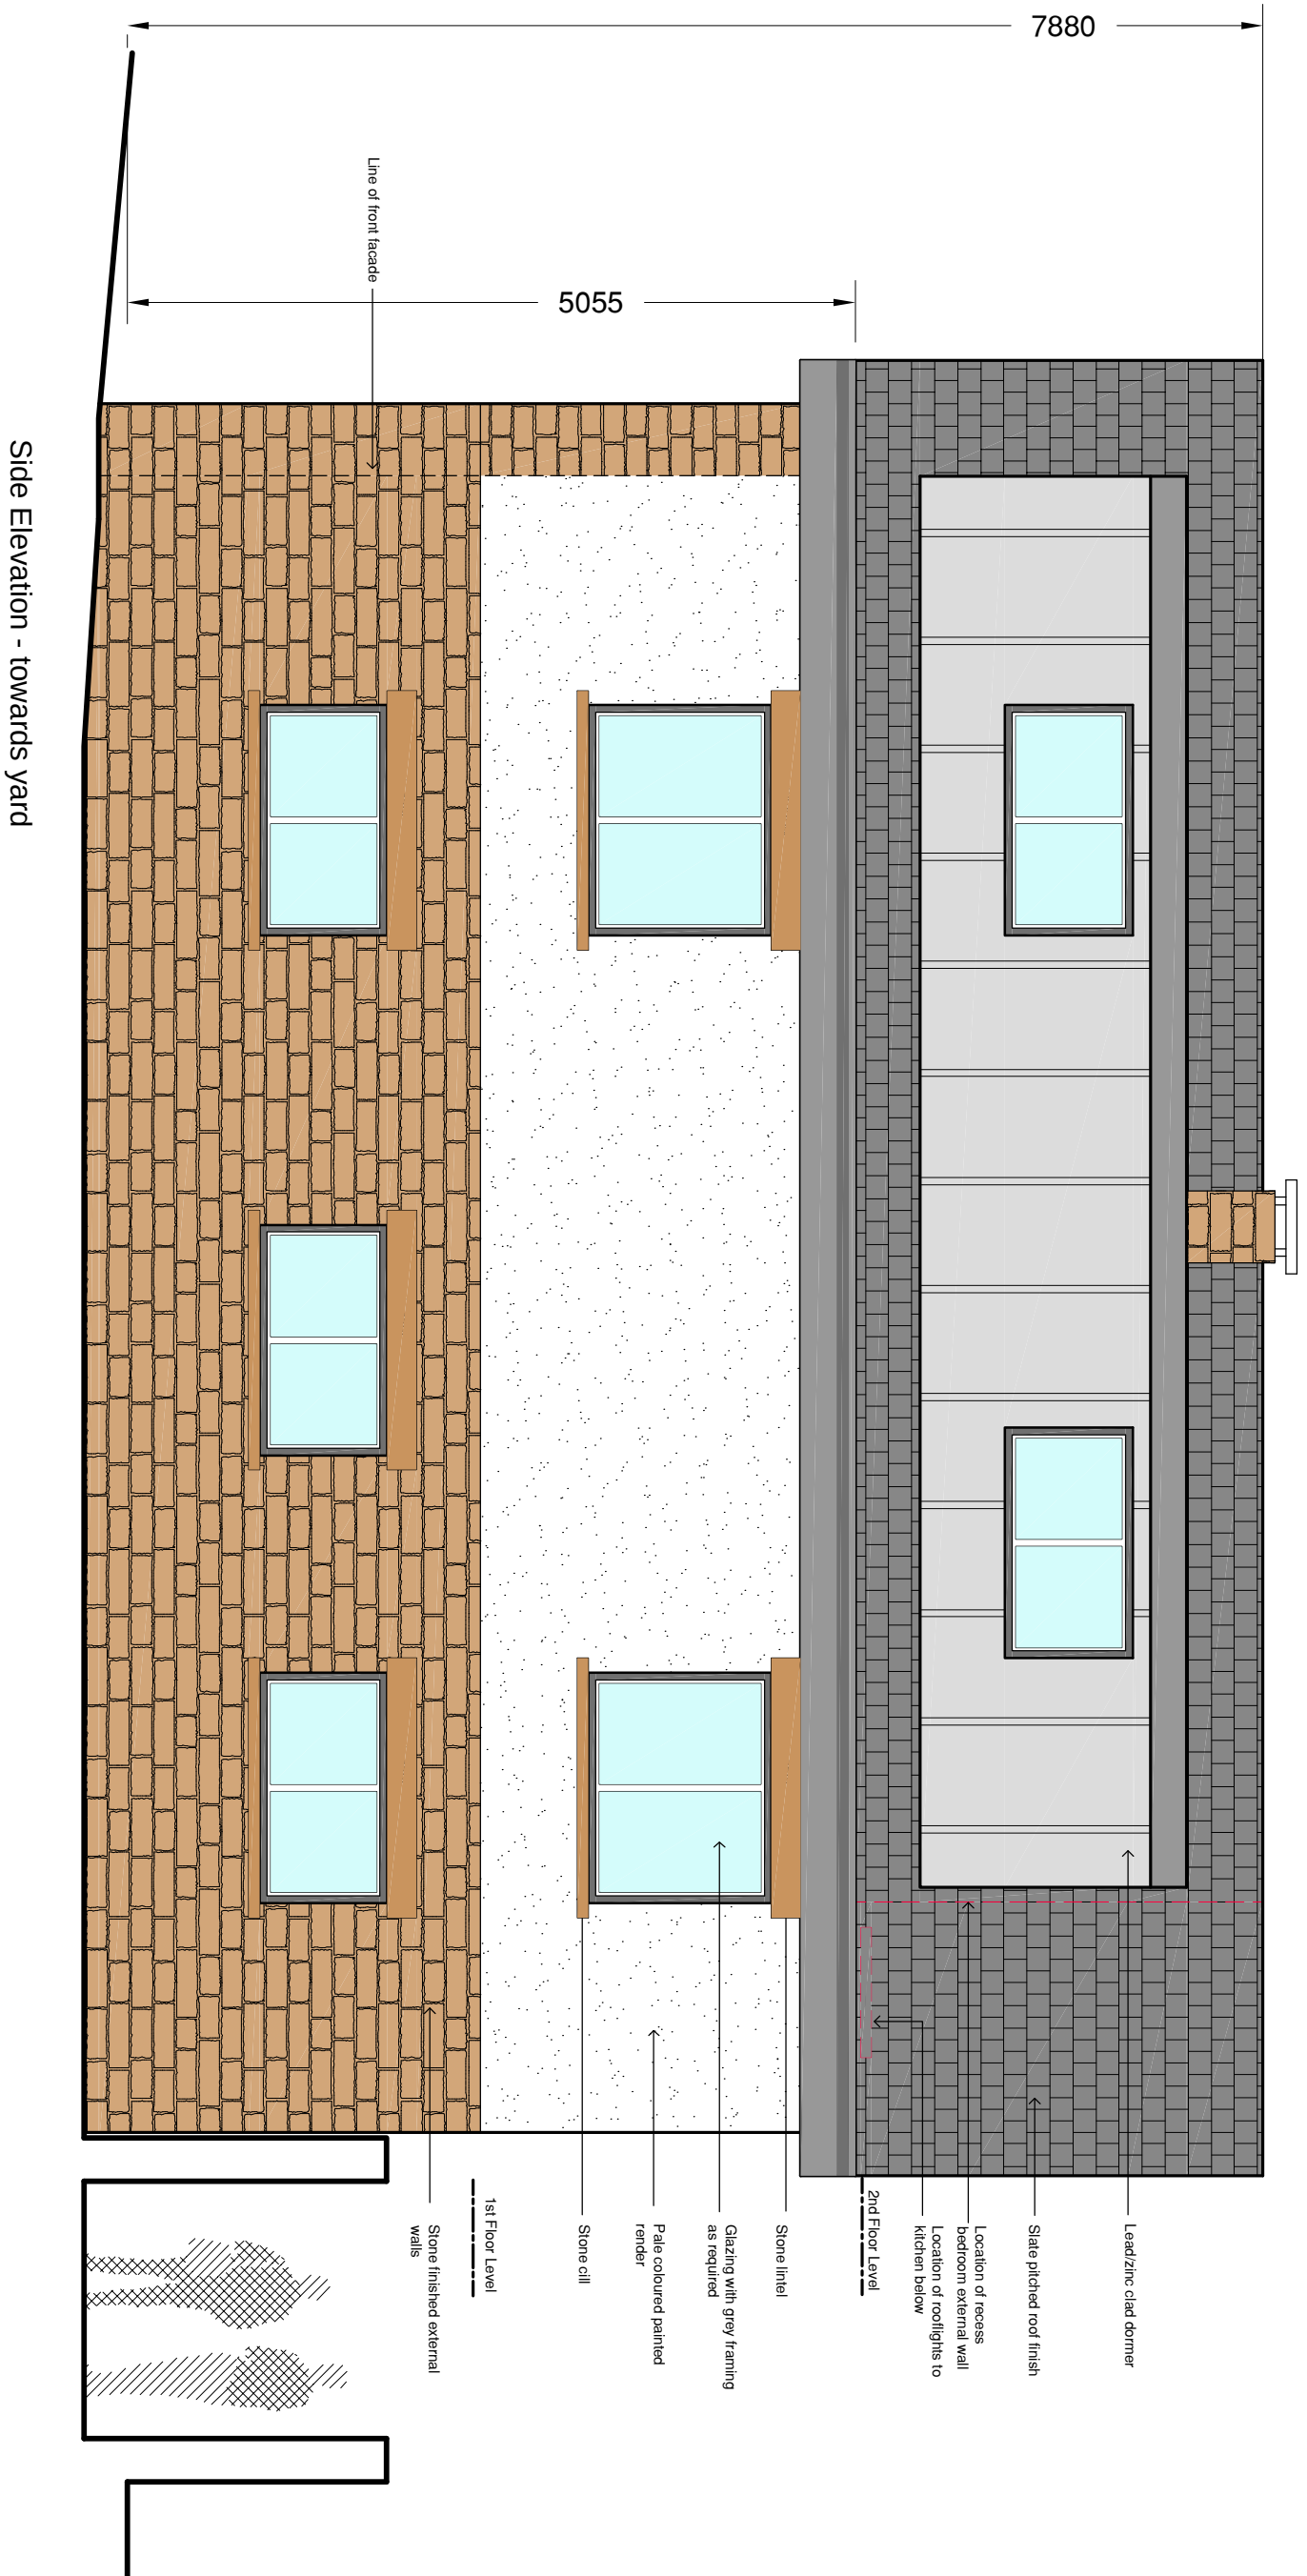


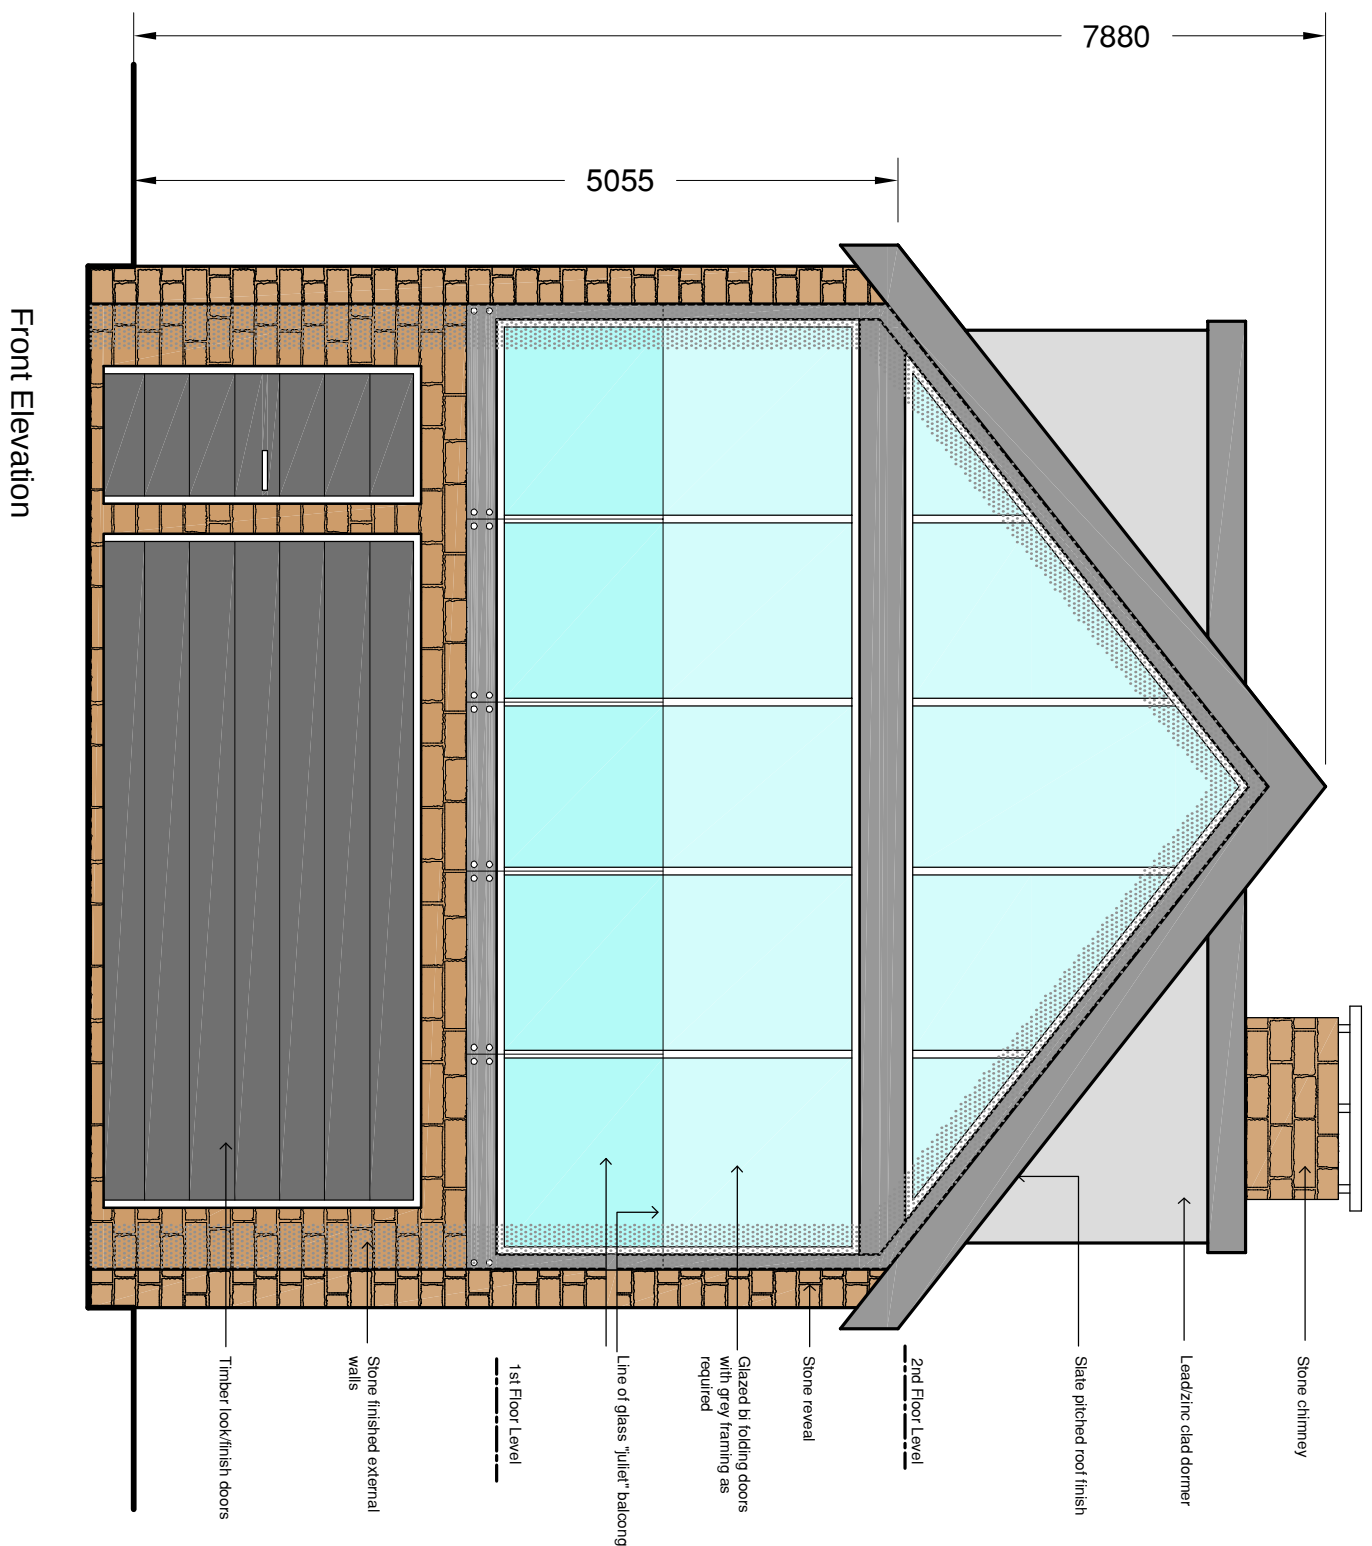

Revisions

HMA Home McIntosh Interior architects	
Client	Mr J Evans
Project	New detached dwelling on the site of an existing workshop 12a Knowl Croft, Mirfield, WF14 8DQ
Title	Proposed Elevations
Dwg no	4465-SK-7
Drawn	Date 12.2.20
Scale	1:50 @A1
The Studio, 44 Towngate, Mirfield, WF14 9JG Tel: 01924 665 595 E mail: admin@hma.co.uk Web Site: www.hma.co.uk	