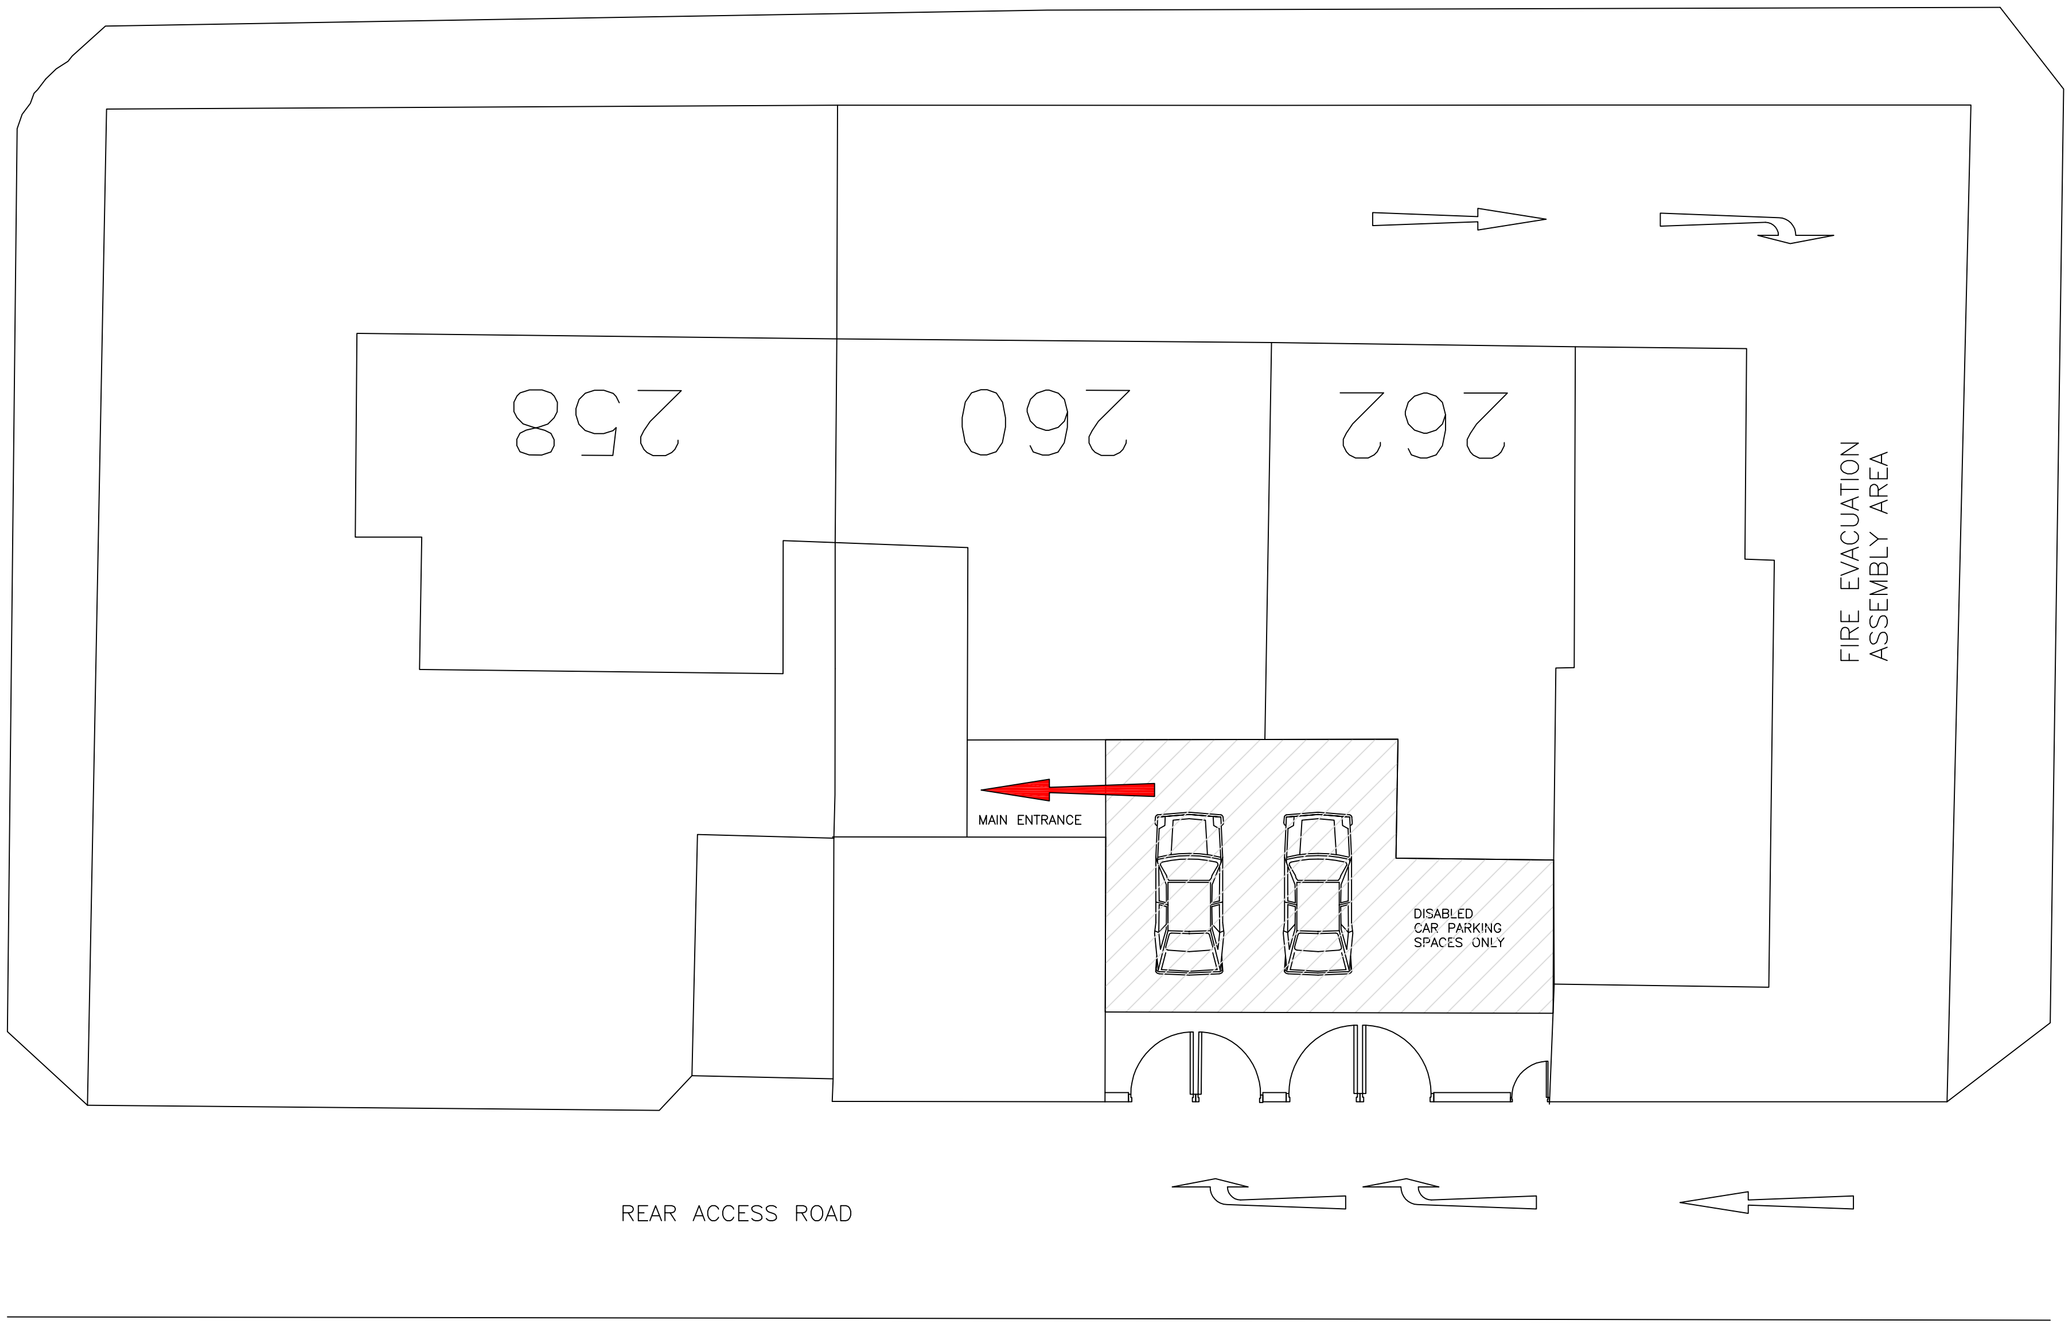

SITE PLAN
SCALE 1:100

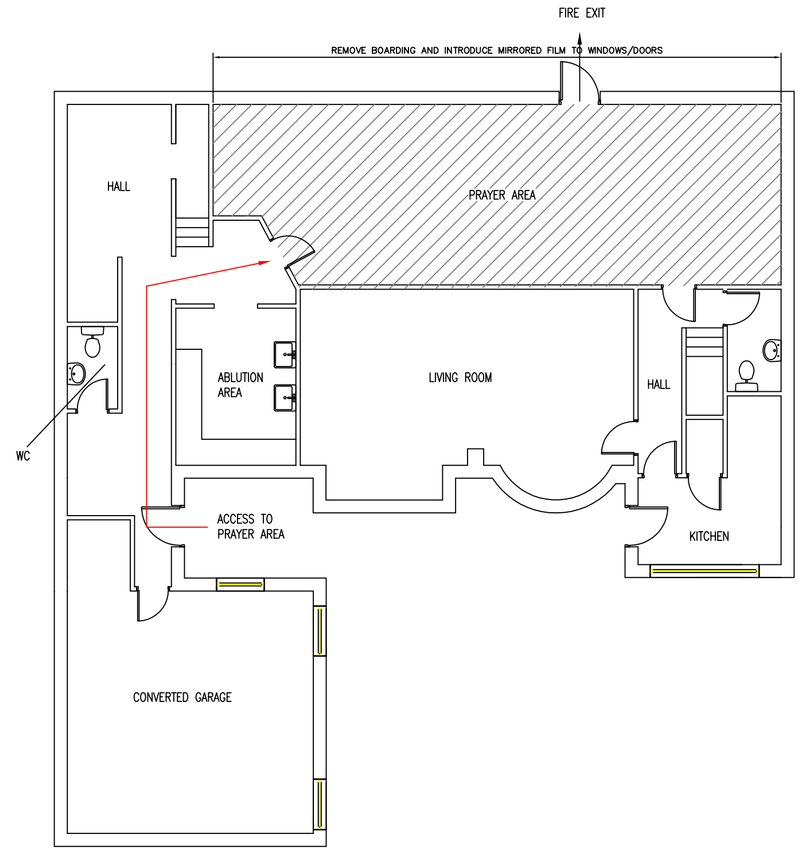

GROUND FLOOR PLAN
SCALE 1:100

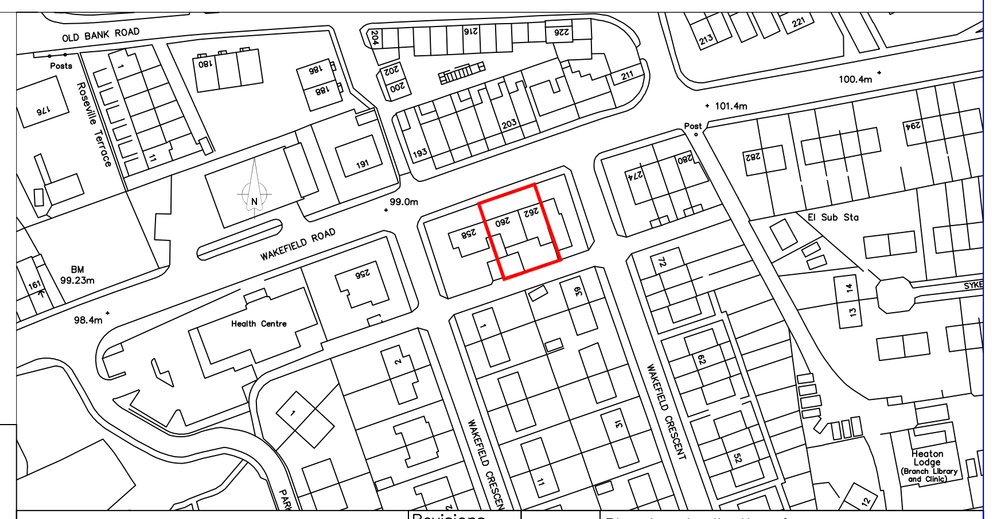

SITE LOCATION PLAN
SCALE 1:1250

ALL DIMENSIONS IN MM

NOTE – DO NOT SCALE OFF DRAWING. DIMENSIONS TO BE CONFIRMED ON SITE

NOTE – THIS DRAWING IS FOR PLANNING PURPOSES ONLY – FURTHER DETAILED DRAWINGS WILL BE REQUIRED AS PART OF A BUILDING REGULATIONS APPLICATION.

Revisions		
	Date	Mar 2020

Planning Application for:
New Muslim Prayer Facility
260&262 Wakefield Road, Dewsbury

Drawing Title:
Proposed Details

Drawing No: S01
Rev

Scale: As shown
Paper Size: A1