



PROPOSED SITE LAYOUT

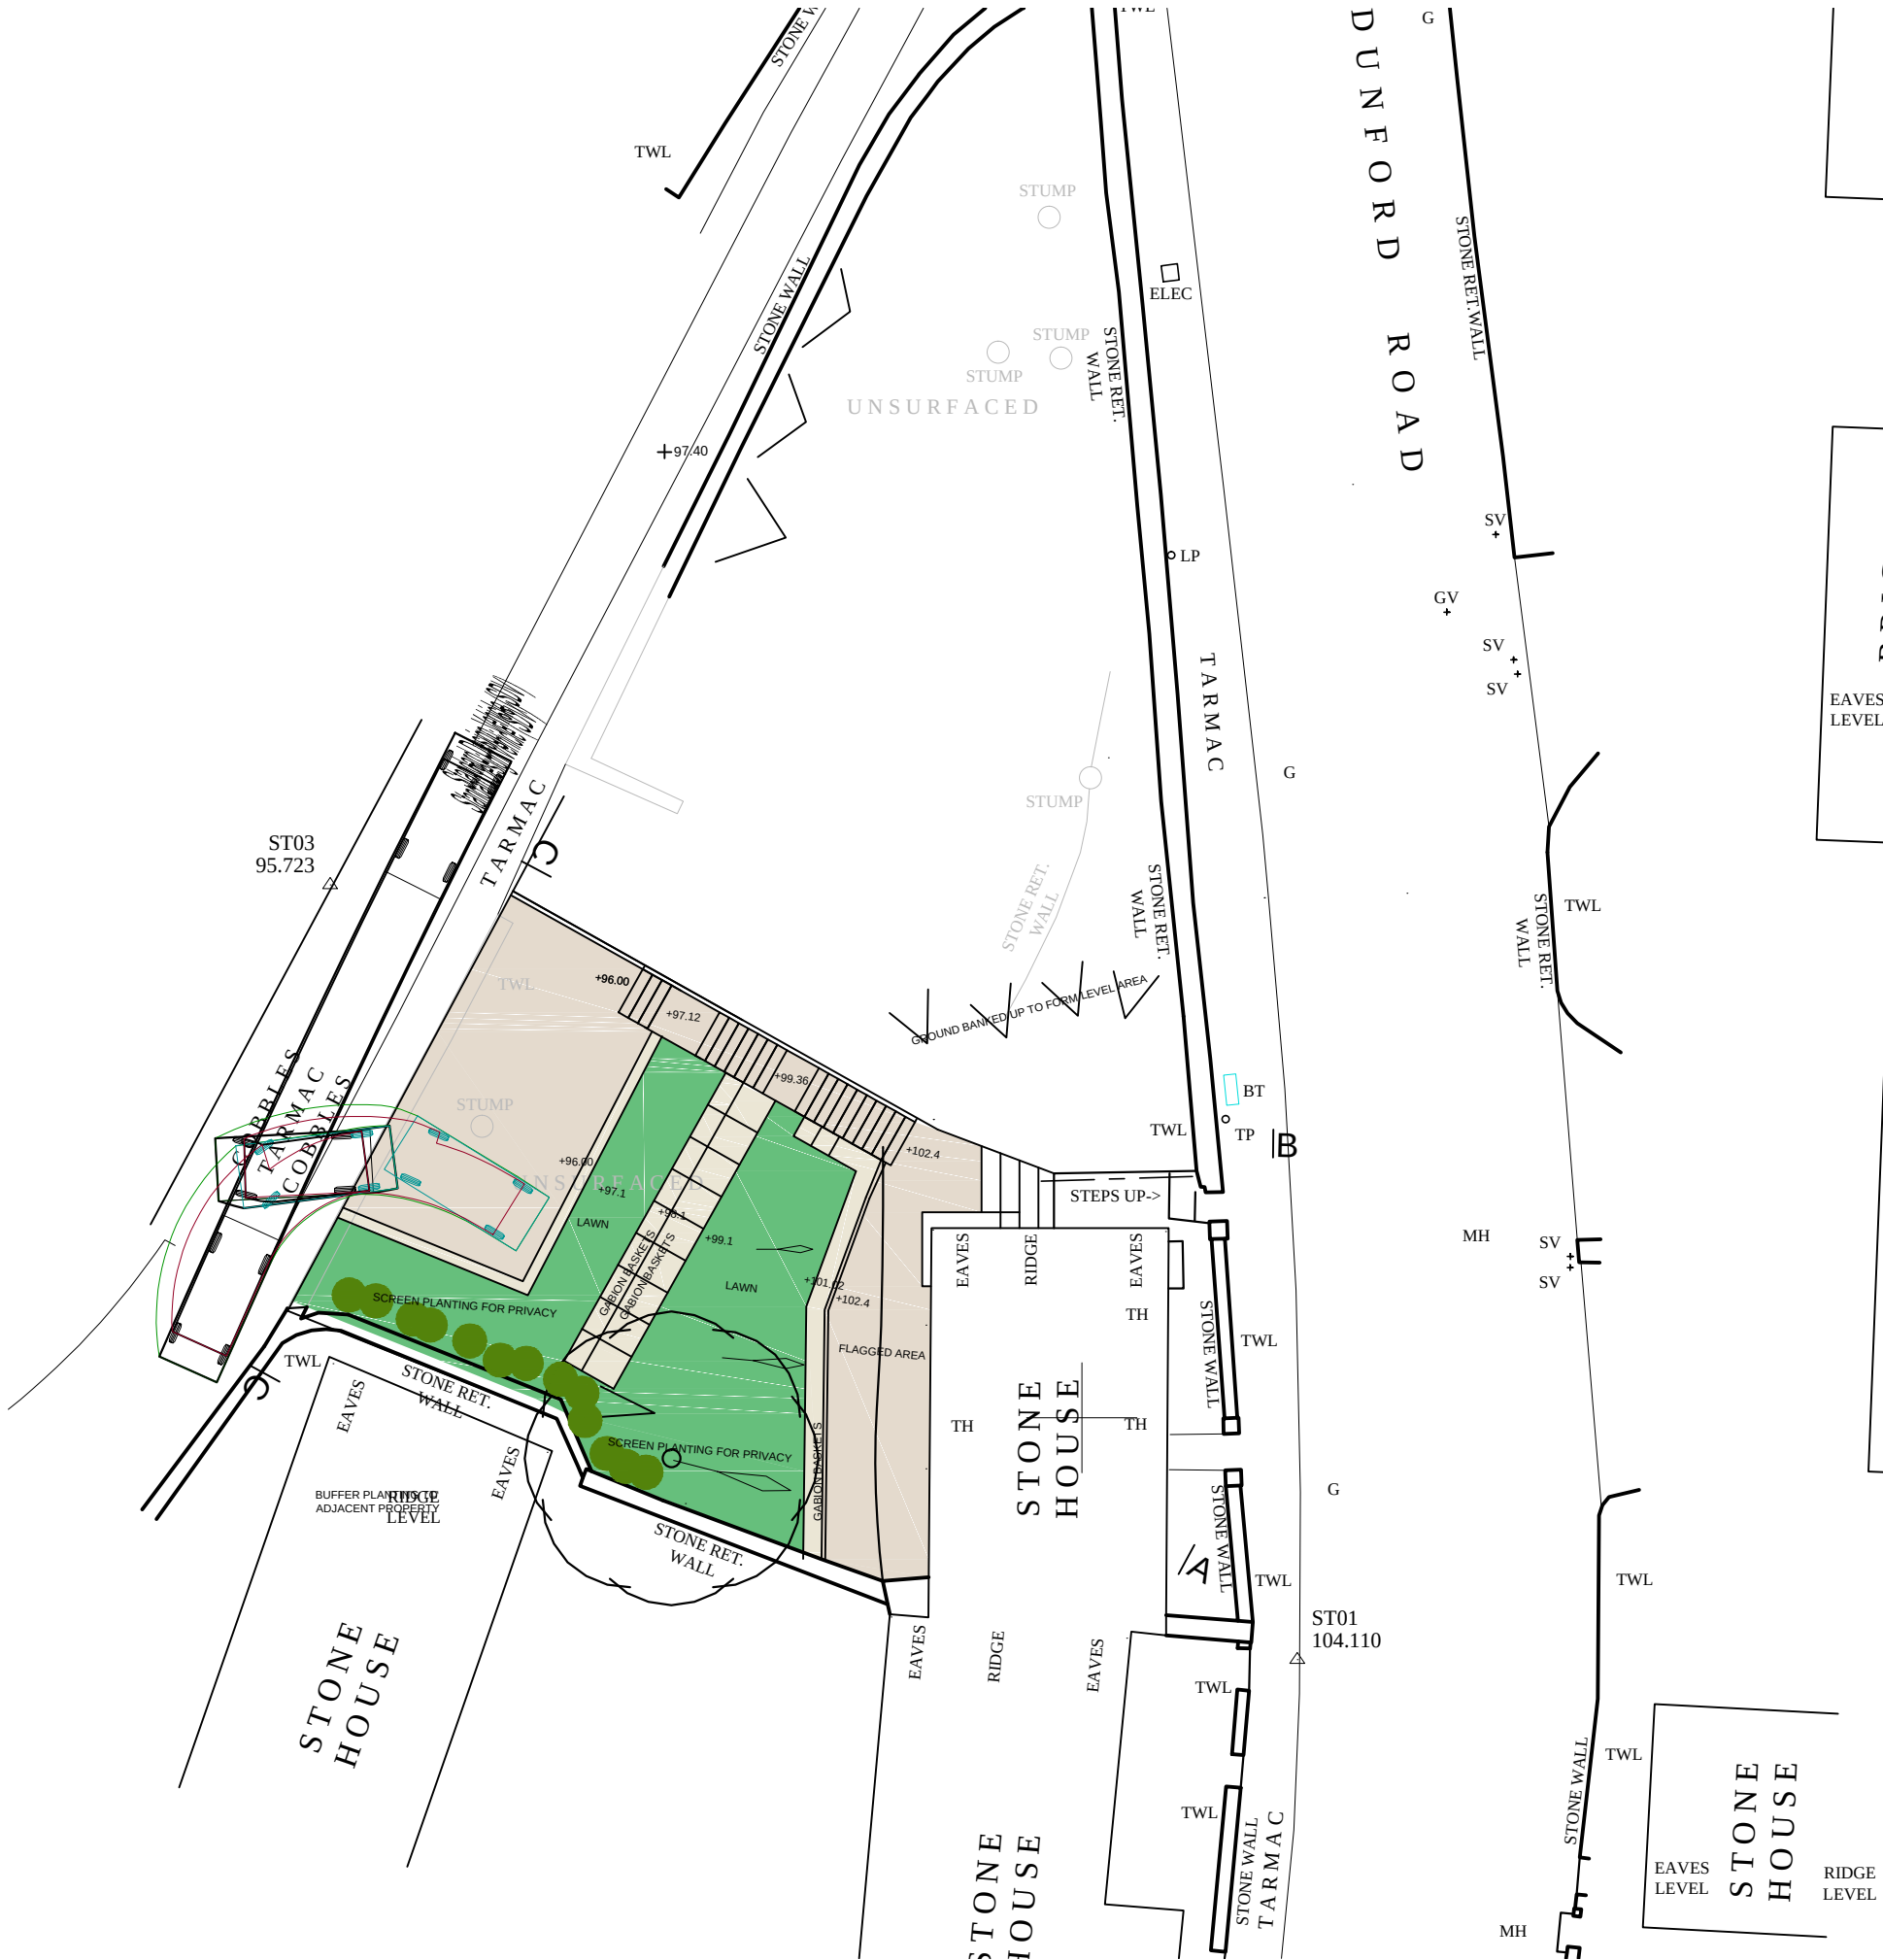

This drawing together with the design, is the property and copyright of the Architect and must not be reproduced without written permission

PLANNING

- REV G:** Drawing updated to reflect measured information. JF 28/01/21
- REV F:** Tracking amended to reflect as built spaces. JF 09/07/20
- REV E:** Parking spaces moved. Terraced area added to break up visual impact. Tracking added. JF 08/06/20
- REV D:** Entrance to Swan Bank Ct reverted to existing JF 26/03/20
- REV C:** Parking spaces reduced to 3 from 4. JF 21/02/20
- REV B:** Line of section C-C added. JF 12/12/19
- REV A:** Section lines & spot levels added. JF 12/11/19
- Revision:**

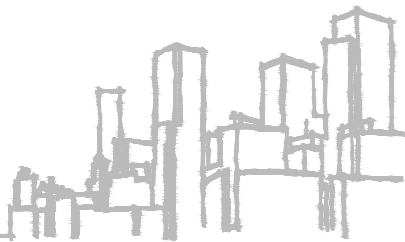

acumen
designers & architects

acumenarchitects.co.uk 01484 546000
Headrow House, Old Leeds Road, Huddersfield, HD1 1SG

CLIENT:

ACUMEN

JOB TITLE: CREATION OF RESIDENTIAL AMENITY AREA AND PARKING FOR EXISTING DWELLINGS OFF DUNFORD ROAD HOLFMIRTH

DRAWING TITLE: PROPOSED SITE LAYOUT

DRAWN: JF	DATE: OCT '19
CHECKED: JC	SCALE: 1:200 @ A3
DRAWING NUMBER:	2562 - 10G