


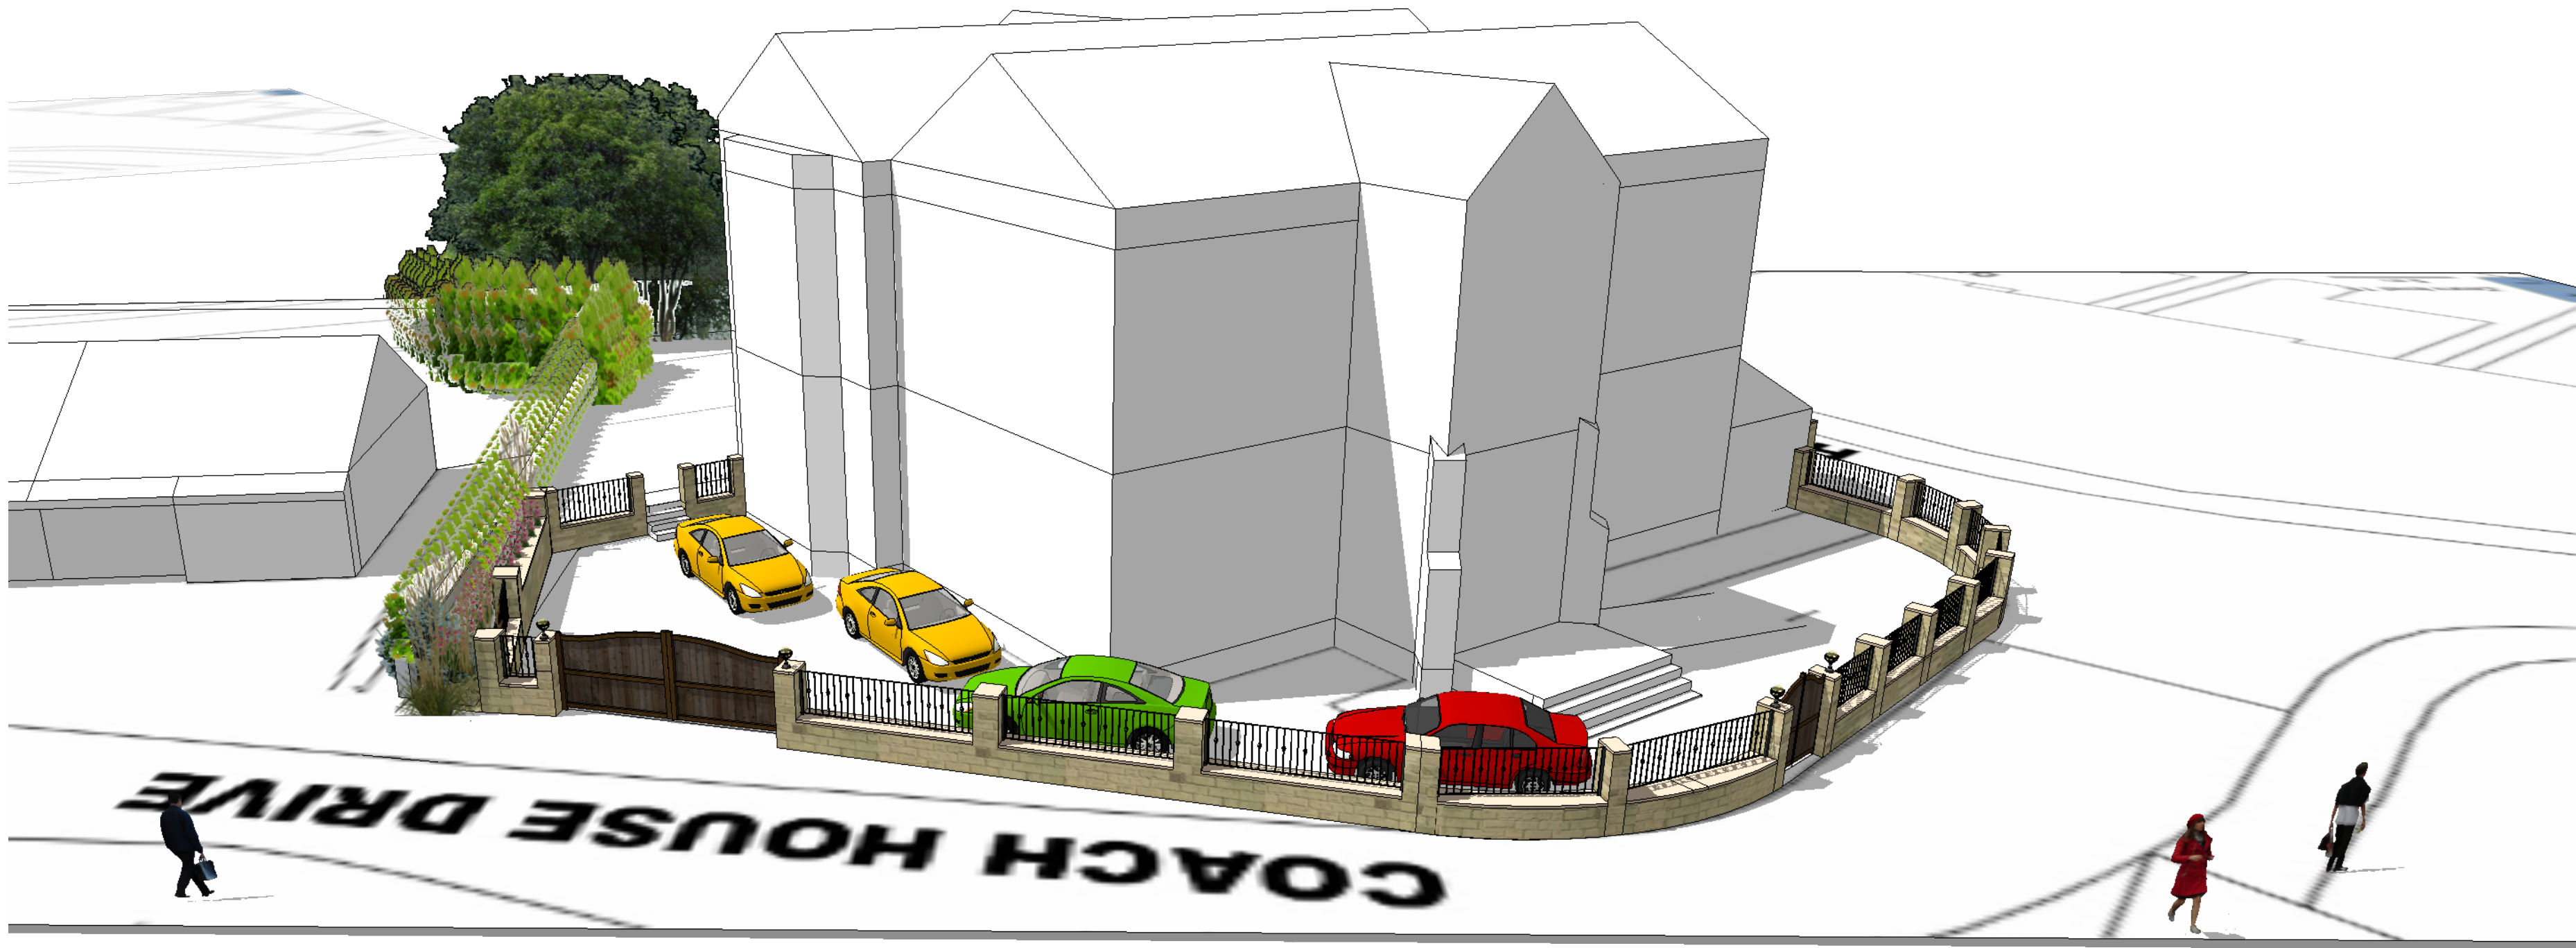

tone piers and metal
to form a setts
and is within
this area
that this view
accordingly
ty. Dropped kerb to
be retained on the
driveway entrance.

Revisions
A 5-8-2020
visual updated
B 10-8-2020
visual updated to planners requirements

 **Jade3 Architecture Ltd**
Jade3 Architecture Ltd, Studio 12, Silver Street, Wakefield, WF1 1UY
Cellphone : 07535 740097 www.jade3architecture.co.uk

**2, Coach House Drive
Huddersfield**

Project No. 2020 Enquiry 22	Project Title proposed views of boundary treatment1	Scale not to scale @A3 size	Date 22/04/2020
Drawn By	Reviewed By MC		
Drawn No. 107	Reviewed Title		Revision B

Important Notice
Do not scale off this drawing. Critical dimensions should be checked on site prior to works commencing. Dimensional conflicts should be brought to the company's attention as soon as they become apparent. Failure to do so could render the contractor liable for subsequent losses. Copyright in this drawing and any work executed from this drawing remains the property of Jade3 Architecture Ltd.

© Copyright Jade3 Architecture Ltd.