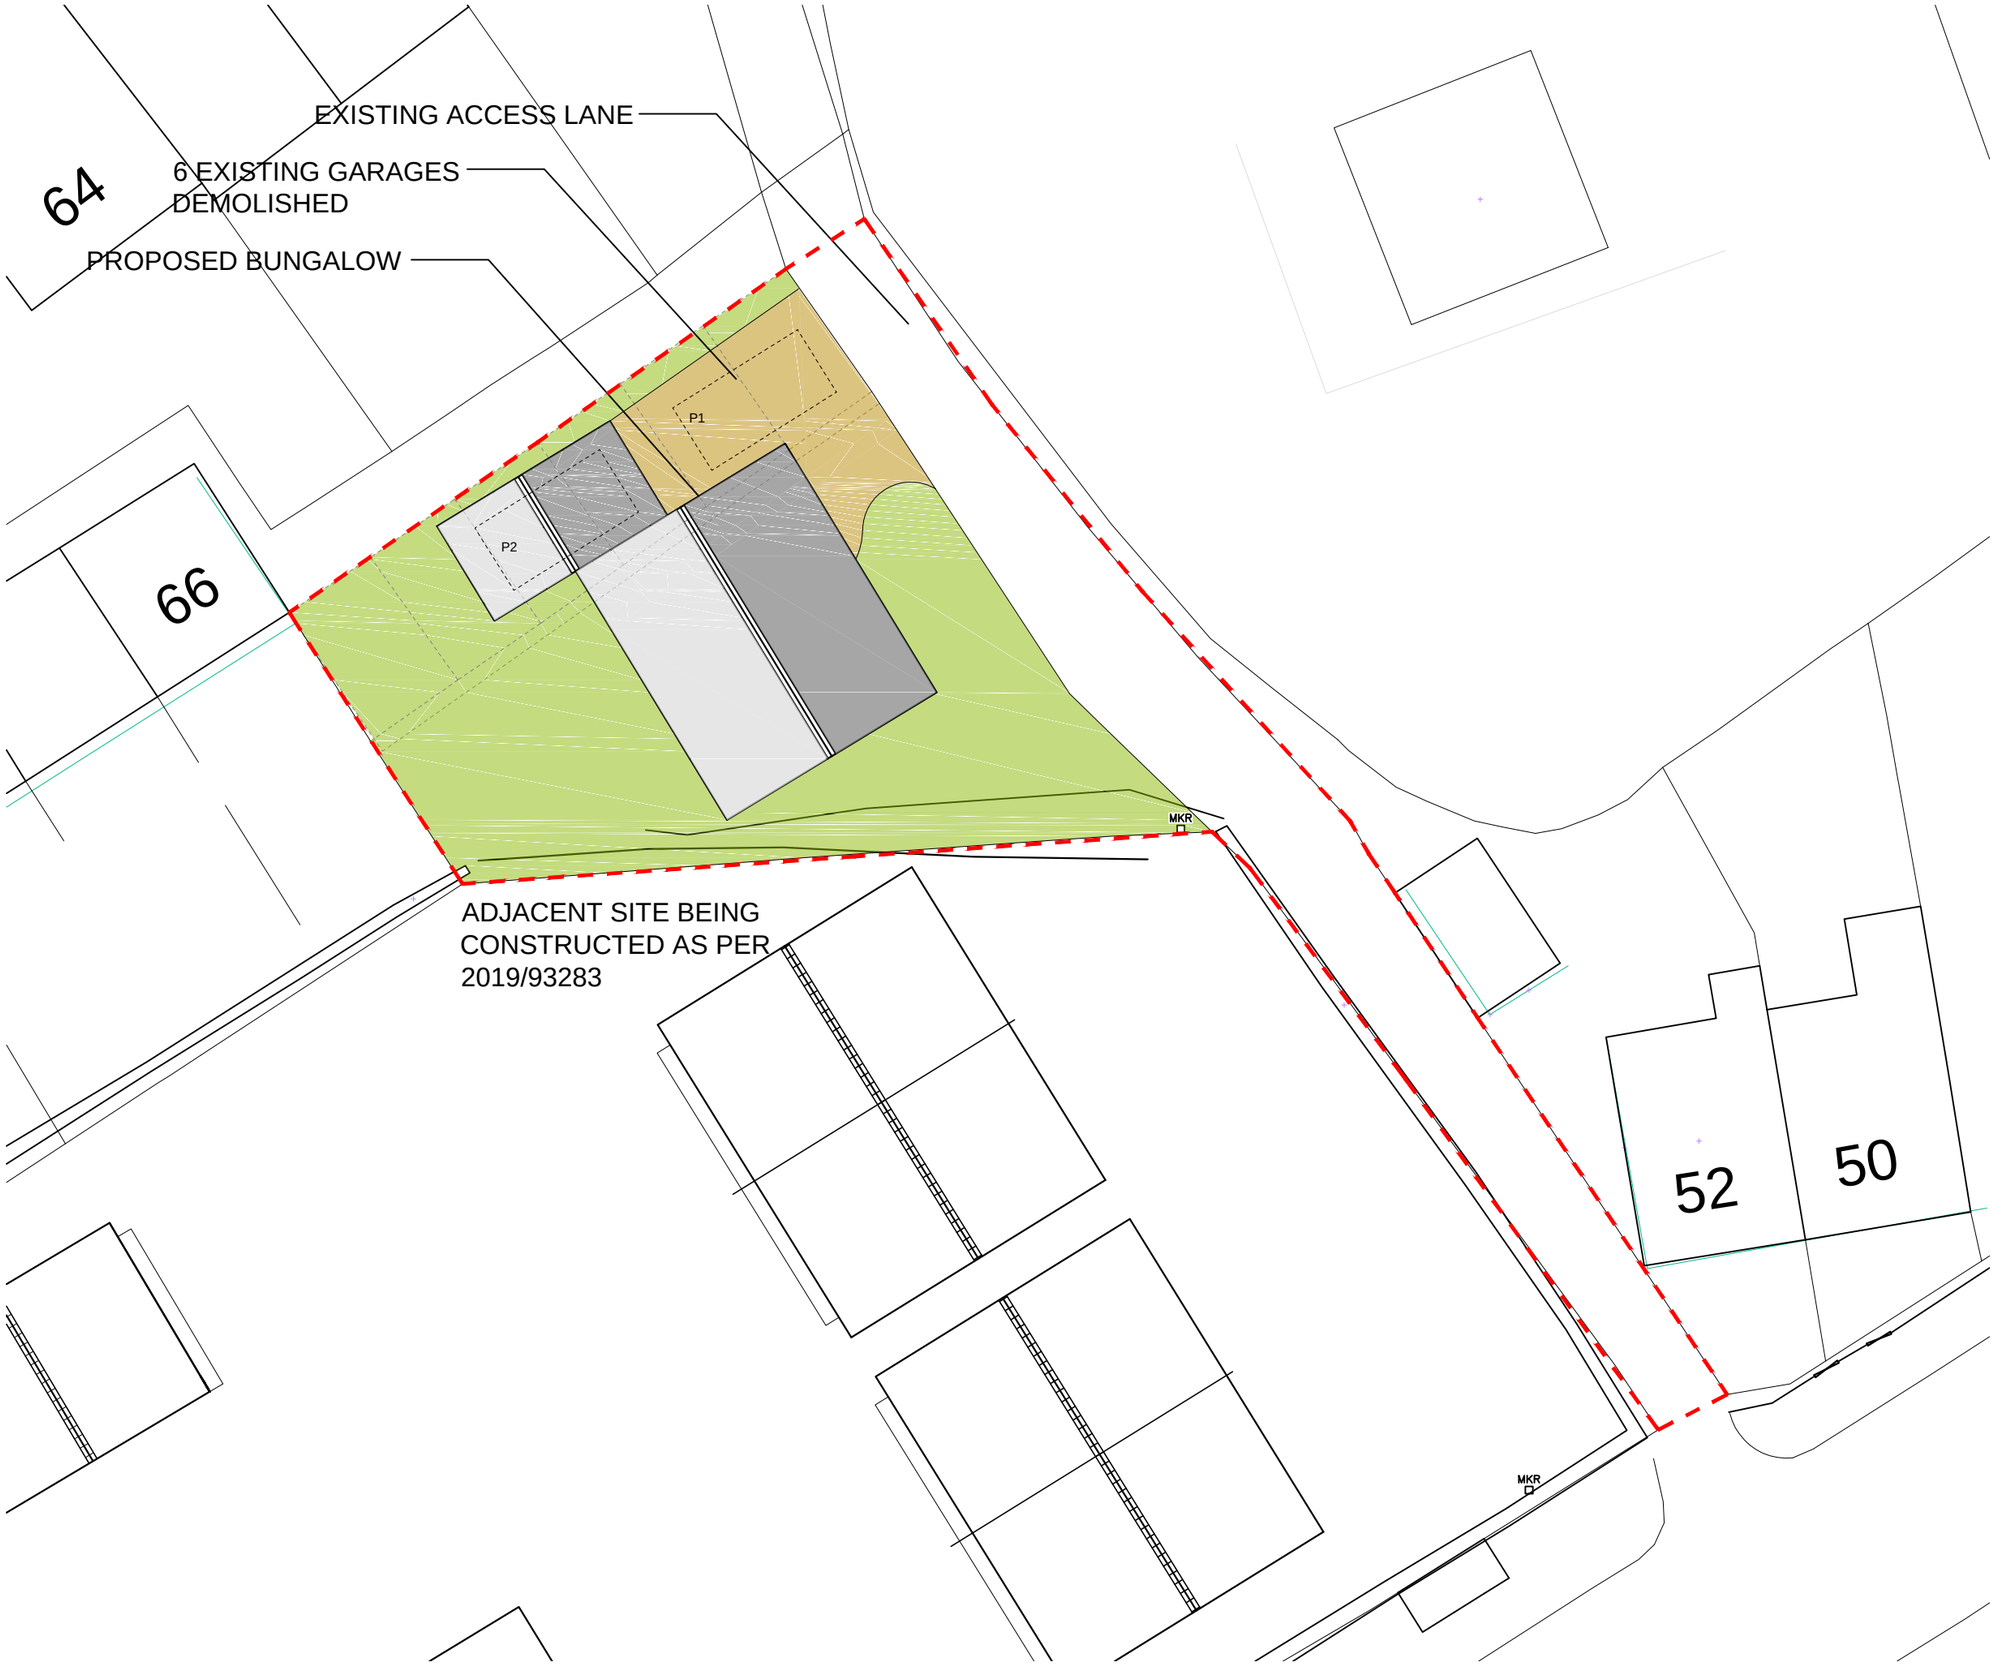

This drawing together with the design, is the property and copyright of the Architect and must not be reproduced without written permission

rev	description	drwn	auth	date
B	Proposed dwelling changed to bungalow	JF	JC	24.06.2020
A	Red lineamended to reflect land ownership	JF	JC	05.05.2020

DO NOT SCALE OFF THIS DRAWING

ACUMEN
DESIGNERS & ARCHITECTS
acumenarchitects.co.uk 01484 546 000
Headrow House, Old Leeds Road, Huddersfield, HD1 1SG

Client
GH SHEARD TRUST

Project
LAND TO NORTH OF COWRAKES RD, LINDLEY

Project No	Drawing No	Rev
2648	L(100)01	B

Description
INDICATIVE SITE PLAN

Scale	Date Drawn	Drawn By	Authorised By
1:200 @ A3	MAR '20	JF	JC

File loc: \\pdcserver\company\Acumen Admin\Office Documents\2648 Garage site Cowrakes Rd\DWGS\A - MODEL\2648 Garage site Cowrakes Rd.dwg

Purpose of Issue
Planning ● Building Regs ○ Tender ○ Construction ○ Comment ○ Info ○