


Section at timber frame wall
(basic detail to be confirmed)

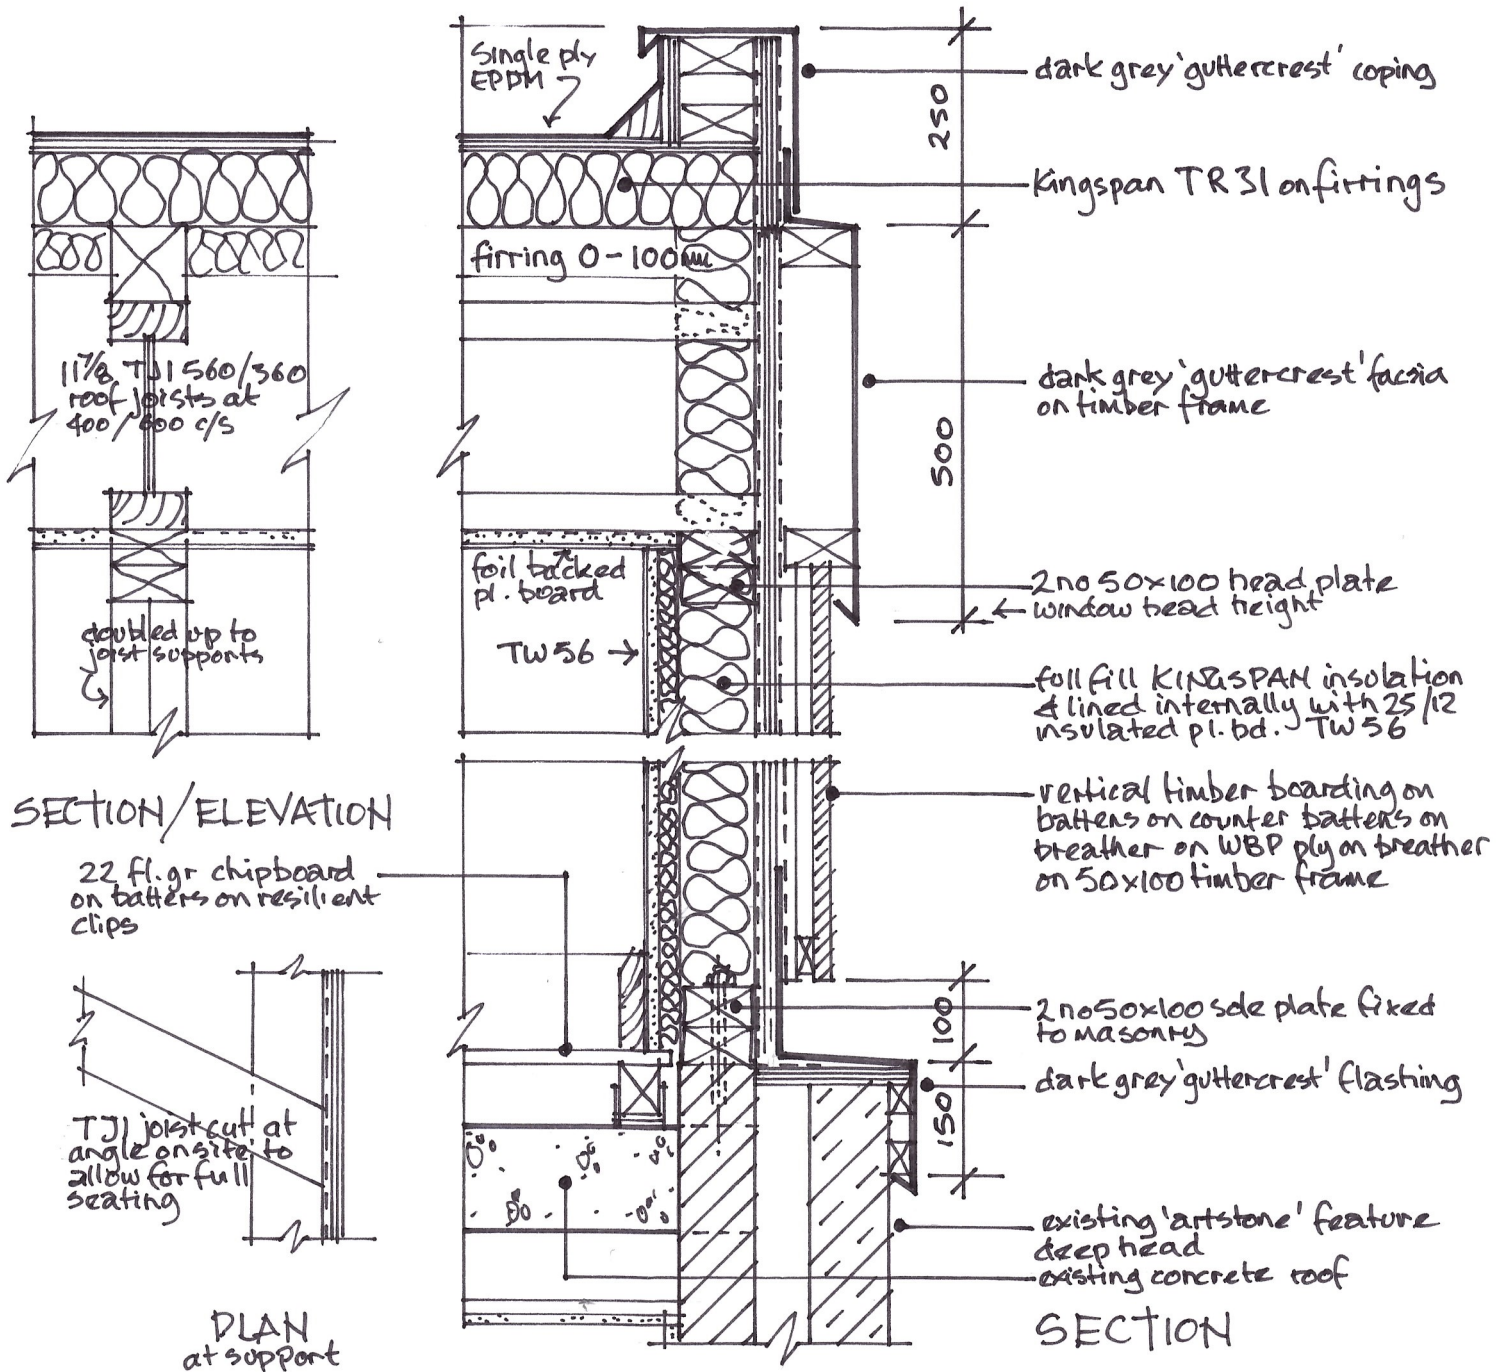

Client CPS		Project Extension	
dr.no 1809-03	Date 07:05:2019	Scale 1:10	

DB ARCHITECTS
31 Moor View, Meltham, Holmfirth
HD9 5RT

t 01484 850579
david.dbarchitects@virginmedia.com

