

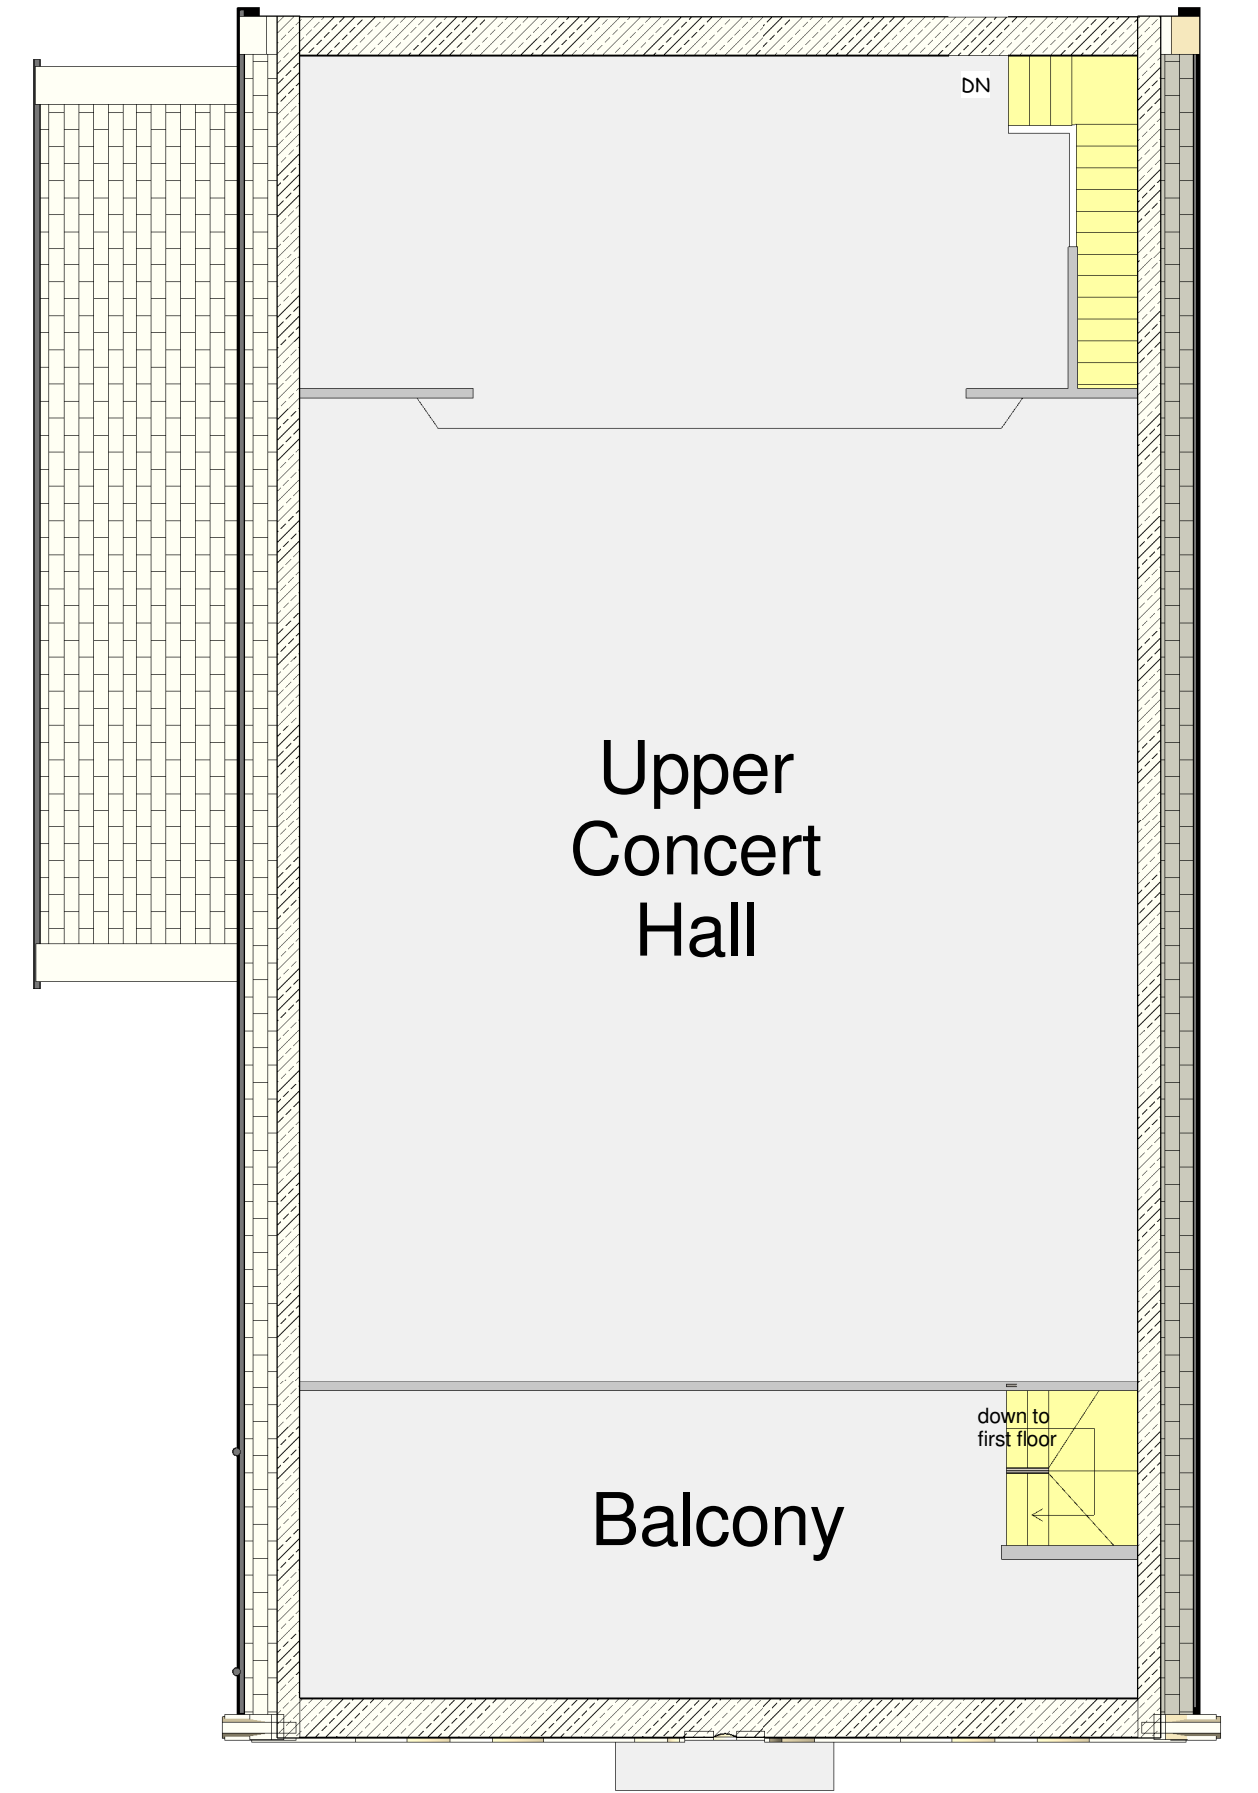
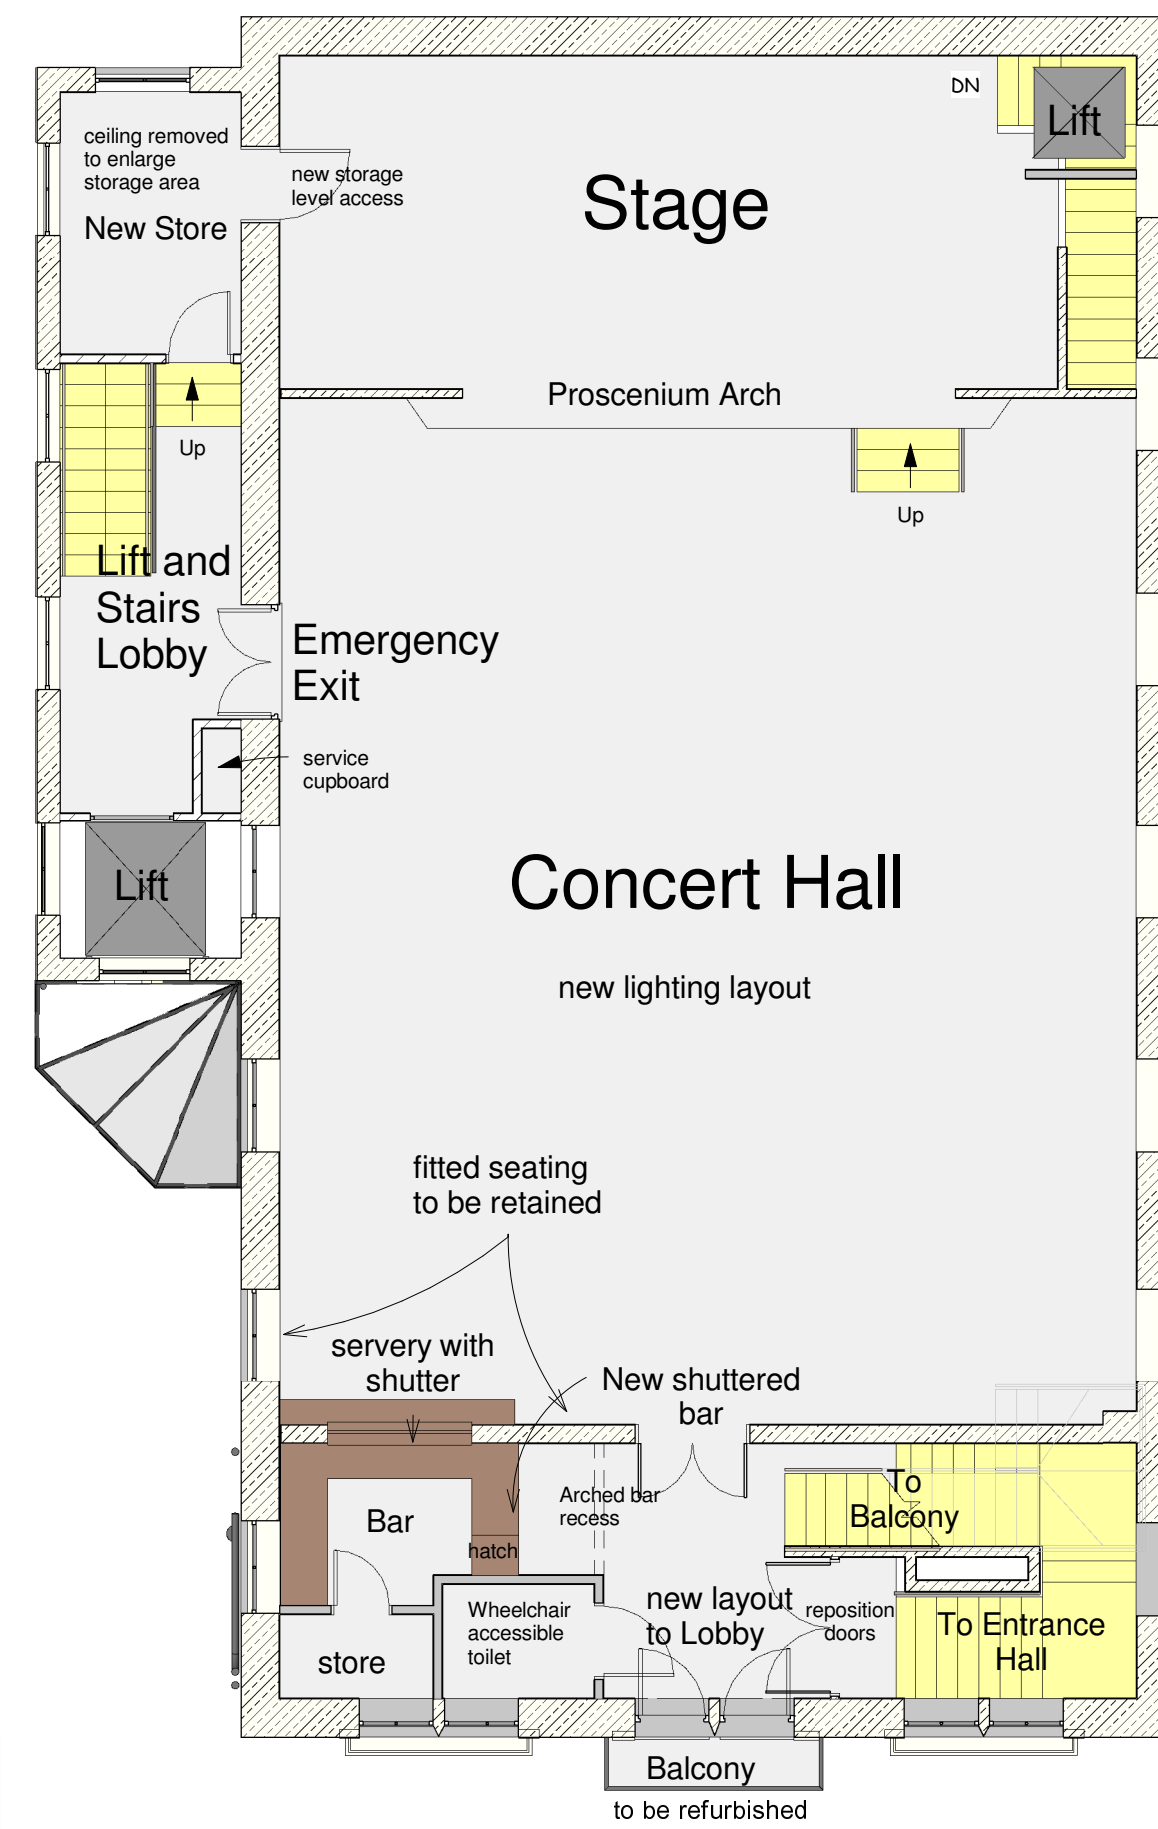


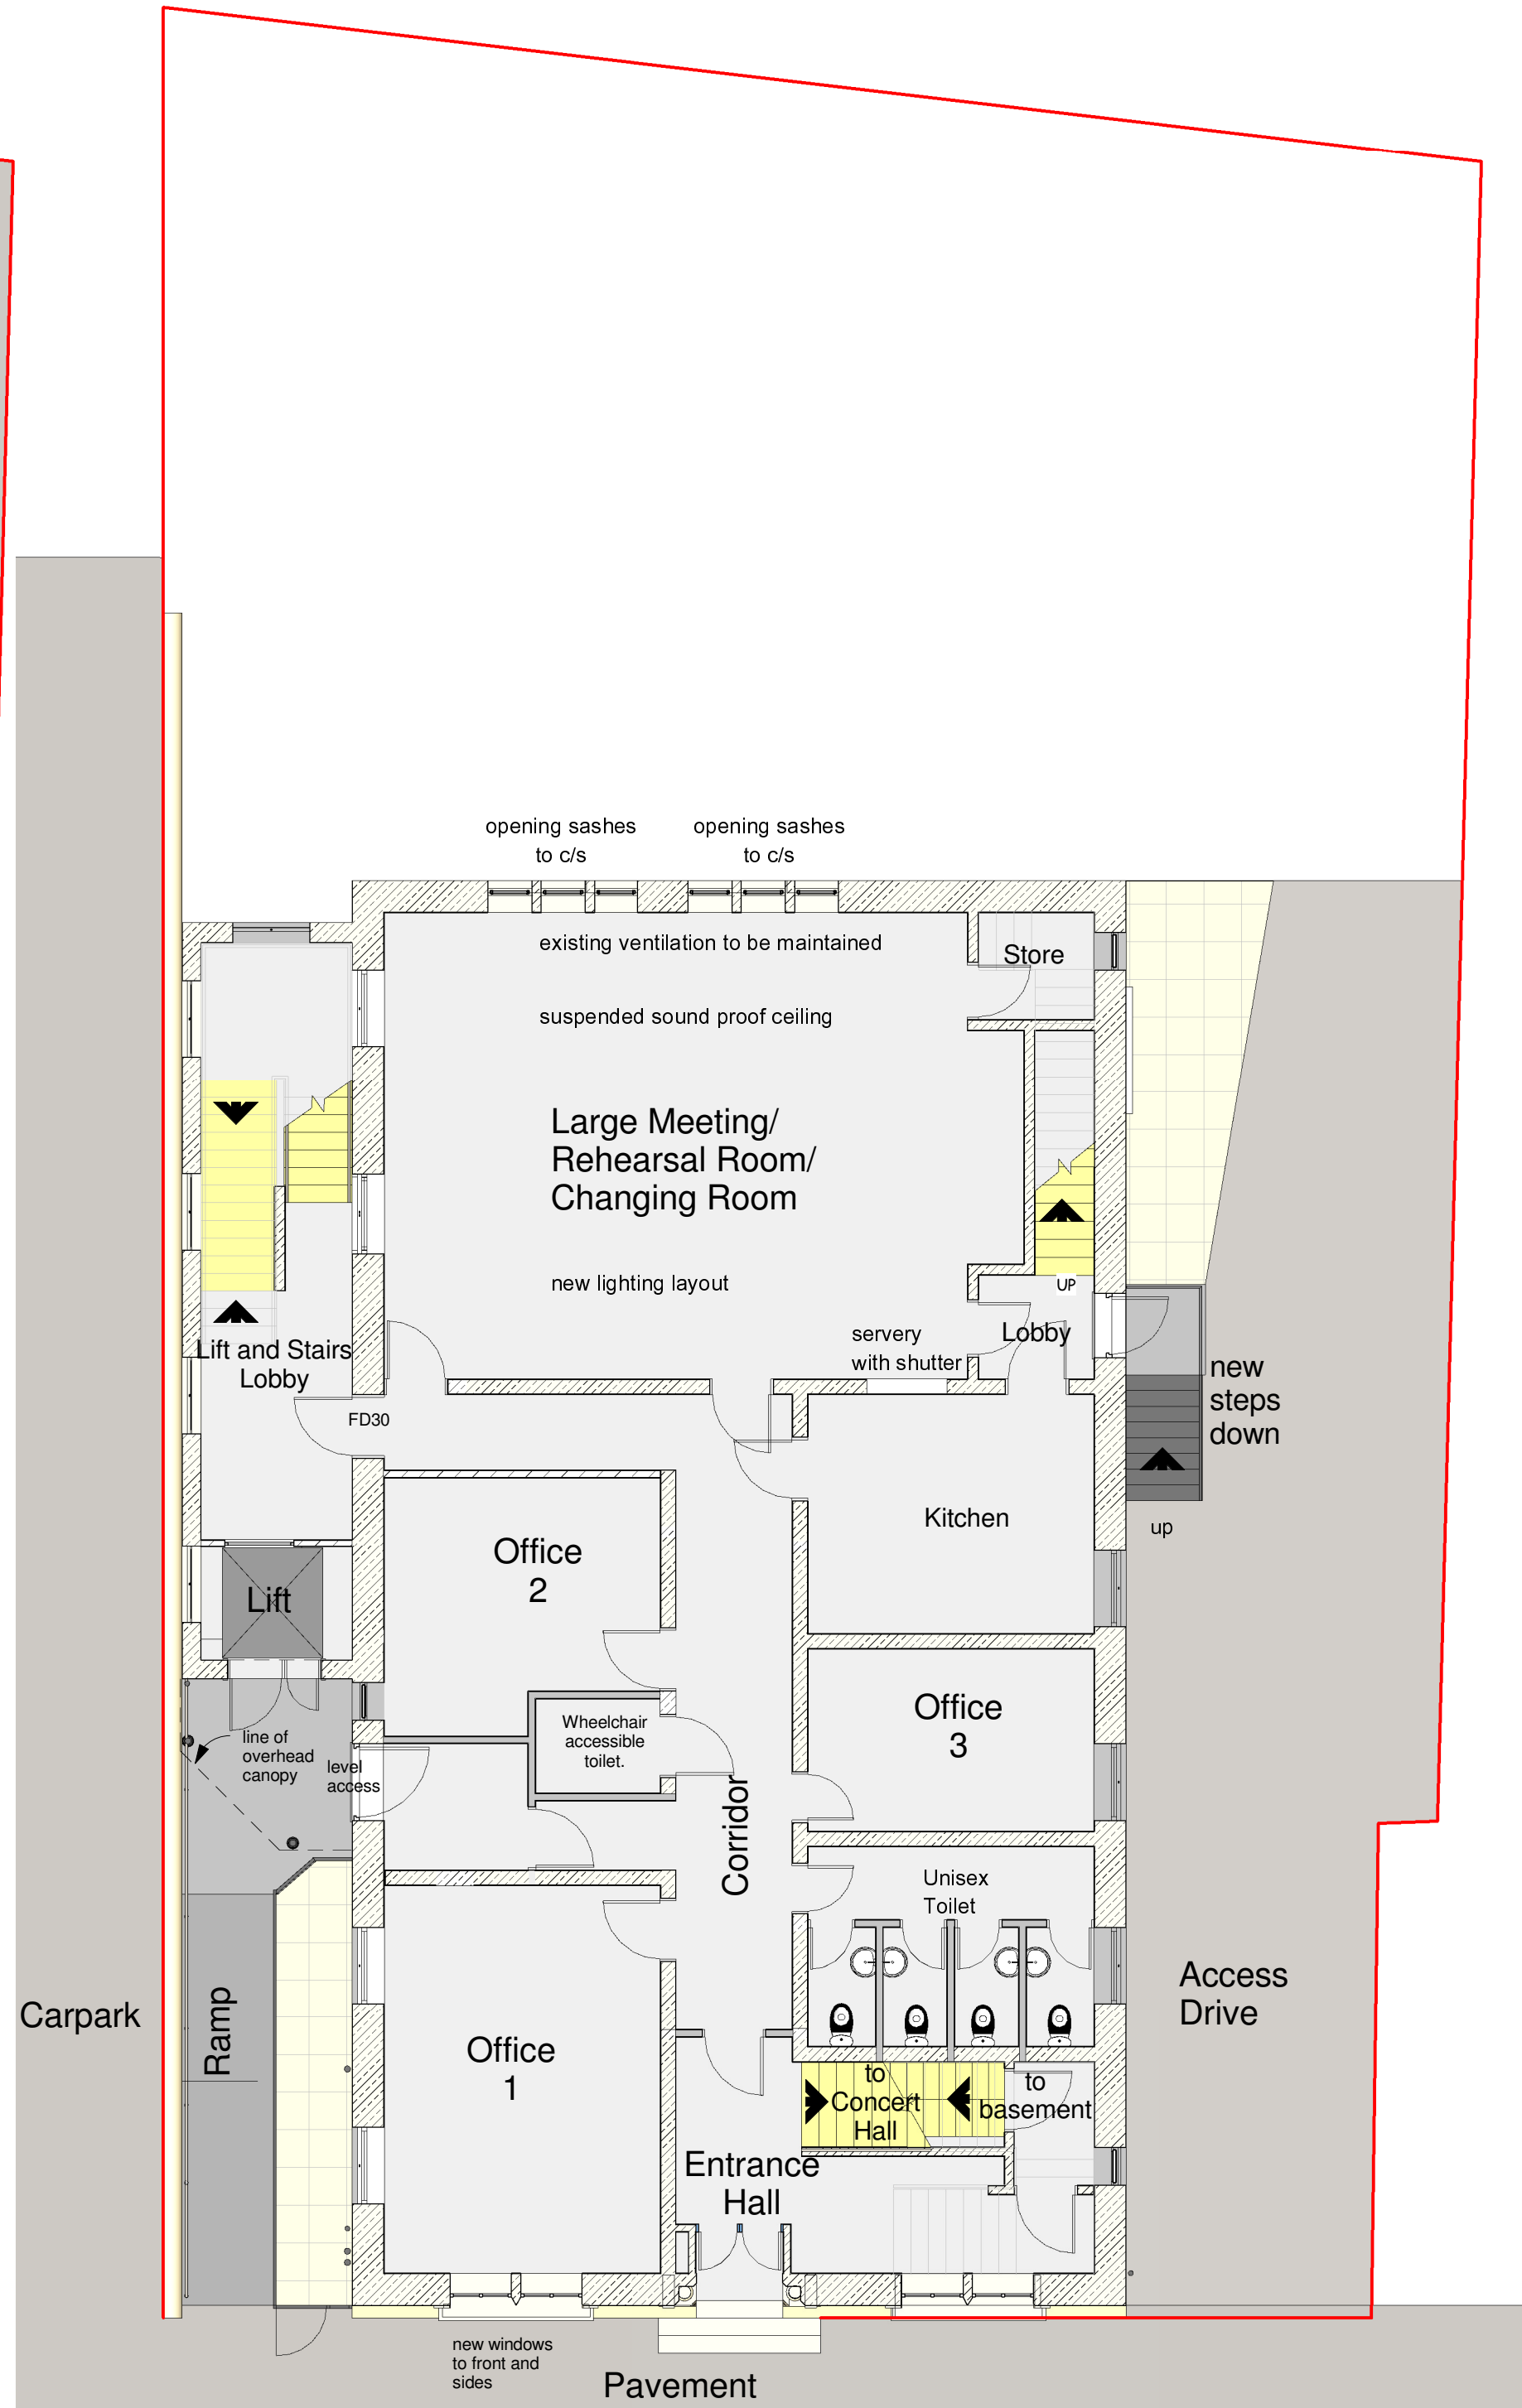

This drawing is copyright and must not be reproduced without written permission.

Do not scale use figured dimensions only

Project	Alterations, Refurbishments and Improvements to Slaithwaite Civic Hall. New Street, Slaithwaite, Huddersfield. HD7 5AB		
Client	Slaithwaite Civic Centre Group		
Dwg Title	Plans as Proposed		
Dwg No.	1618 - 03	scale	1 : 100
Rev B		date	10/02/2020
DB ARCHITECTS			
31 Moor View, Meltham, Holmfirth, HD9 5RT			
t:01484 850579 e:david.dbarchitects@virginmedia.com			

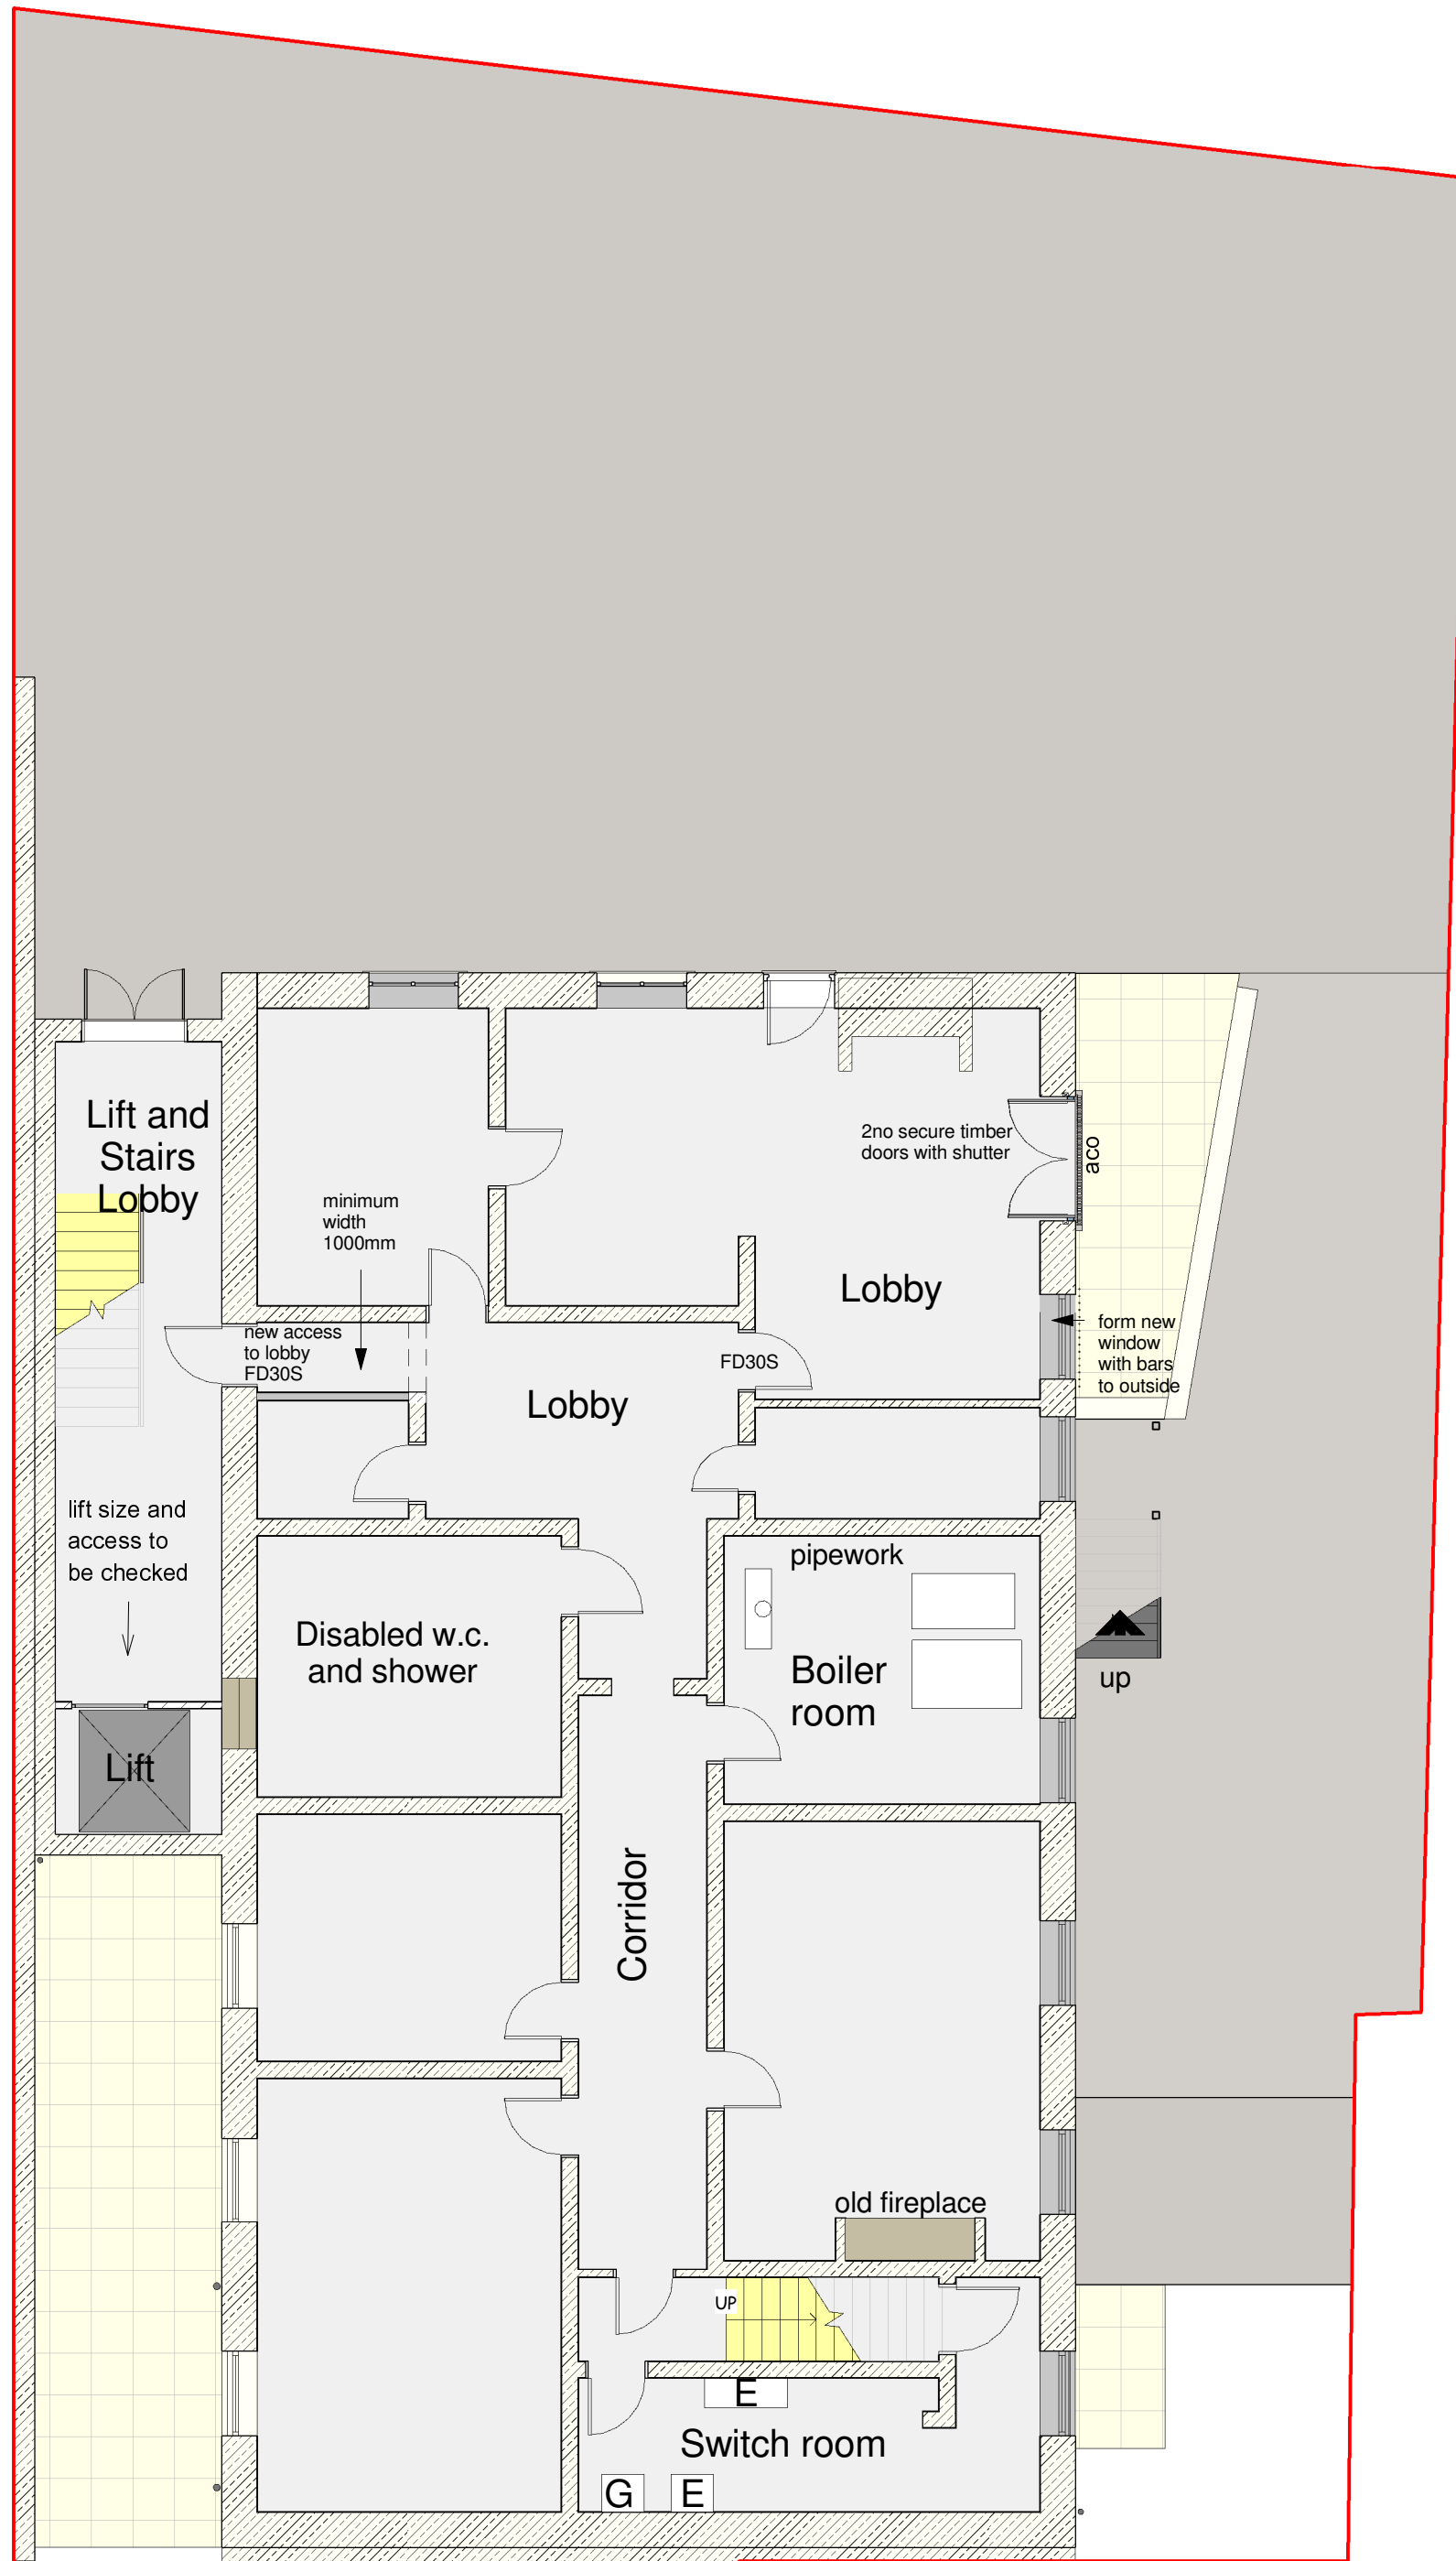