


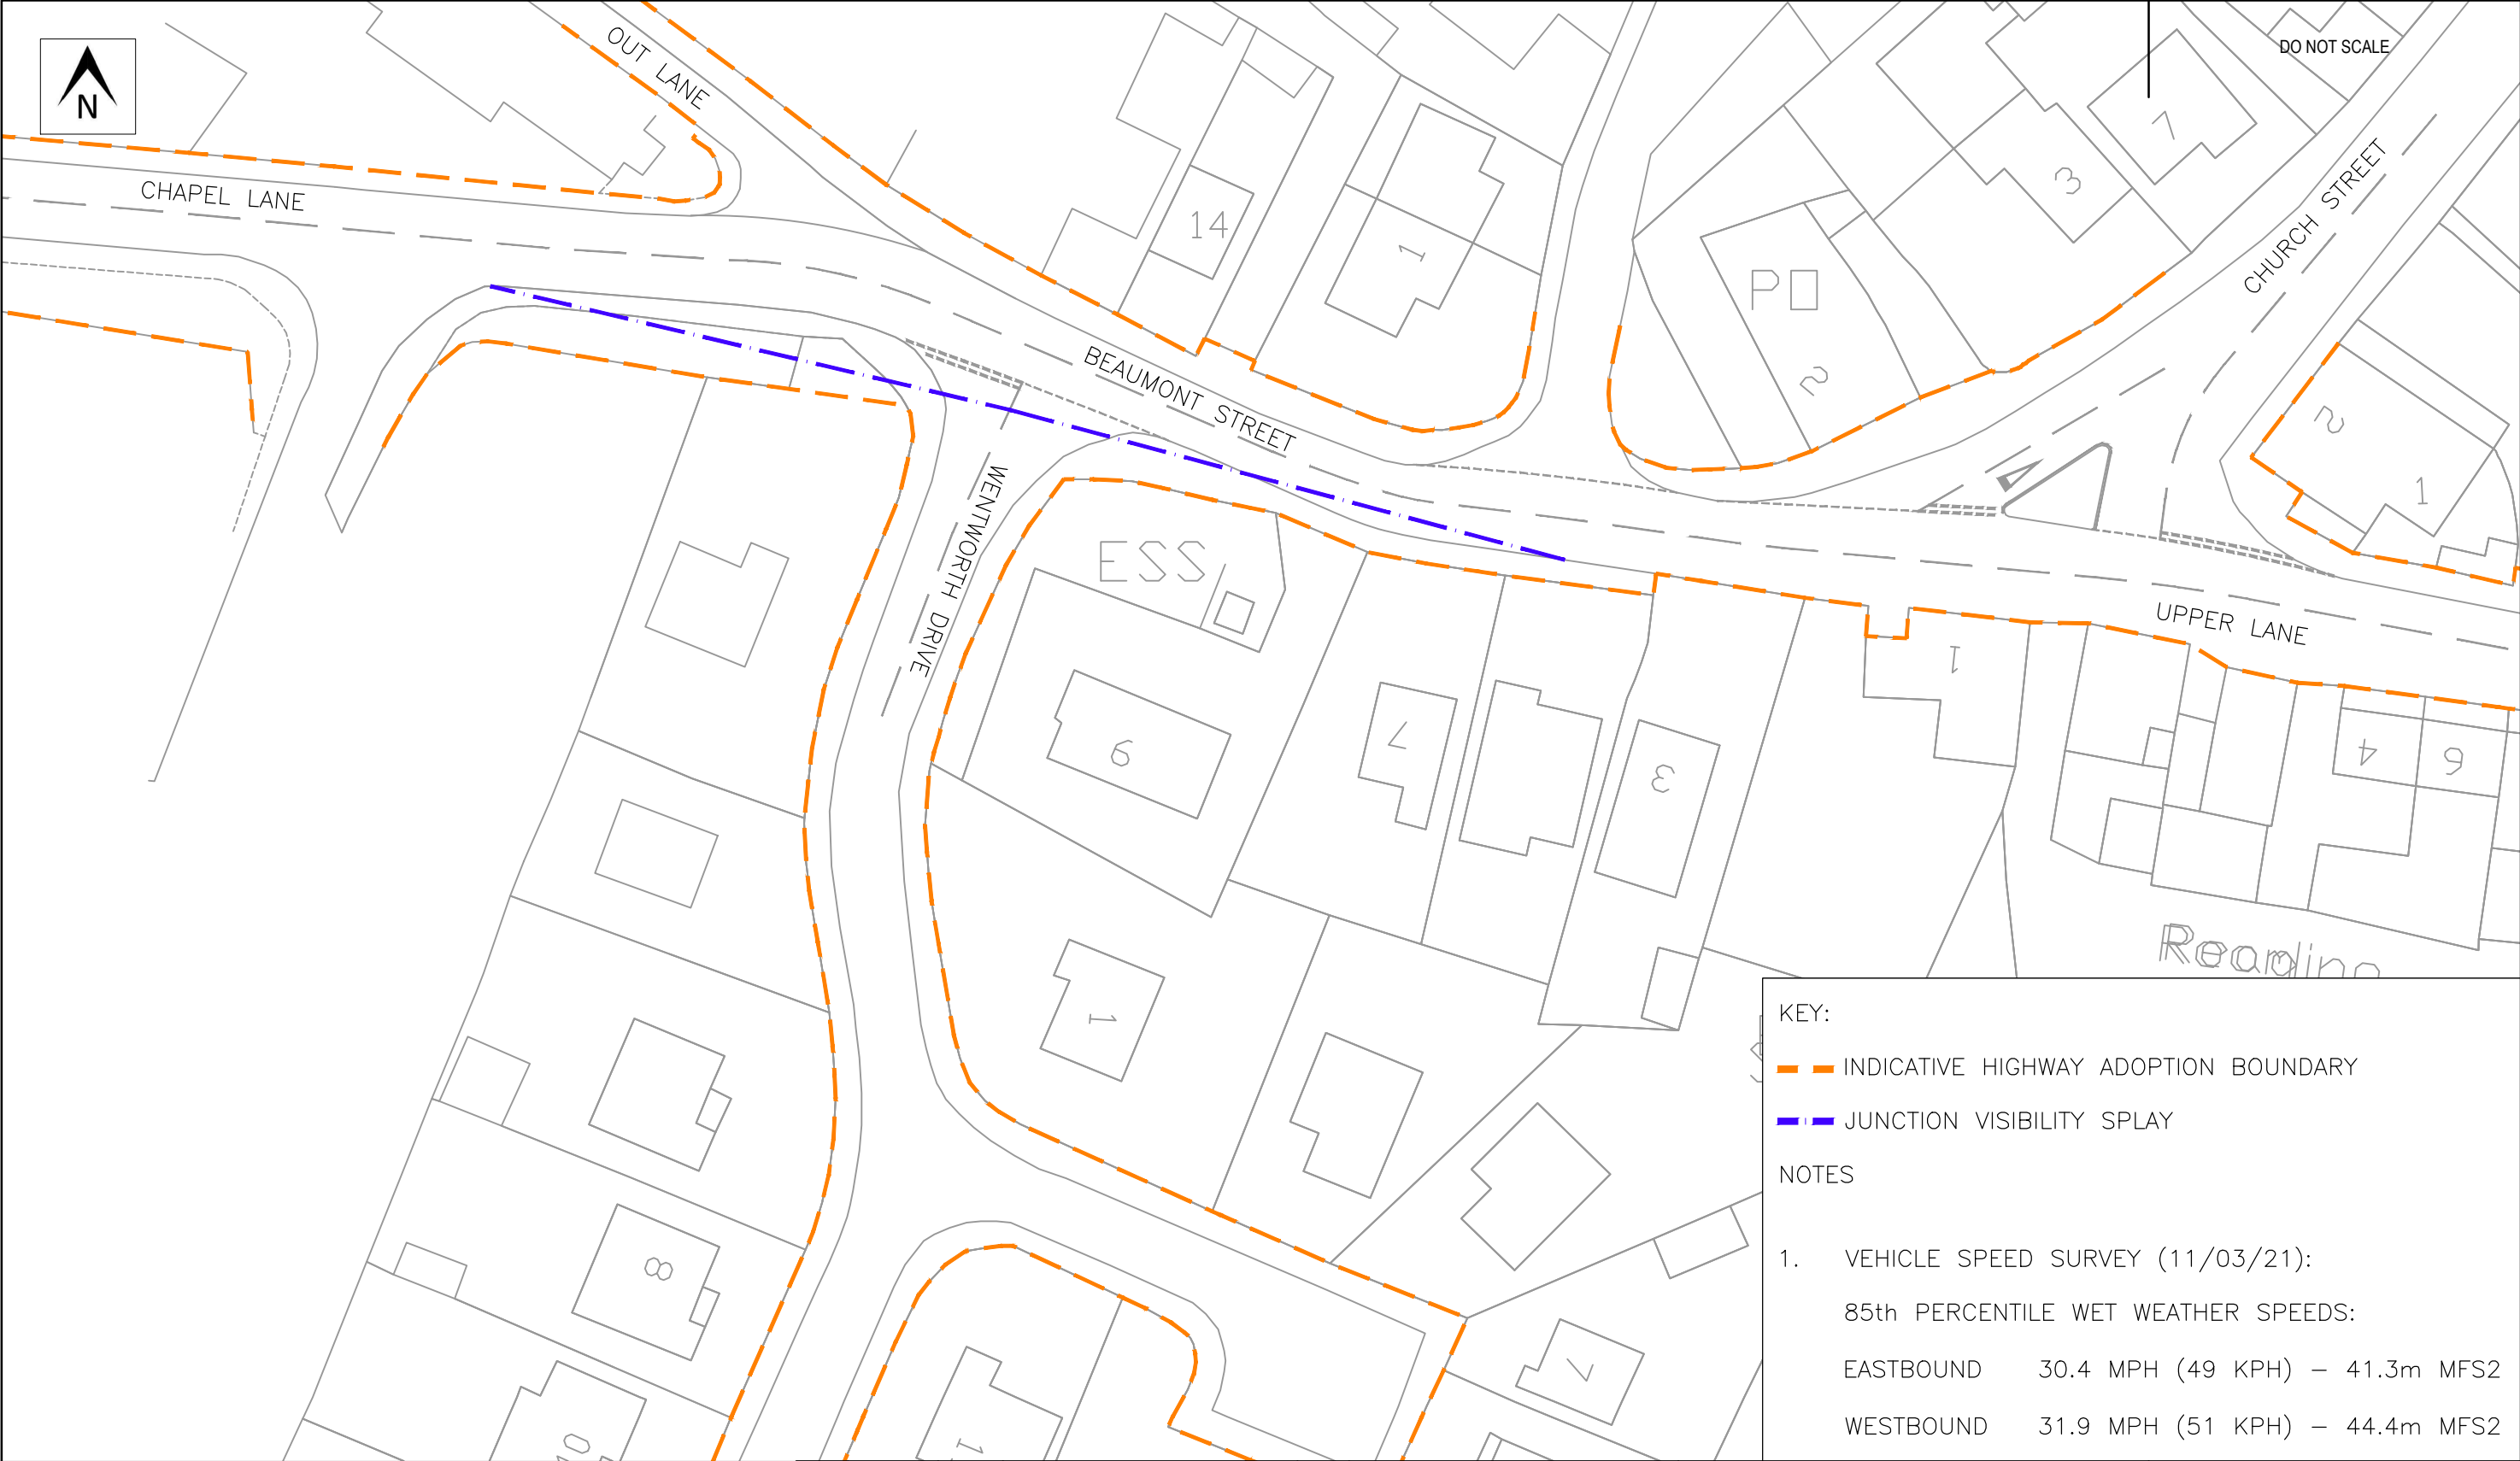

KEY:

INDICATIVE HIGHWAY ADOPTION BOUNDARY

JUNCTION VISIBILITY SPLAY

NOTES

1. VEHICLE SPEED SURVEY (11/03/21):
85th PERCENTILE WET WEATHER SPEEDS:
EASTBOUND 30.4 MPH (49 KPH) – 41.3m MFS2
WESTBOUND 31.9 MPH (51 KPH) – 44.4m MFS2

						PROJECT LAND OFF WENTWORTH DRIVE, EMLEY	CLIENT HIGHSTONE HOMES LTD.				 OPTIMA Intelligent Highway Solutions Suite 1, 3rd Floor, Goodbard House, Infirmary Street Leeds LS1 2JP optimahighways.com T 0113 245 1679
A	22/03/21	JS	2021 SPEED SURVEY APPLIED	MEW	MEW		DRAWING TITLE BEAUMONT STREET/WENTWORTH DRIVE VISIBILITY SPLAYS	CHECKED MEW	APPROVED MEW	DRG No. 19093/IN/04	
-	26/03/20	JS	INITIAL ISSUE	MEW	MEW	DRAWN BY: JS		SCALE @ A3 1:250	DATE 22/03/21	REV. A	
REV	DATE	BY	DESCRIPTION	CHK	APP						
STATUS											
PRELIMINARY											