




EXISTING STREET SCENE (BOUNDARY TREATMENT) ELEVATION

Scale 1:100 at A3




PROPOSED STREET SCENE (BOUNDARY TREATMENT) ELEVATION

Scale 1:100 at A3

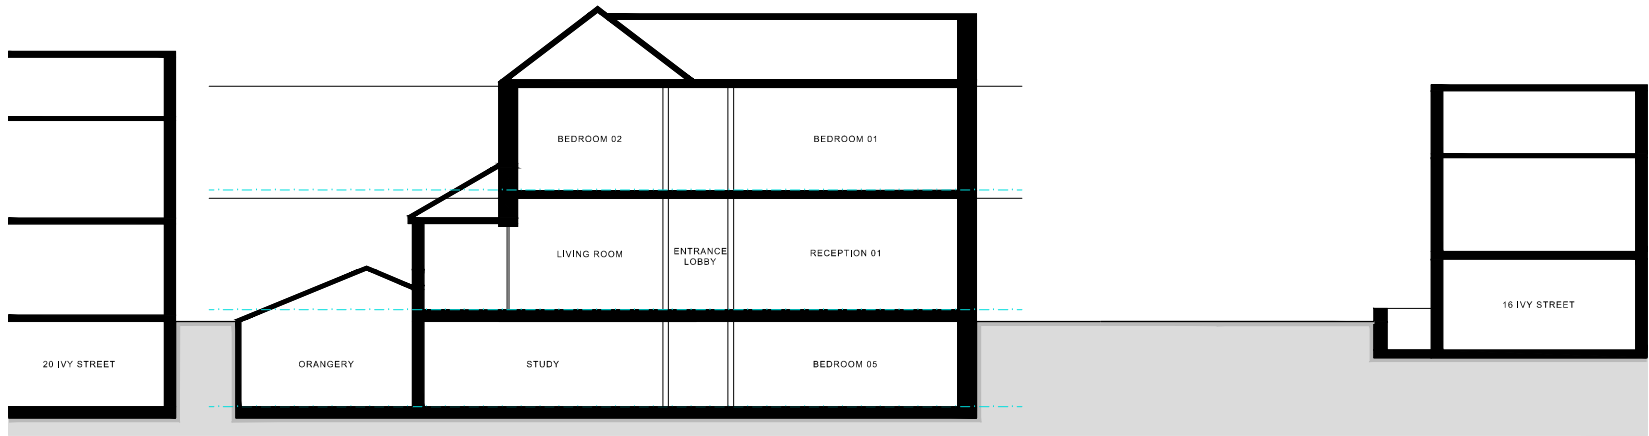

EXISTING SECTION A-A

Scale 1:100 at A3

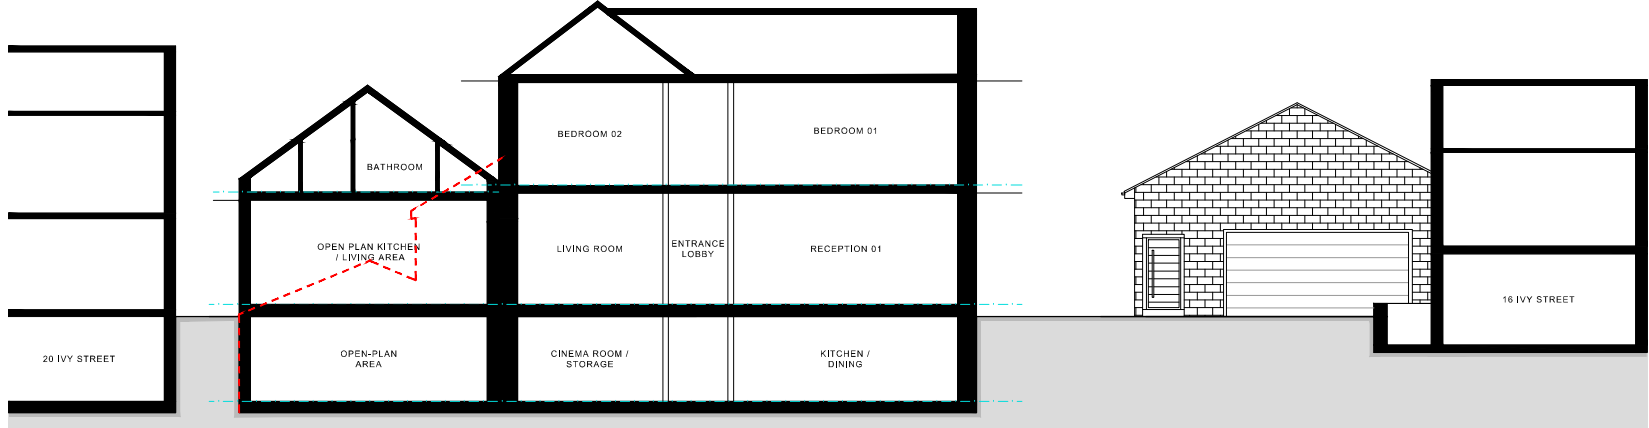


PROPOSED SECTION A-A

Scale 1:100 at A3

Material Key

1. Random sized pitch faced natural stone wall;
2. Smooth sawn natural stone coping;
3. Ironmongery railings/ gates; Colour: Black

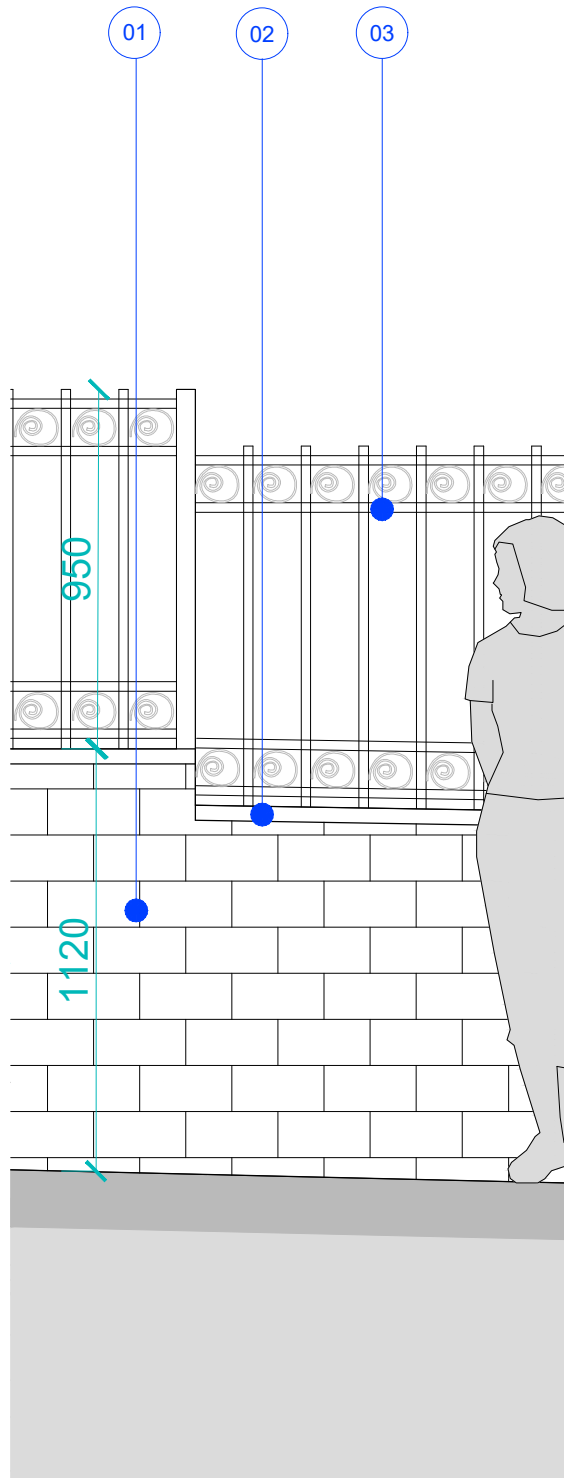

BOUNDARY TREATMENT WALL ELEVATION

Scale 1:20 at A3

PROJECT INFORMATION

Client.
Mr Tariq Makhdoom

Address.
Ivy House, 18 Ivy Street, Huddersfield, HD4 5RB

Project Title.
Internal Separation to form independent lower-ground floor apartment (C3), introduction of side extension to form dwelling (C3) with associated material alterations. Introduction of semi-detached residential dwellings.

DRAWING DETAILS

Project Ref.
IQ17.061A.P

Drawing Title.
Proposed Street Scene & Section

Drawing Type.
Proposed

Drawing No.
17

Scale.
1:50 @ A1
1:100 @ A3

Drawn/Checked.	Description.	Rev.
AI/MAI	Planning Application	-

NOTES

This drawing is for information only.



The Studio. No. 96 Blacker Road, Huddersfield, HD1 5HN

Tel. +44 (0)1484 309 394
Email. studio@iq-arch.com

Web. www.iq-arch.com

This drawing and design is the copyright of 'Studio IQ' and may not be reproduced, retained or disclosed to any unauthorised person in any form whatsoever without prior express or written consent. Figured dimensions to be taken in preference to those scaled. All dimensions to be checked on site and taken in preference to those shown.