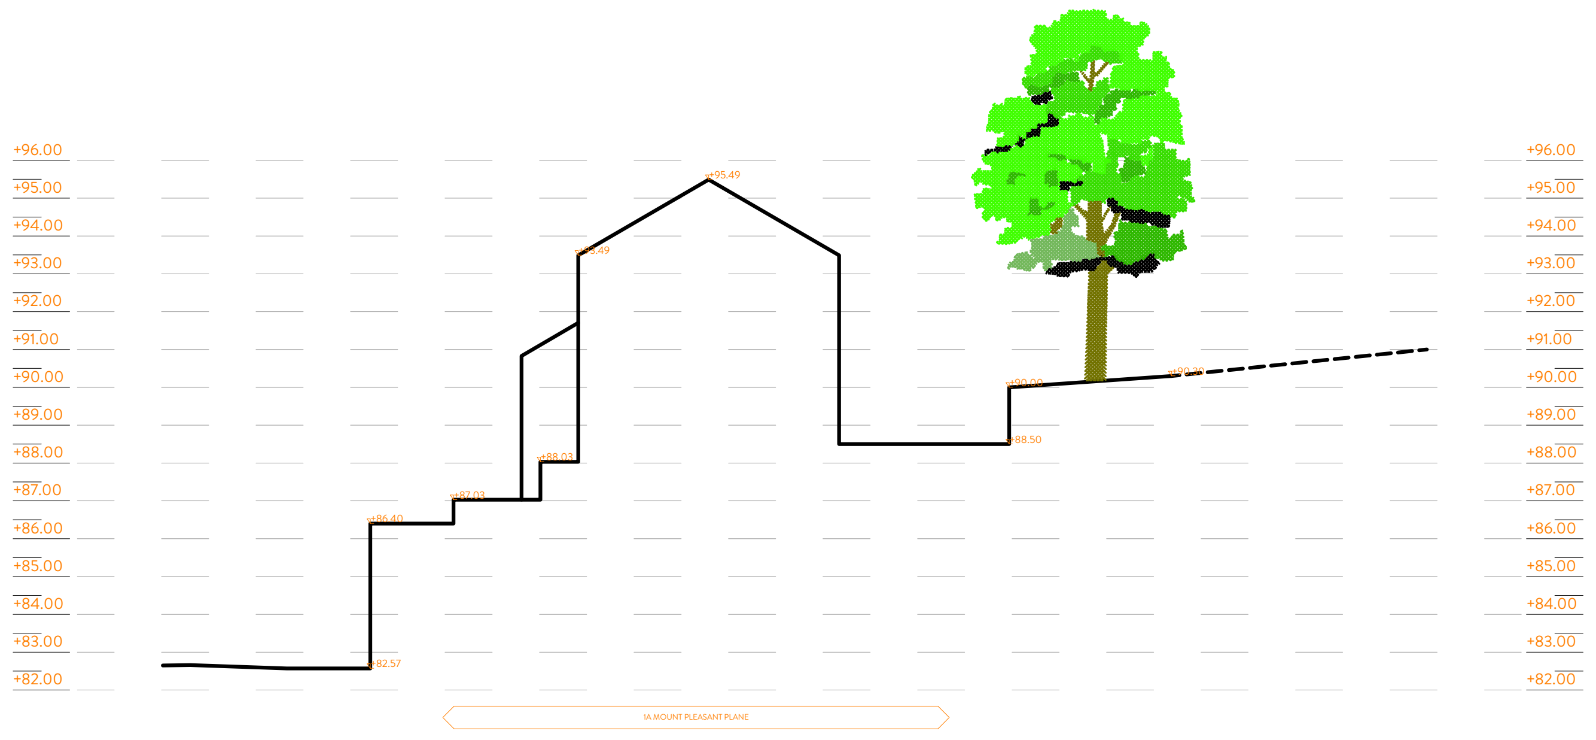

EXISTING SITE SECTION
1:100

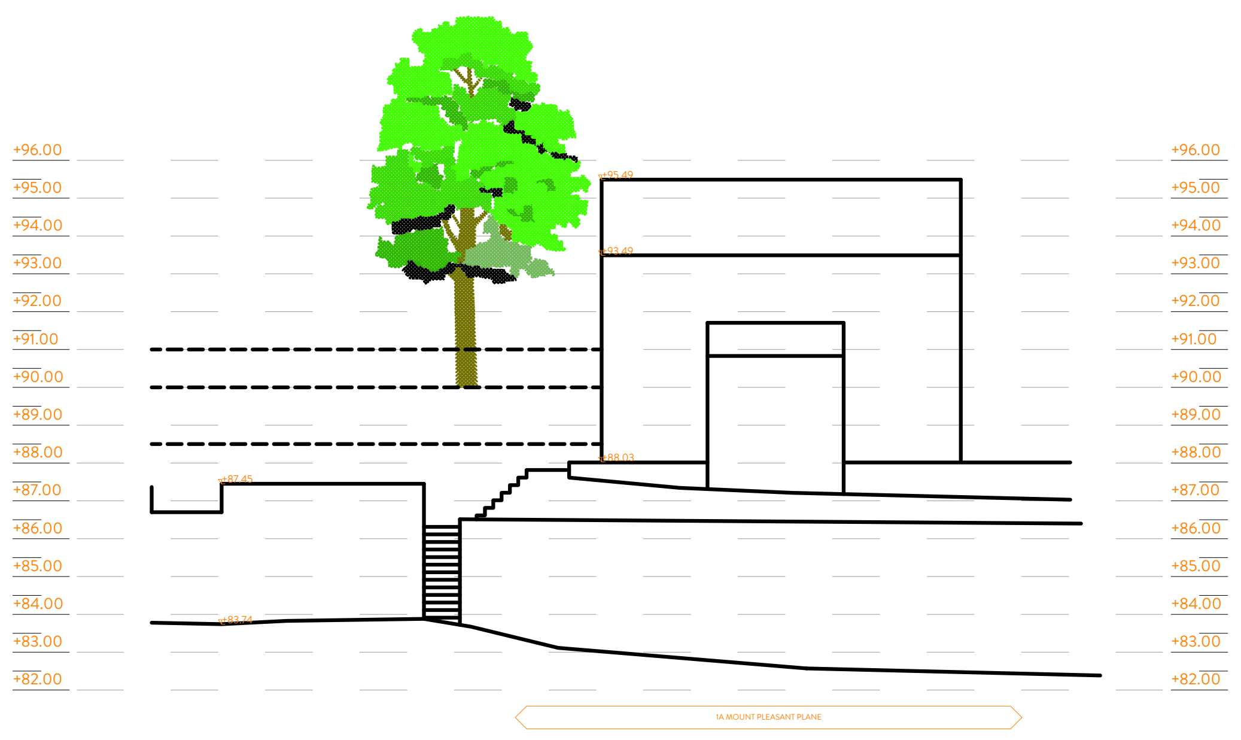

EXISTING SITE SECTION
1:100

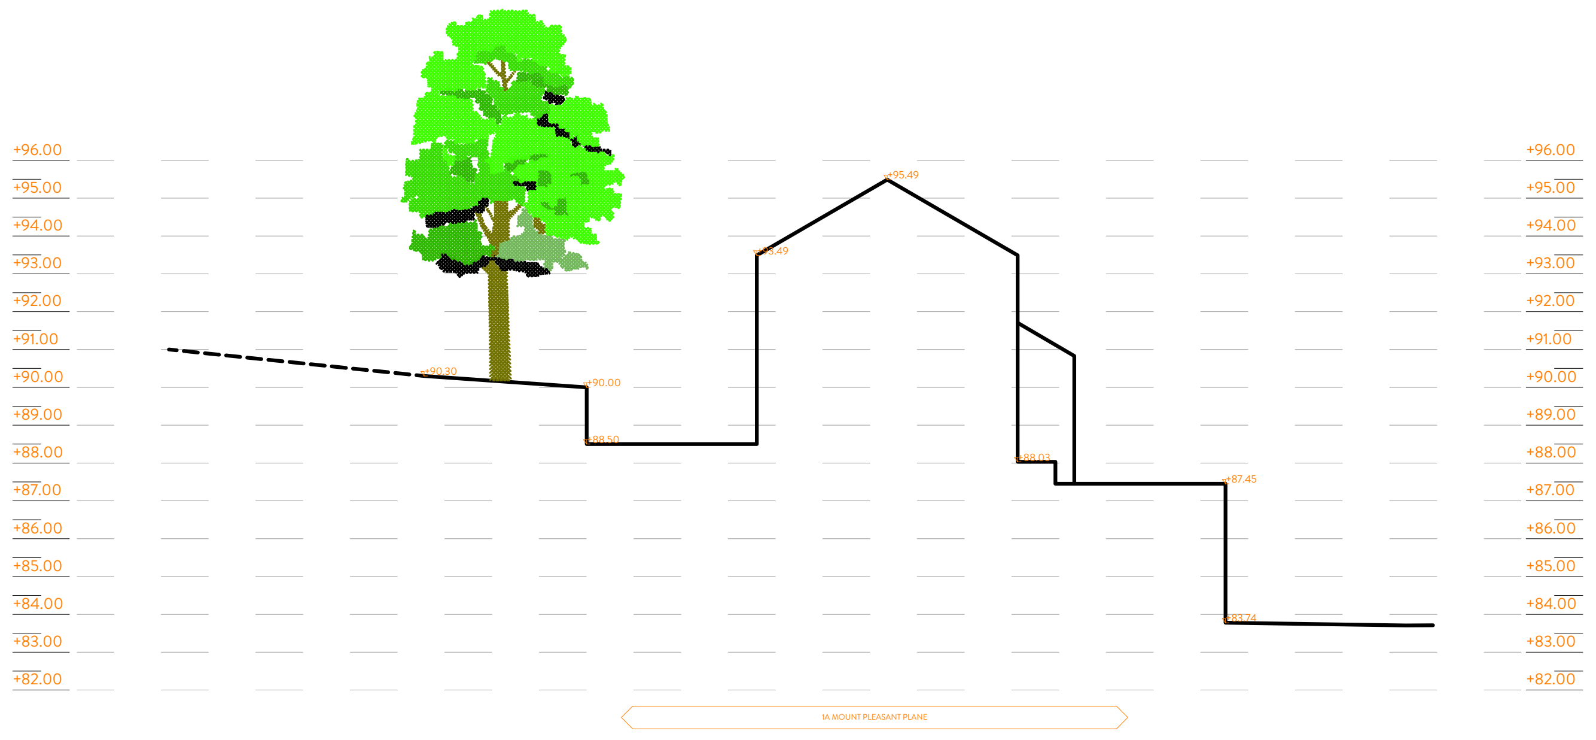

EXISTING SITE SECTION
1:100

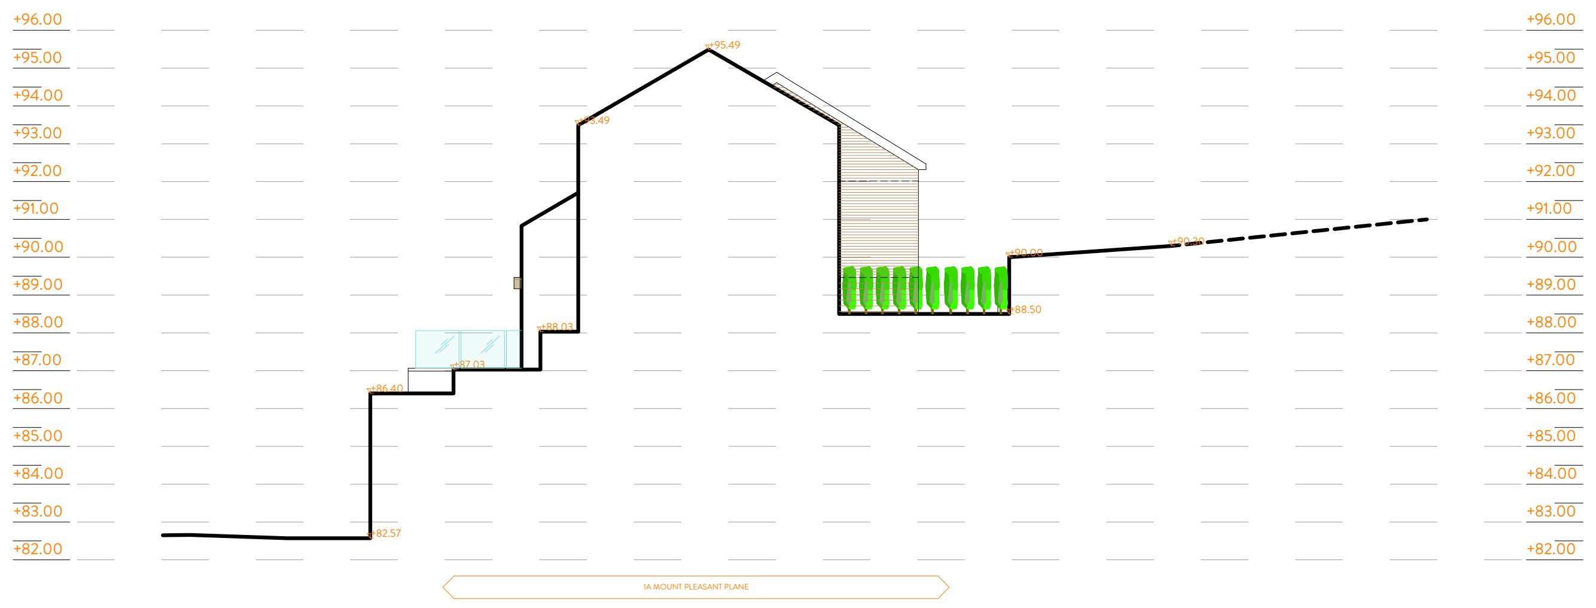

PROPOSED SITE SECTION
1:100

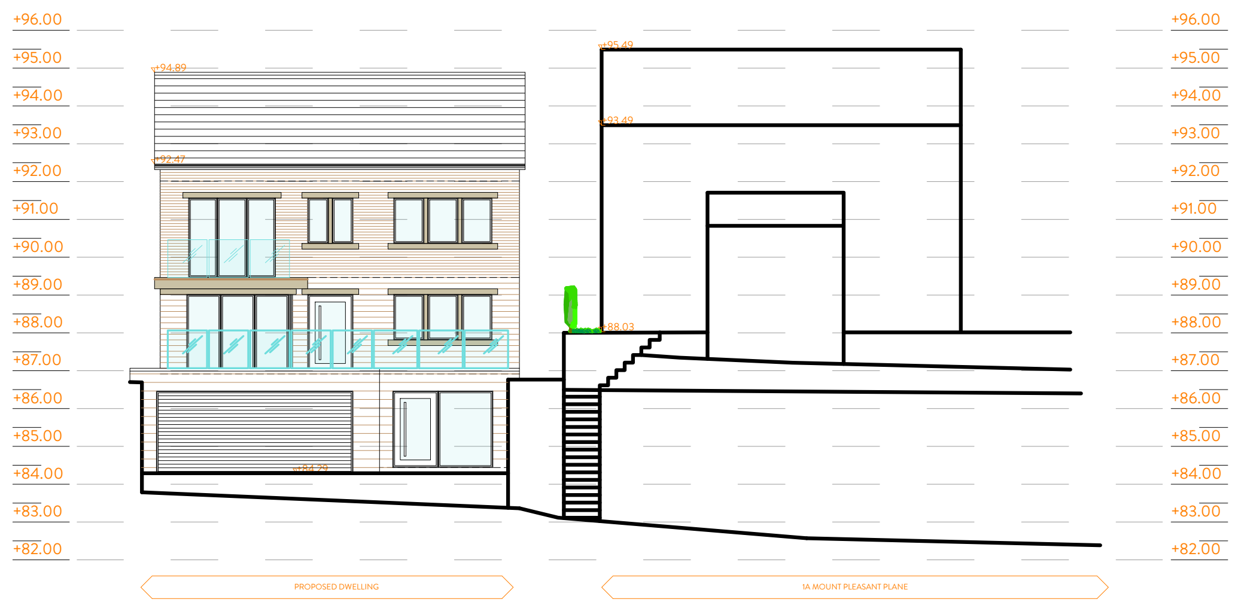

PROPOSED SITE SECTION
1:100

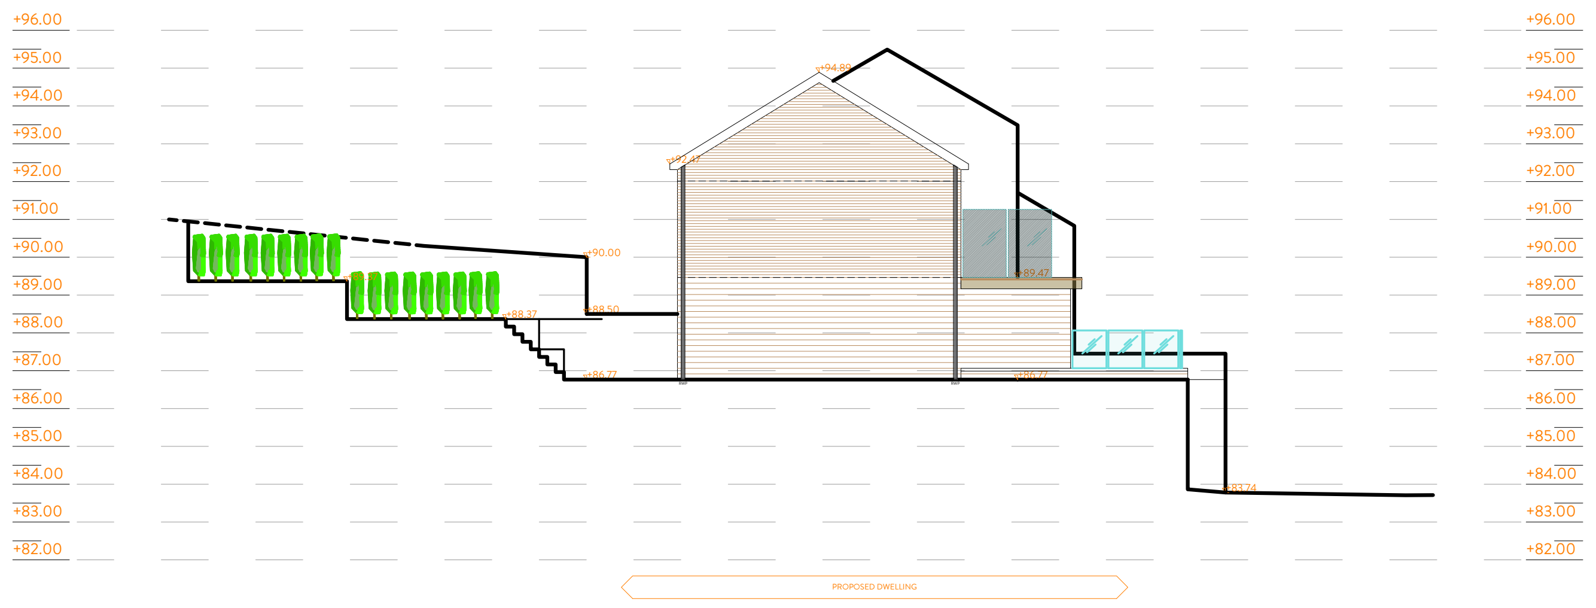

PROPOSED SITE SECTION
1:100

Best of houzz 2020 SERVICE

BUILD 2020 Home Builder Awards
Orange Design Studio
Best High-End Residential Architecture Practice - West Yorkshire
winner

NORTHERN DESIGN AWARDS FINALIST 2016

BUILD Architecture Awards 2019

REVISION	DESCRIPTION	DATE
-	-	-
-	-	-
-	-	-
-	-	-
-	-	-
-	-	-
-	-	-
-	-	-
-	-	-
-	-	-
-	-	-

NOTES

STATUS
PLANNING DRAWING

ORANGE DESIGN STUDIO.
ARCHITECTURAL PRACTICE

hello@orangedesignstudio.co.uk
59A, Huddersfield Road, Mirfield, WF14 8AA
orangedesignstudio.co.uk
01924 650930

COPYRIGHT © ORANGE DESIGN STUDIO LIMITED

PROJECT TITLE
MOUNT PLEASANT LANE

DRAWING TITLE
SITE SECTIONS

SCALE	DRAWN	CHECKED	PROJECT REFERENCE
1:100	EG	JH	ODS 19/89
PAPER SIZE	DWG NUMBER	DATE	REVISION
A1	(30)002	25/03/20	/

CLIENT
MR M HUNT