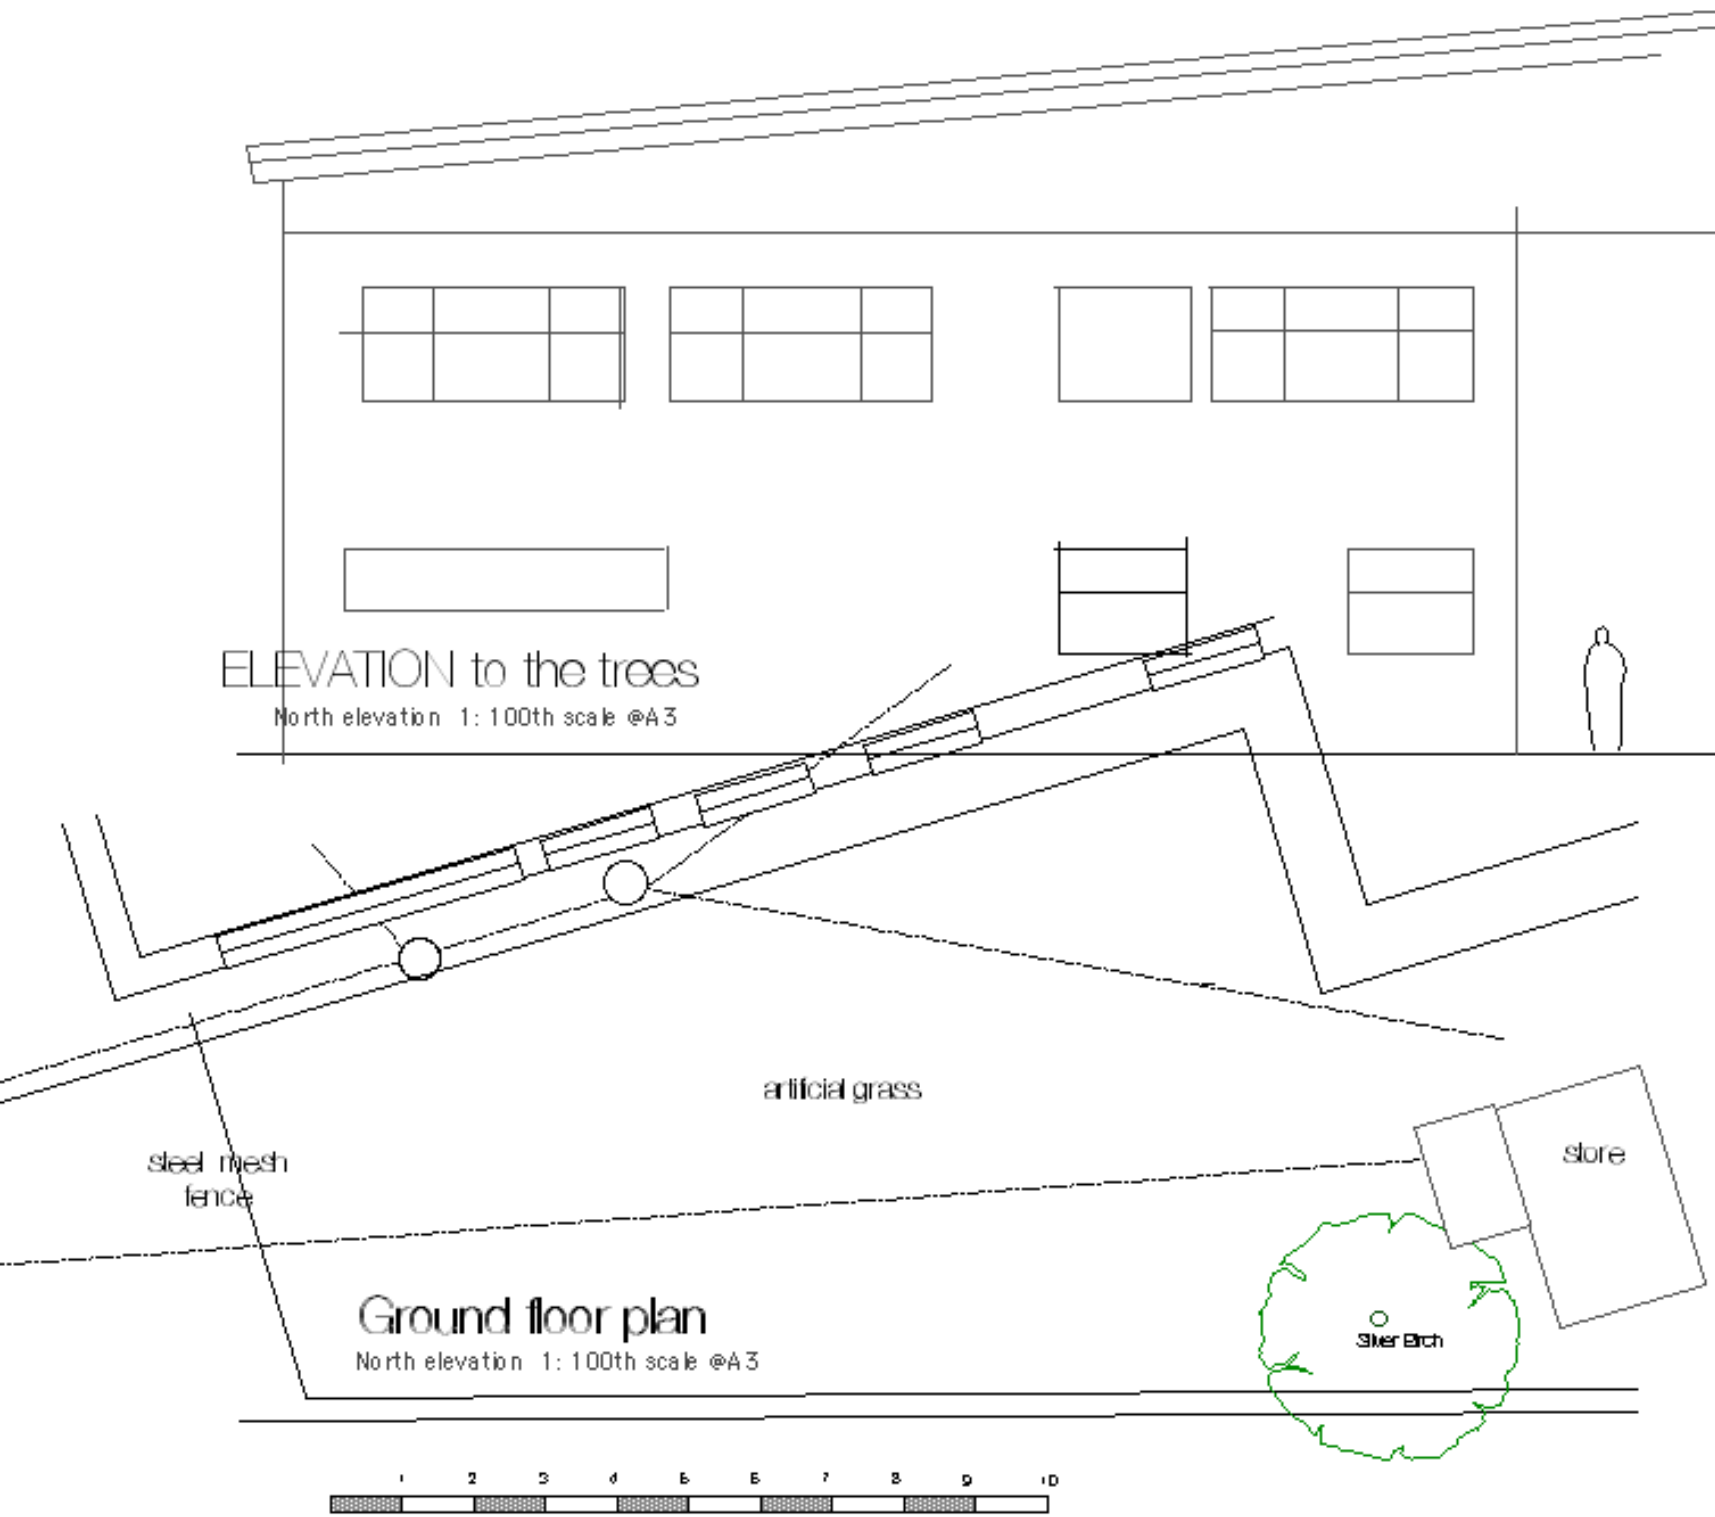

e 01. 11.12.15

Building Regulation application revision to be submitted

Planning application :

Proposed re-cycling classroom/workshop

Client: Castle Hill School

Site: Newsome Road
Newsome
Huddersfield
HD

Drawing showing existing layout

Dennis O'Sullivan Architects

73 Imperial Road, Huddersfield HD3 3AP

tel: 01484 544338 fax: 01484 537116

e-mail: dennis@dosarchitects.com

any photographs are used as an aide memoire providing back ground information only
no responsibility is accepted for the validity of data