


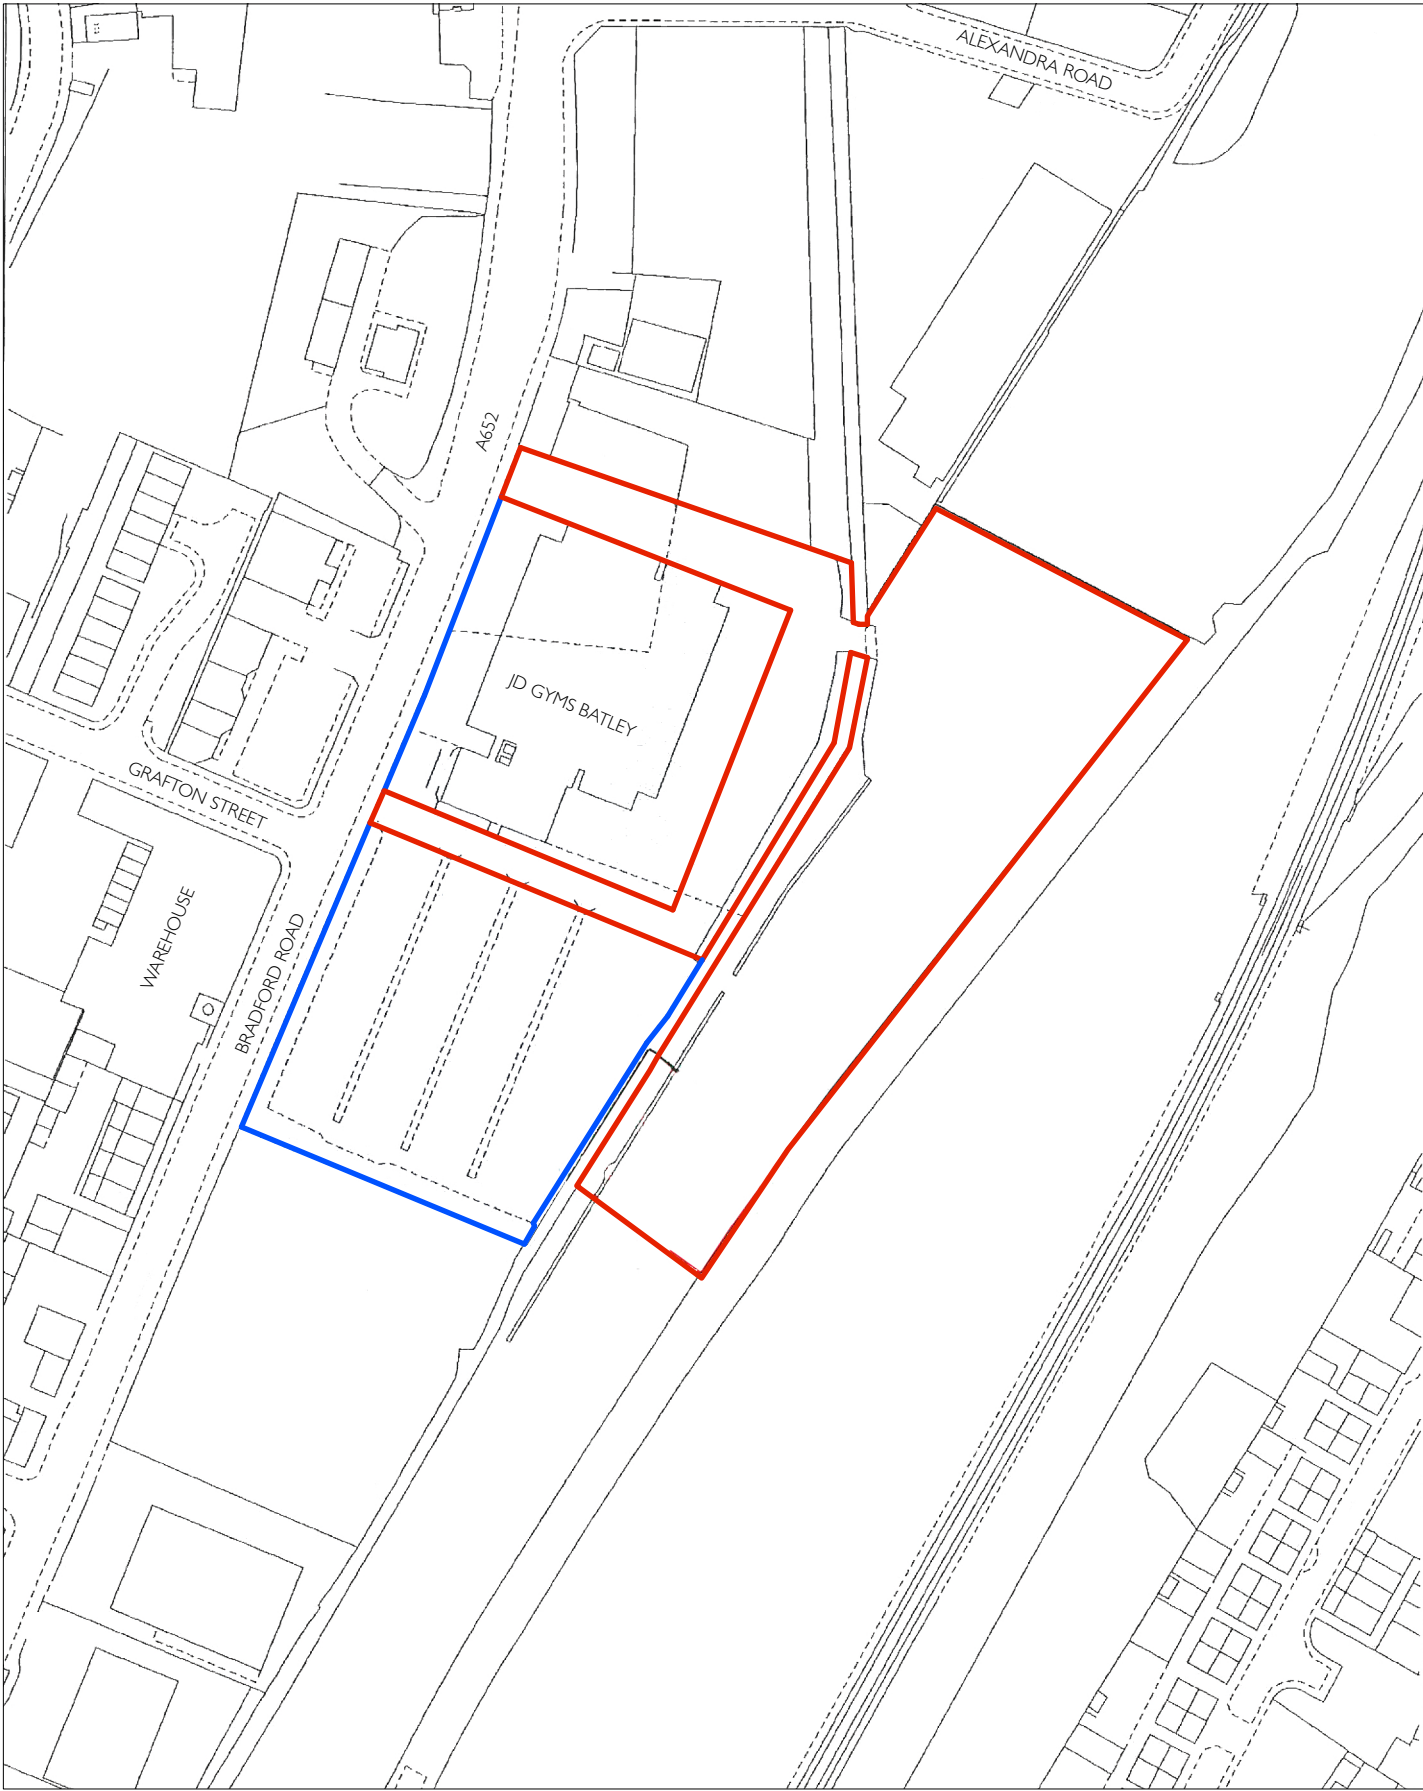

NOTES

SIMPSON STUDIO ARCHITECTS
126 New Kings Road | Parsons Green | London | SW6 4LZ
| info@simpson-studio.com
| 020 3884 3500
| www.simpson-studio.com

PROJECT NAME
Batley

DRAWING TITLE
Location Plan

JOB NO.	DWG NO.	REV.
2002	101	A

SCALE	INITIALS	DATE
1:1250 @ A3	NR	12/03/20

ISSUED FOR Massing

Do Not Scale | Check All Dimensions On Site
©SIMPSON STUDIO ARCHITECTS



LOCATION PLAN
1:1250 @ A3

