



Notes

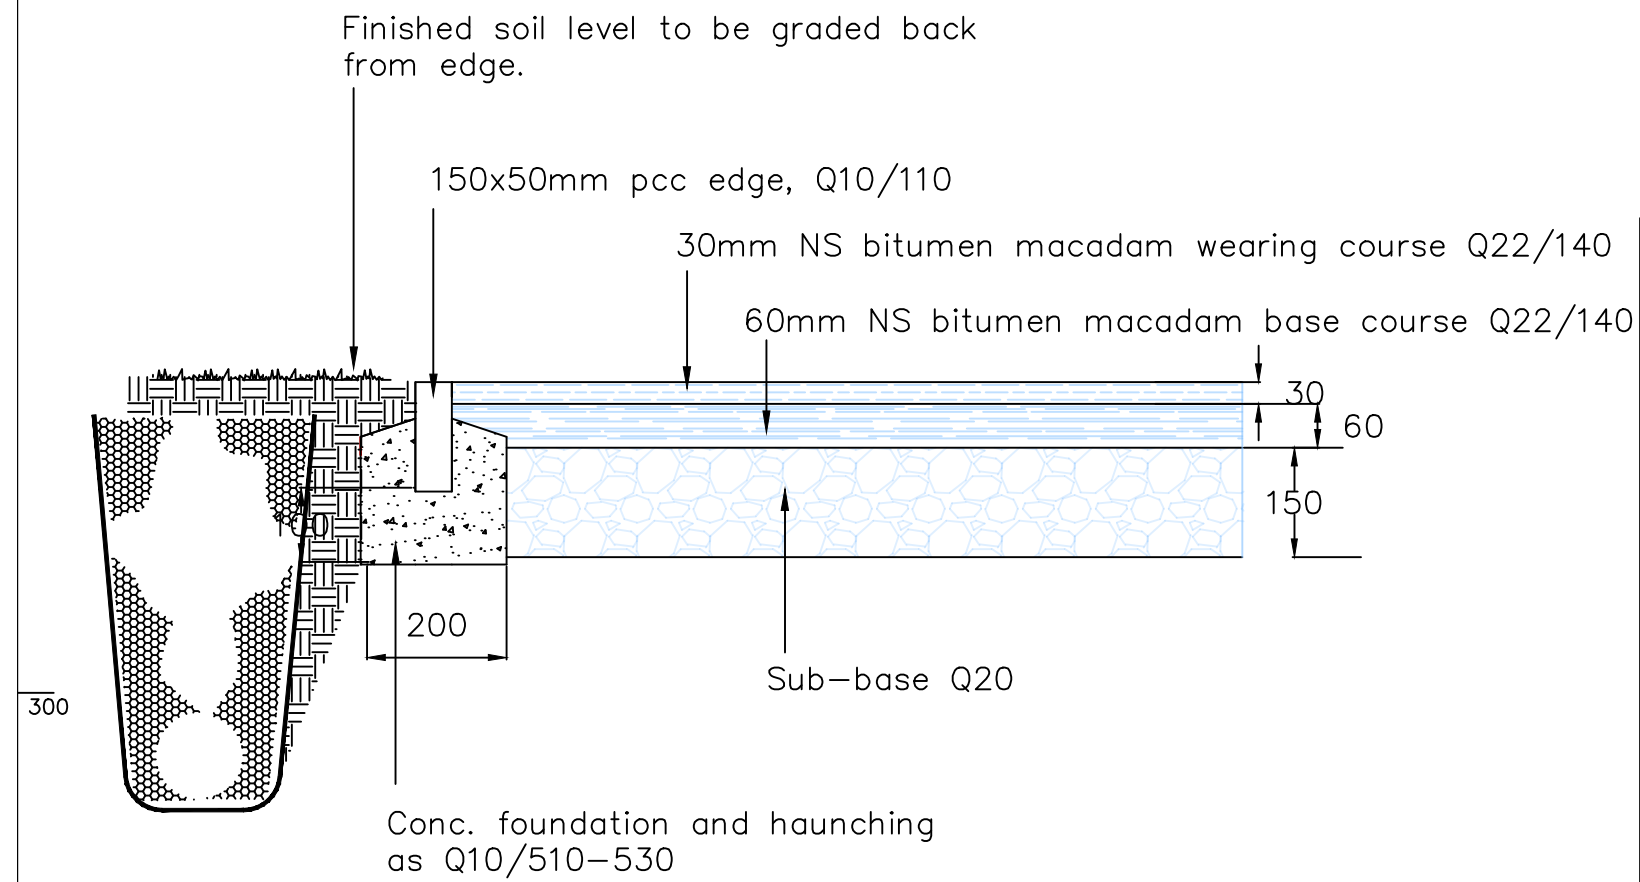


PATH ADJACENT TO LAND DRAIN

Scale 1:10

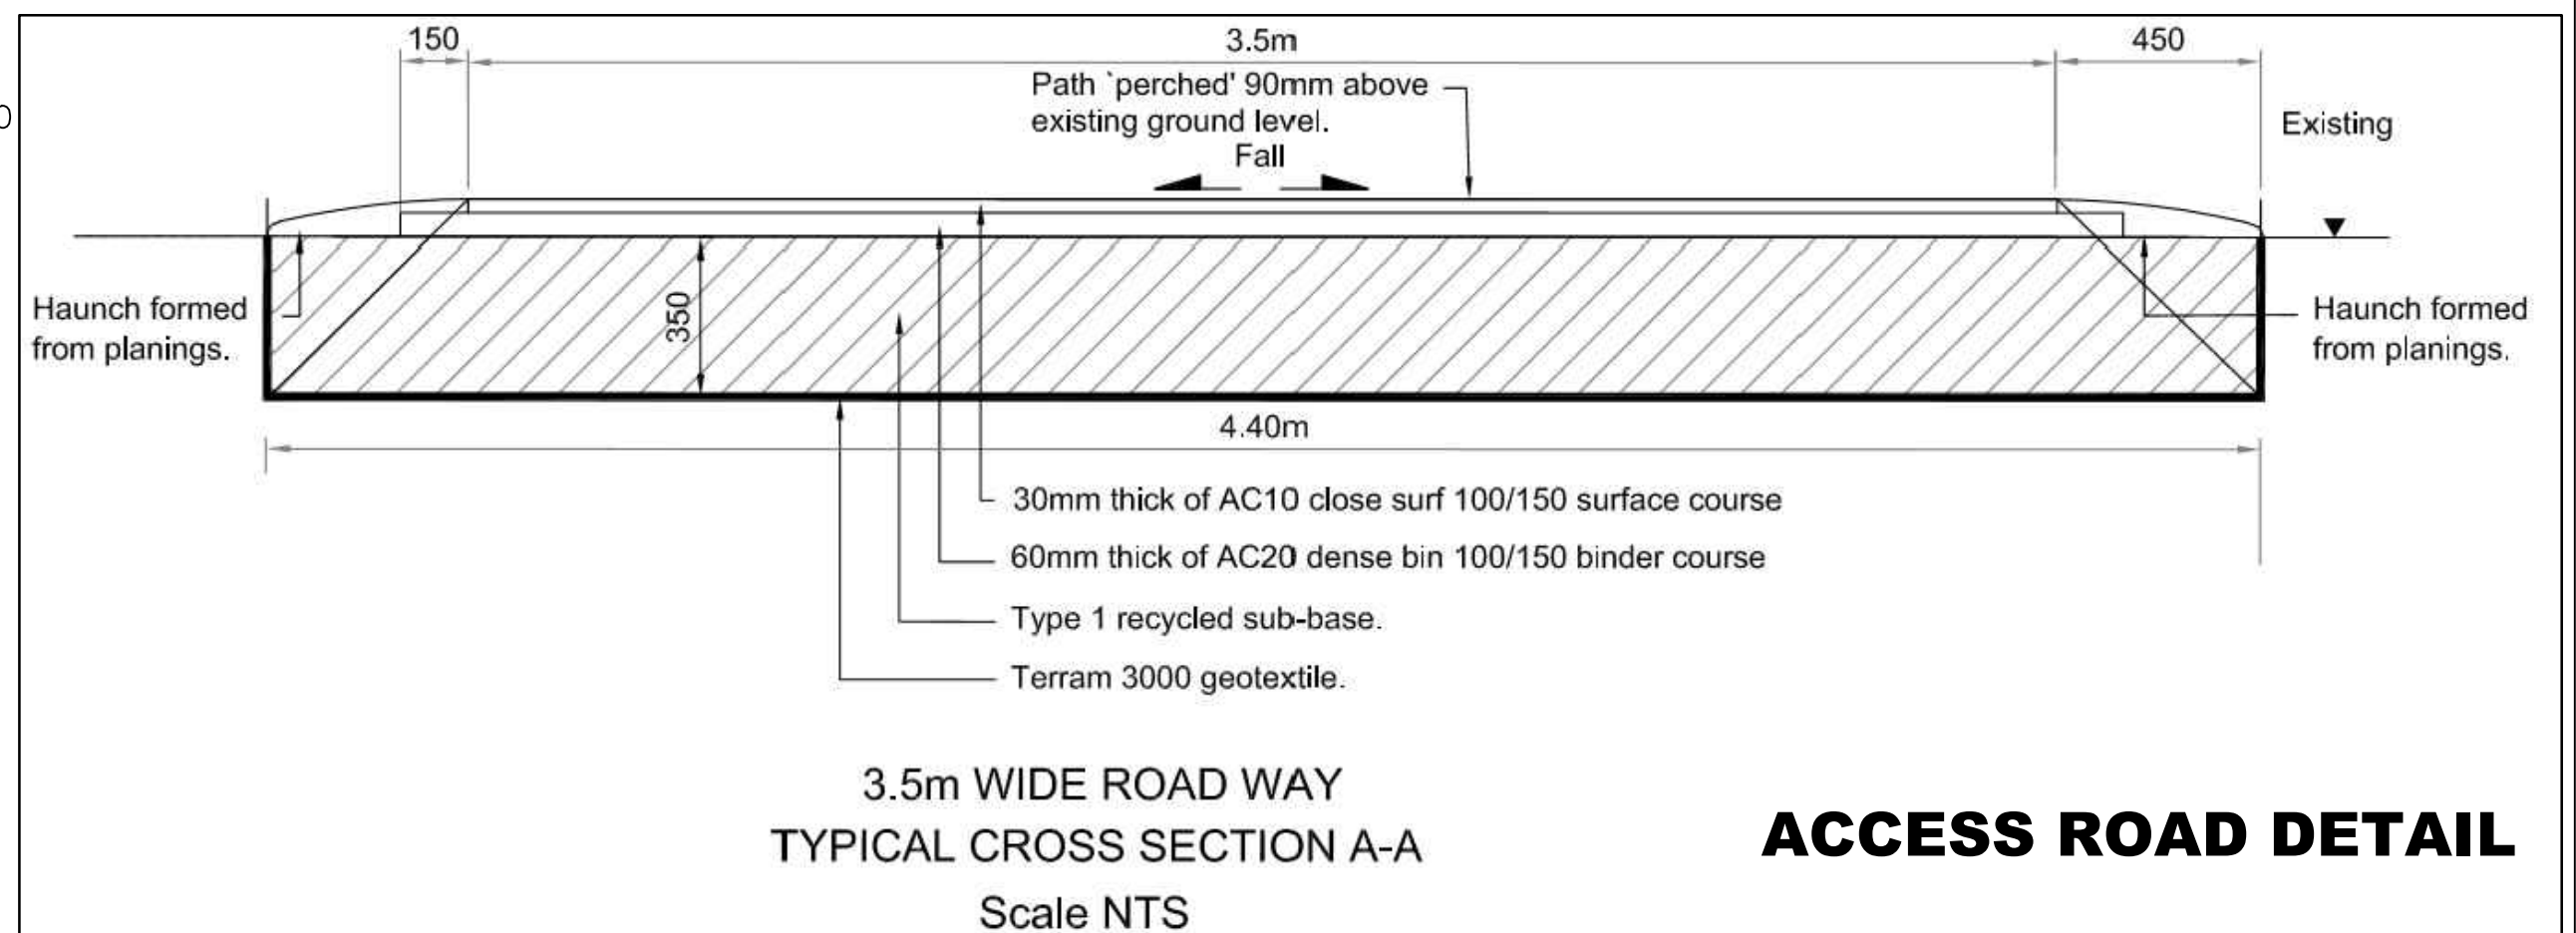

ACCESS ROAD DETAIL

BOUNDARY FENCE DETAIL scale 1:10

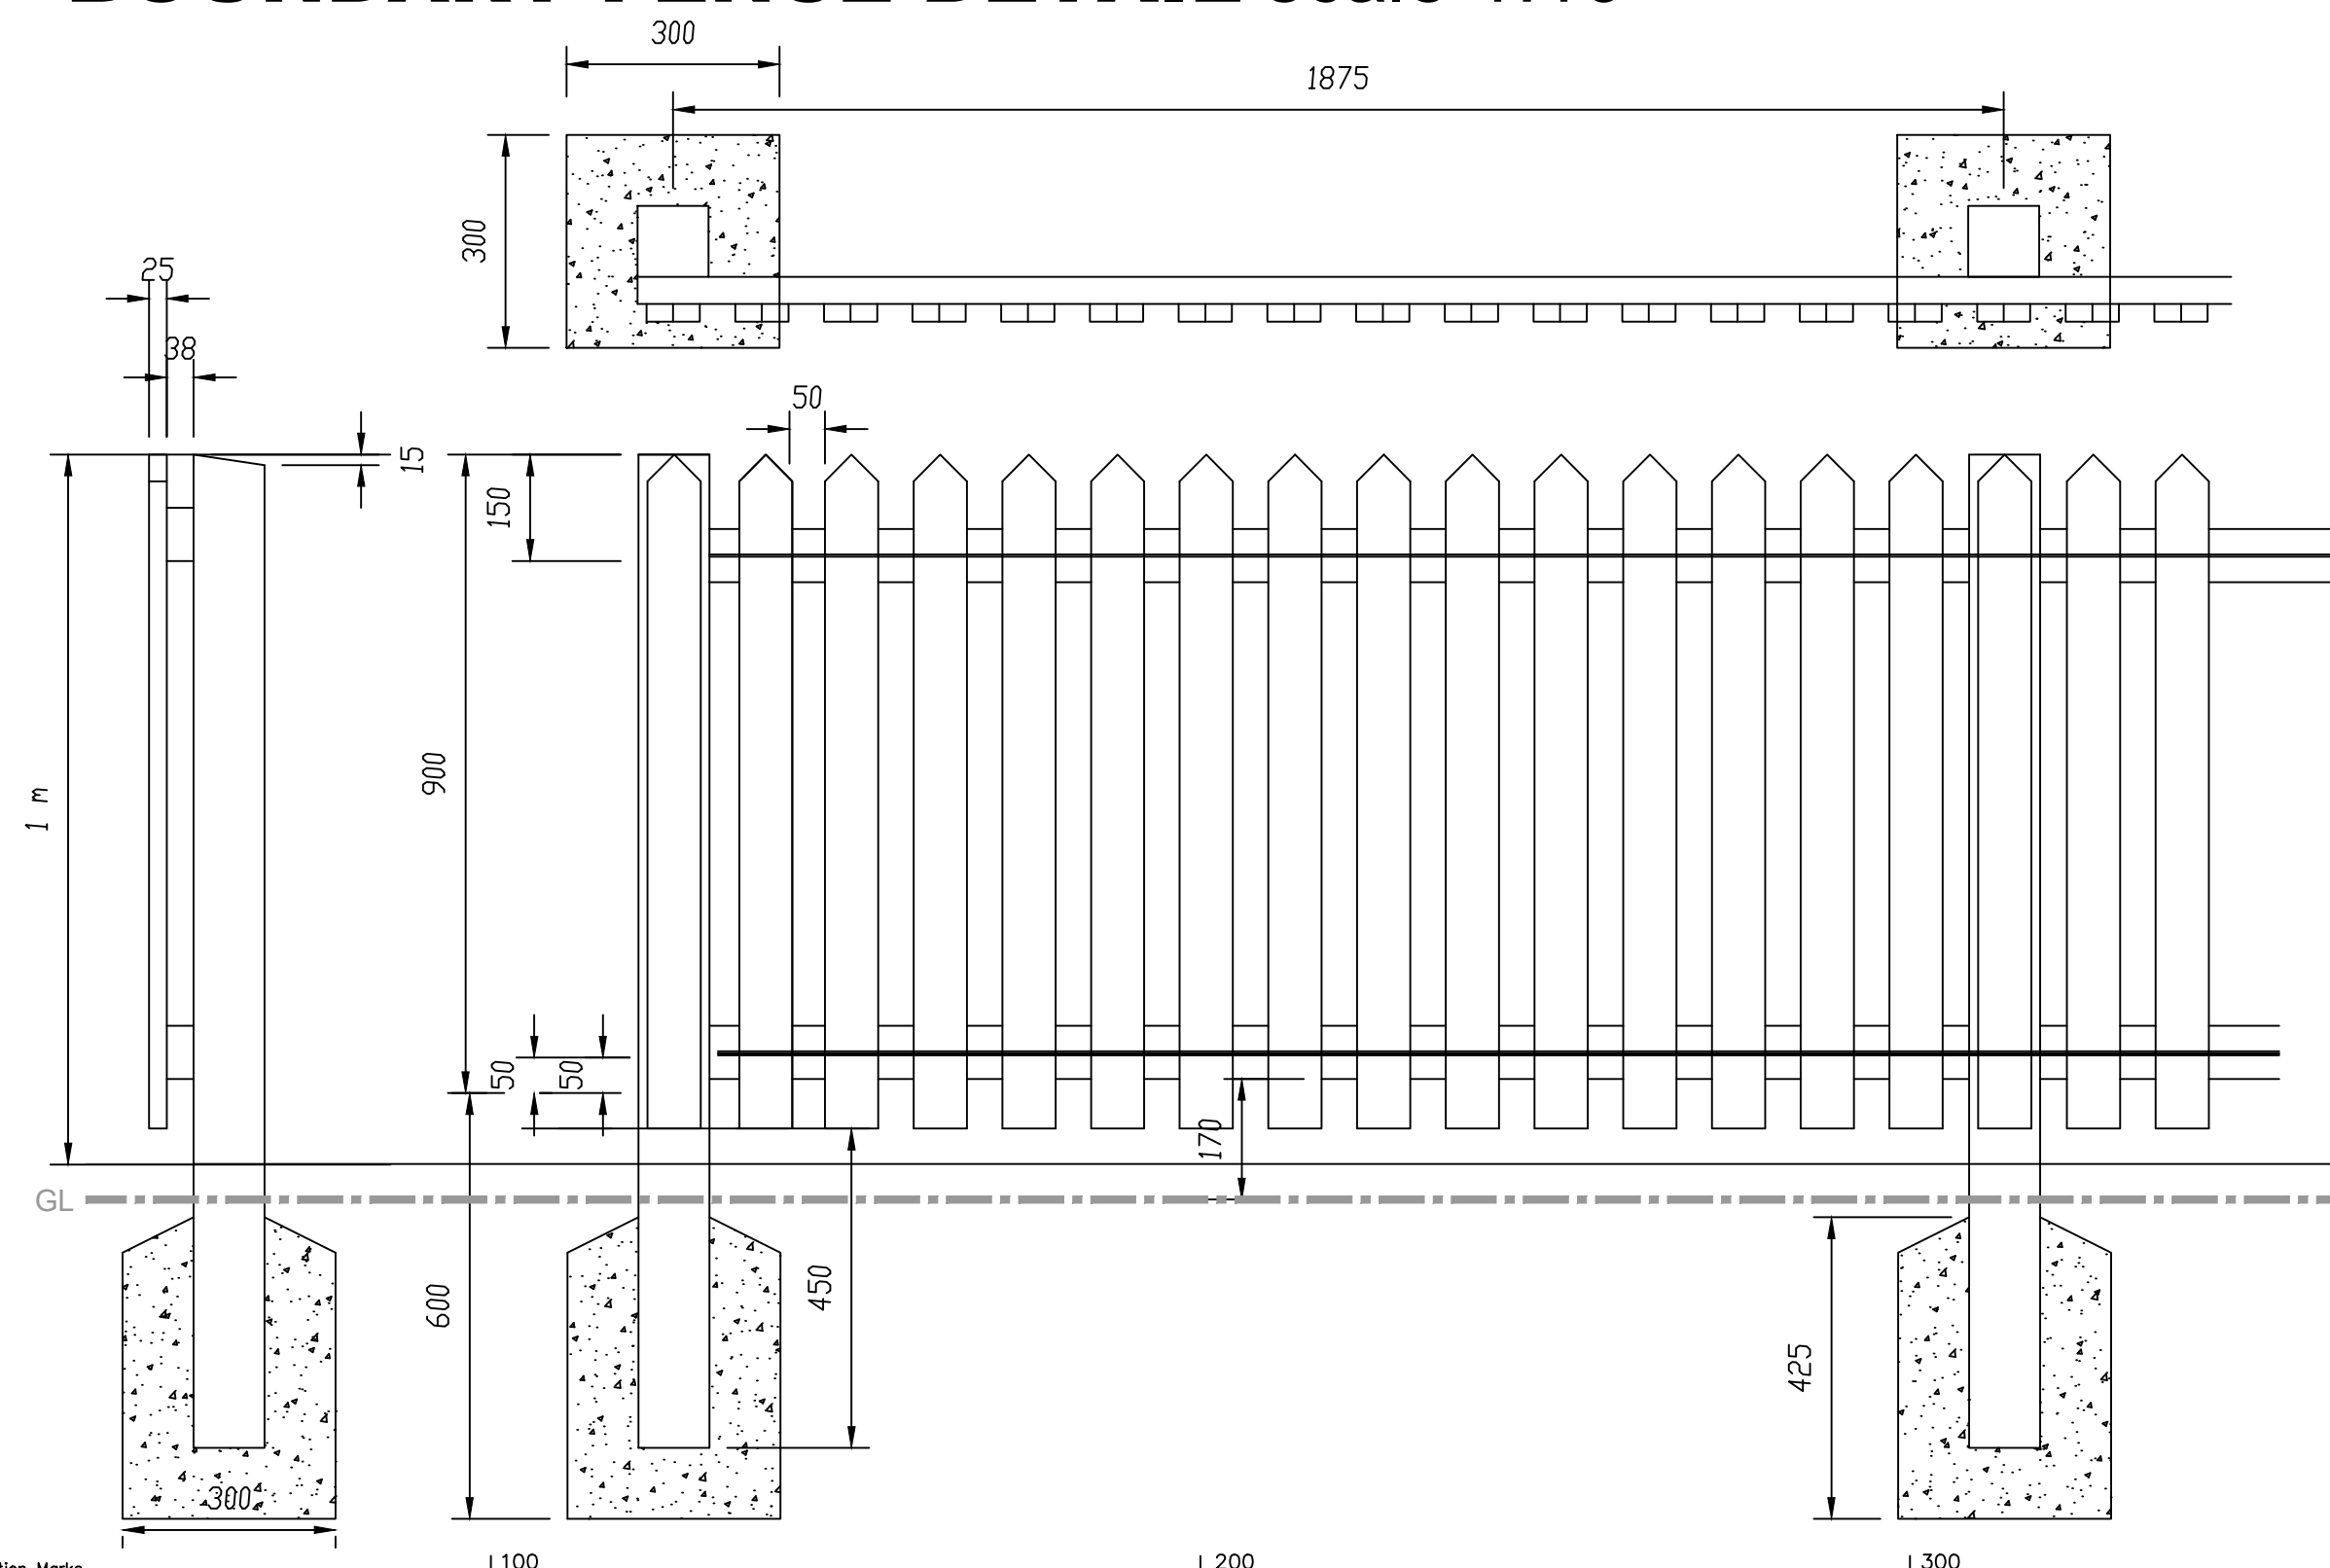

FENCING

POSTS: 1300x100x100mm, set 400mm into ground at 1875mm centres, with 15mm weathered top

RAILS: 75x38mm Top and bottom rails twice screwed into posts

PALES: 850x75x25mm pales twice screwed to rails,
pointed top as shown

WIRING ON: Pales to be wired on to rails using 2.50mm galv. wire to closely follow profile fix with 25x3.15mm galv. staples

TIMBER

Timber to be planed softwood, pressure treated with Tanalith 'Tanatone' or similar approved CCA preservative

CONCRETE

Grade C20 concrete foundation
Concrete footing: 300x300x100
Concrete surround: 300x300x425

IRONMONGERY

All fixings to be galvanised
screw fixings



Physical Resources and Procurement, Gateway to Care, 30 Market Street, Huddersfield

Client

BEREAVEMENT SERVICES

Project

BATLEY CEMETERY
EXTENSION—PHASE 2

Drawing Title

ROAD AND ACCESS SURFACE AND
FENCE DETAILS

A2	Scale 1/10	Drawn AM April 2020	Checked
	Cad Ref g:\groups\landscape\streetscene\new schemes without job no\lad.400.am. batley cemetery ph2 extension\4. drawings\laninn\lan\landscape\design 1		

Project No. LAD.400.AM	Drawing No. LAPP-004	Revision
---------------------------	-------------------------	----------