



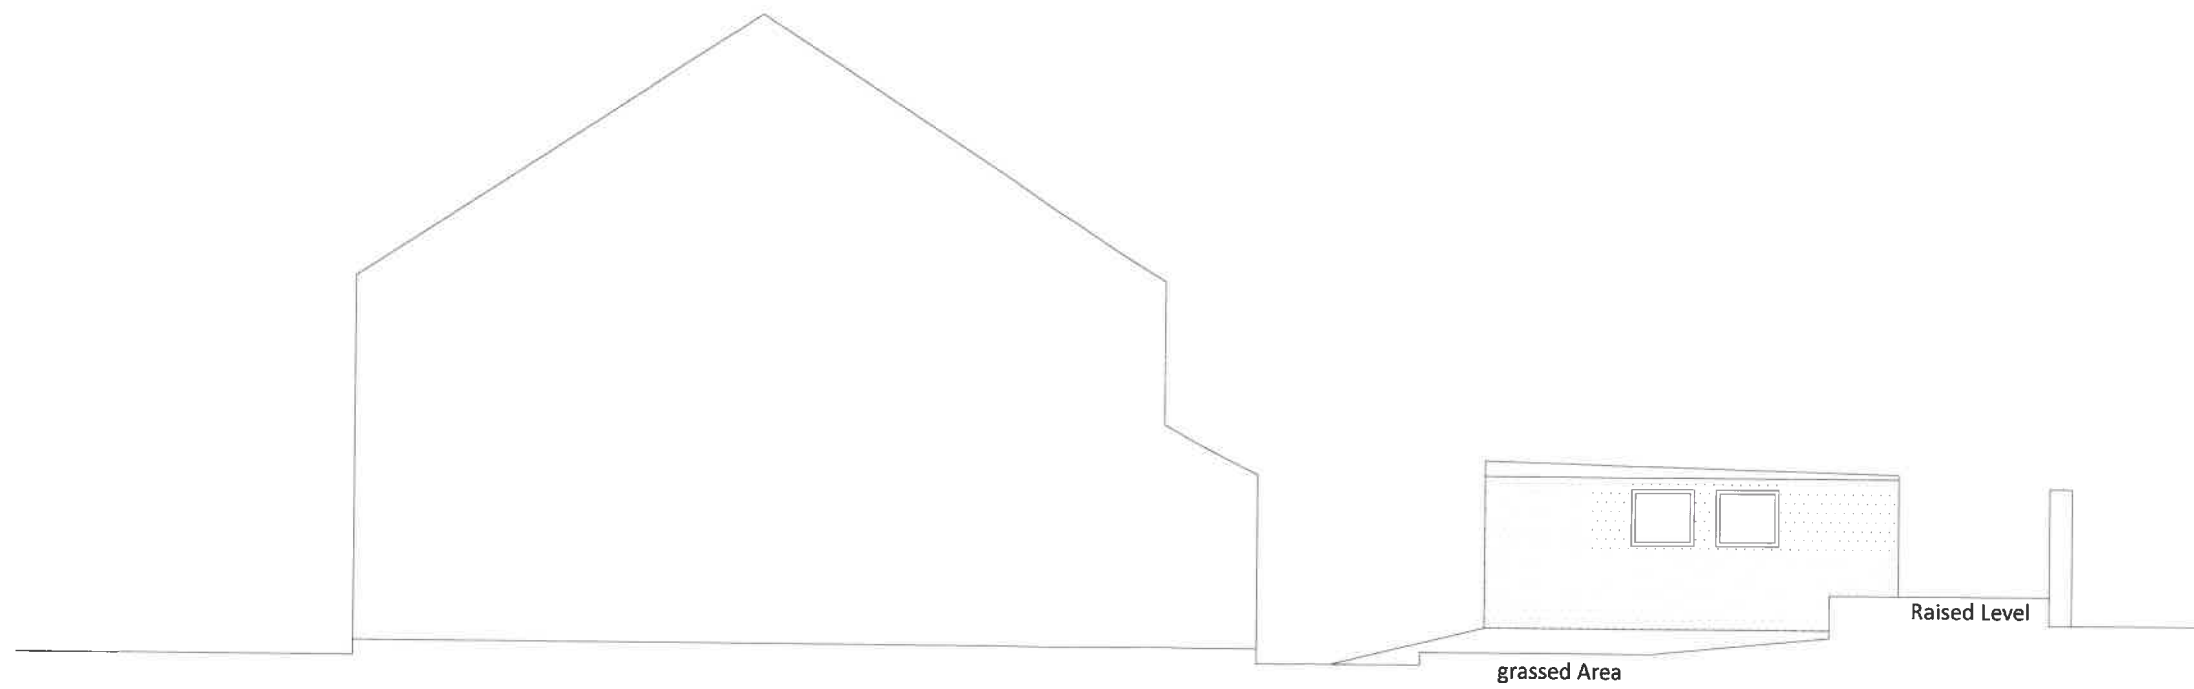

Existing Side Elevation

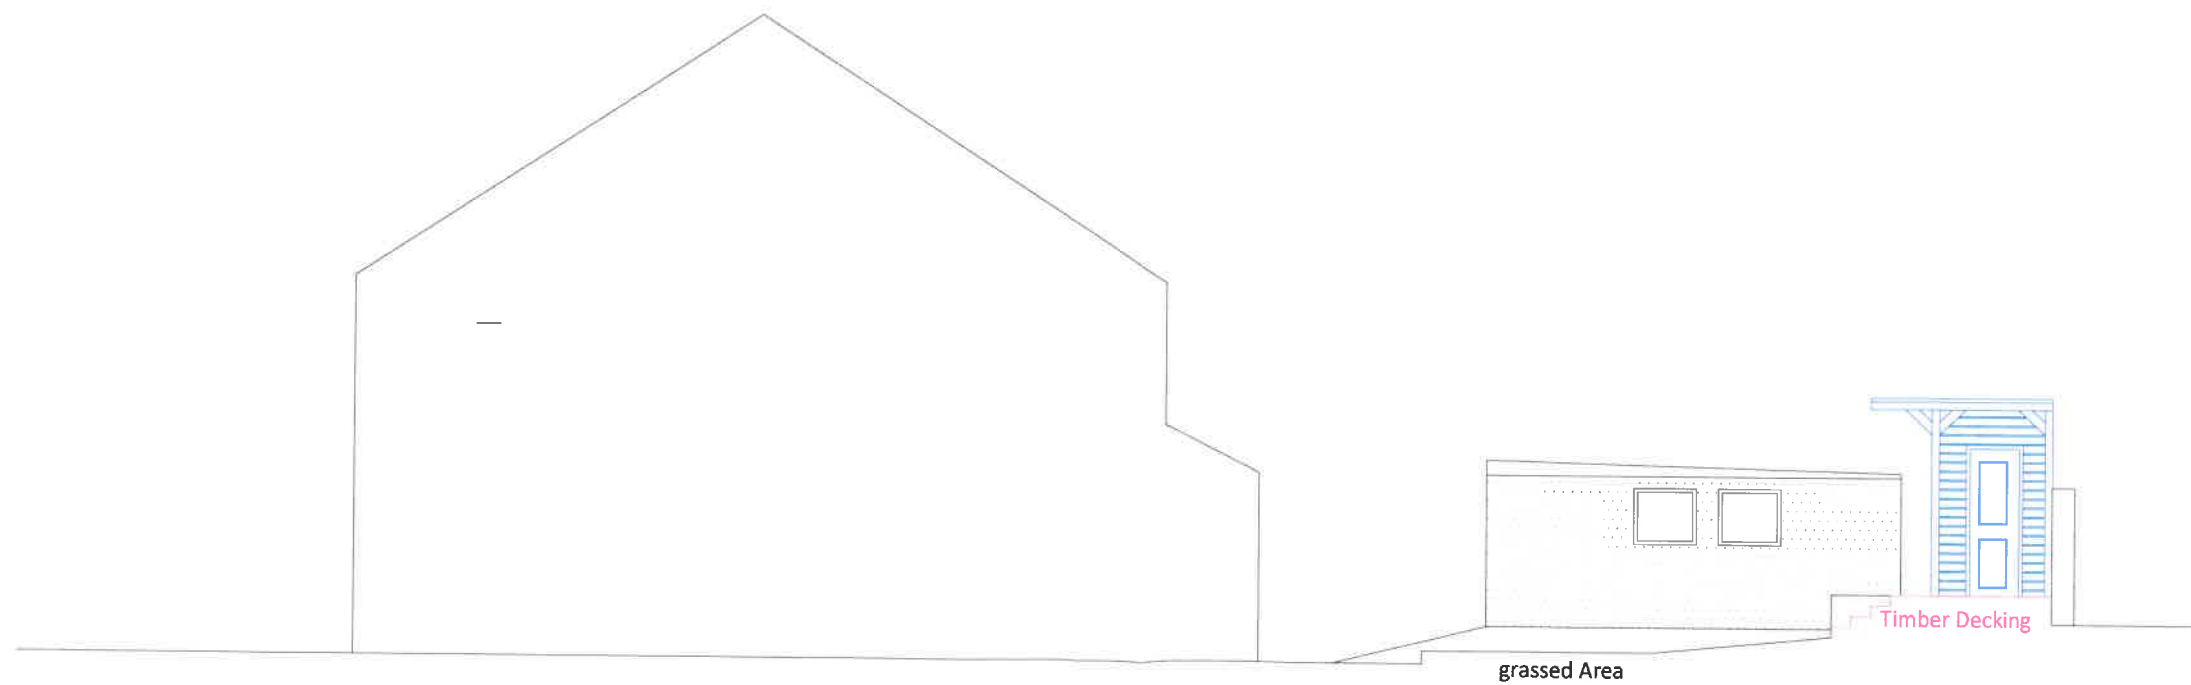

Proposed Side Elevation

Date	Dwg no	Scale
	02	1:100 @ A3
Dwn By		