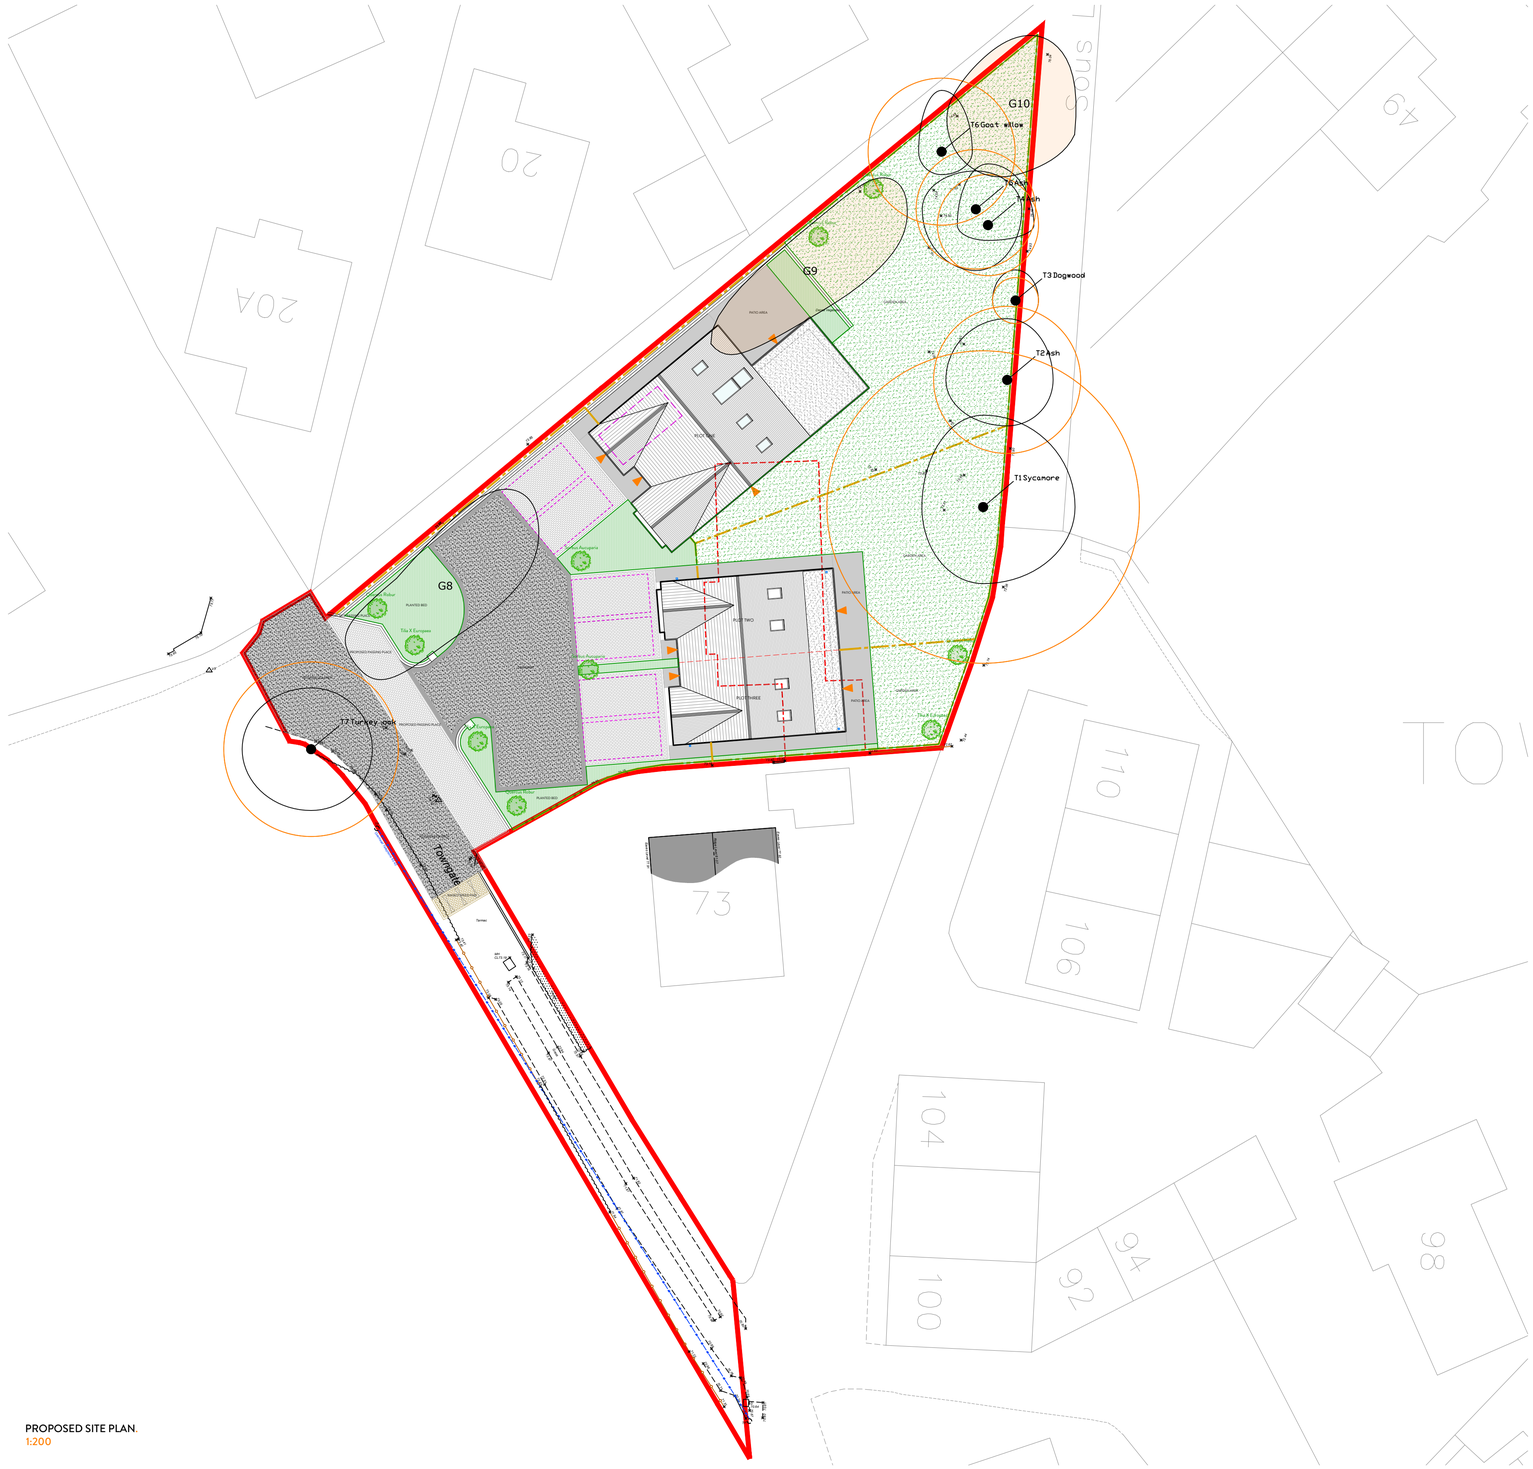

LANDSCAPE KEY.

Grassed Area
-Established from Seed or Turf

Planting Area
To be planted using a combination of;

-Crataegus monogyna (60%)
-Corylus avellana (10%)
-Ilex aquifolium (10%)
-Acer campestre (20%)

Decorative Stone Wall
1.2M WAll Height

Back to Back Timber Fence
1.8m Fence Height

Block Paving
Marshalls Priora Permeable Paving
Colour - Grey

Indian Stone Paving
Colour - Green Grey

Tarmacadam Highway
Permeable Water Run Off
Level Specific Gulleys

TREE IDENTIFICATION KEY.

Tree root protection area (RPA)
Tree stem
Tree canopy (for retention categories see below)

Category A trees of high quality

Category B trees of moderate quality

Category C trees of low quality

Removed Tree

Replanted Trees

Best of houzz 2020 SERVICE

BUILD 2020 Home Builder Awards — Orange Design Studio — Yeat High Five Residential Architecture Practice - West Yorkshire

NORTHERN DESIGN AWARDS FINALIST 2016

BUILD Architecture Awards 2019

REVISION	DESCRIPTION	DATE
-	-	-
-	-	-
-	-	-
-	-	-
-	-	-
-	-	-
-	-	-
-	-	-
-	-	-
-	-	-
-	-	-

NOTES

STATUS: PLANNING DRAWING

ORANGE DESIGN STUDIO.
ARCHITECTURAL PRACTICE

hello@orangedesignstudio.co.uk
59A, Huddersfield Road, Mirfield, WF14 8AA
orangedesignstudio.co.uk
01924 650930

COPYRIGHT © ORANGE DESIGN STUDIO LIMITED

PROJECT TITLE: 75 TOWNGATE, MIRFIELD

DRAWING TITLE: PROPOSED SITE PLAN

SCALE	DRAWN	CHECKED	PROJECT REFERENCE
1:200	JH	JH	ODS_19-32

PAPER SIZE	DWG NUMBER	DATE	REVISION
A1	(20)001	9/4/20	A

CLIENT: MR C & E BROWN