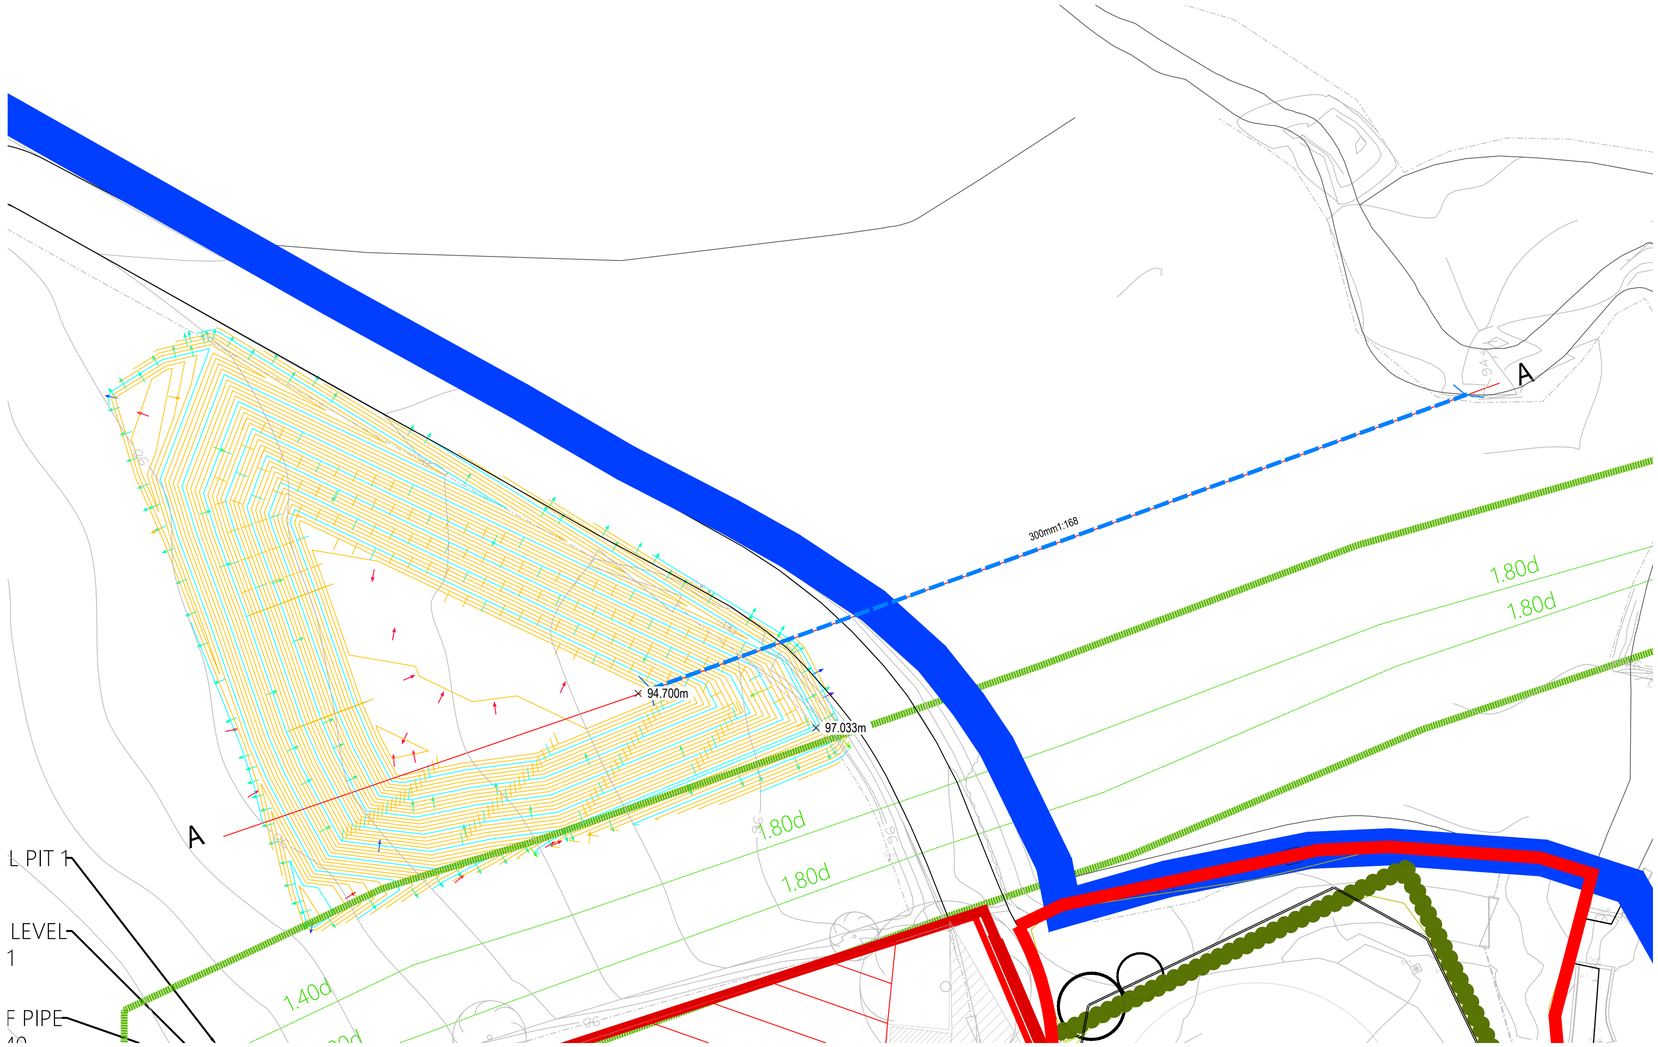

SECTION A-A
SCALE: H 1:200,V 1:200. DATUM: 90.000

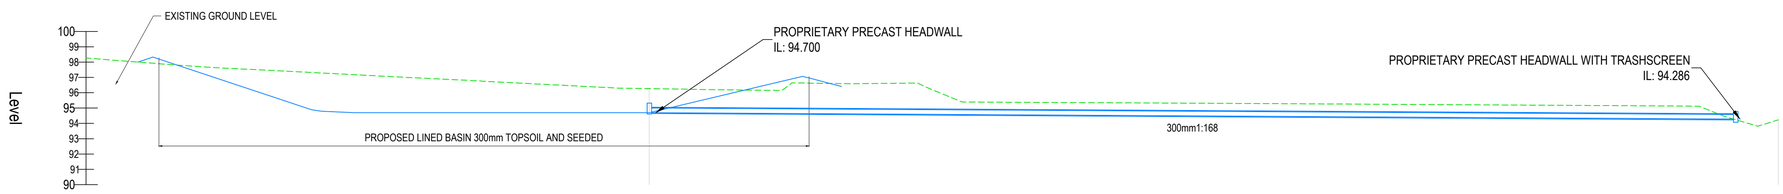

GENERAL NOTES:

1. THIS DRAWING IS TO BE READ IN CONJUNCTION WITH ALL RELEVANT ARCHITECTS AND ENGINEERS DRAWINGS AND SPECIFICATIONS.
2. DESIGN BASED ON TOPOGRAPHICAL SURVEY AND CCTV SURVEY INFORMATION AVAILABLE AT THE TIME OF DESIGN. ALL EXISTING SEWERS, CONNECTIONS, PIPE SIZES AND INVERT LEVELS TO BE CONFIRMED BY CONTRACTOR PRIOR TO COMMENCEMENT OF WORKS TO ENSURE CONNECTIVITY. ANY VARIANCE FROM THE INFORMATION SHOWN SHOULD BE REPORTED TO THE ENGINEER FOR REVIEW.
3. DO NOT SCALE THIS DRAWING. ALL DETAILS AND DIMENSIONS ARE TO BE CHECKED BY THE CONTRACTOR. ANY DISCREPANCIES TO BE REPORTED TO THE ENGINEER.
4. ALL DIMENSIONS ARE IN METRES AND LEVELS IN METRES ABOVE ORDNANCE DATUM UNLESS OTHERWISE NOTED.

Rev:	Description:	Date:	By:	Chkd:
P01	FIRST ISSUE	13/11/20	OT	OT

curtins
Rose Wharf Ground Floor, 78-80 East Street, Leeds, LS9 8EE
0113 274 8929
leeds@curtins.com
www.curtins.com
Civils & Structures • Transport Planning • Environmental • Infrastructure • Geotechnical • Conservation & Heritage • Principal Designer
Birmingham • Bristol • Cambridge • Cardiff • Douglas • Dublin • Edinburgh • Glasgow • Kendal • Leeds • Liverpool • London • Manchester • Nottingham

Status: SKETCH

Project: INTERCHANGE 26

Drg Title: NORTH FLOOD COMPENSATION ATTENUATION

Size:	Date:	Drawn By:	Designed By:	Checked By:
A1	13/11/20	OT	OT	OT
Scale: 1:250				

Project No:	Originator:	Volume:	Level:	Type:	Role:	Category / Number:	Rev:
065646	CUR	00	ZZ	DR	C	04905	P01

\\ads02\Projects\065646 FRA Addendum N Bierley WWTW\CAS 4 Production\4B Models & Drawings_Civil C\Models\