


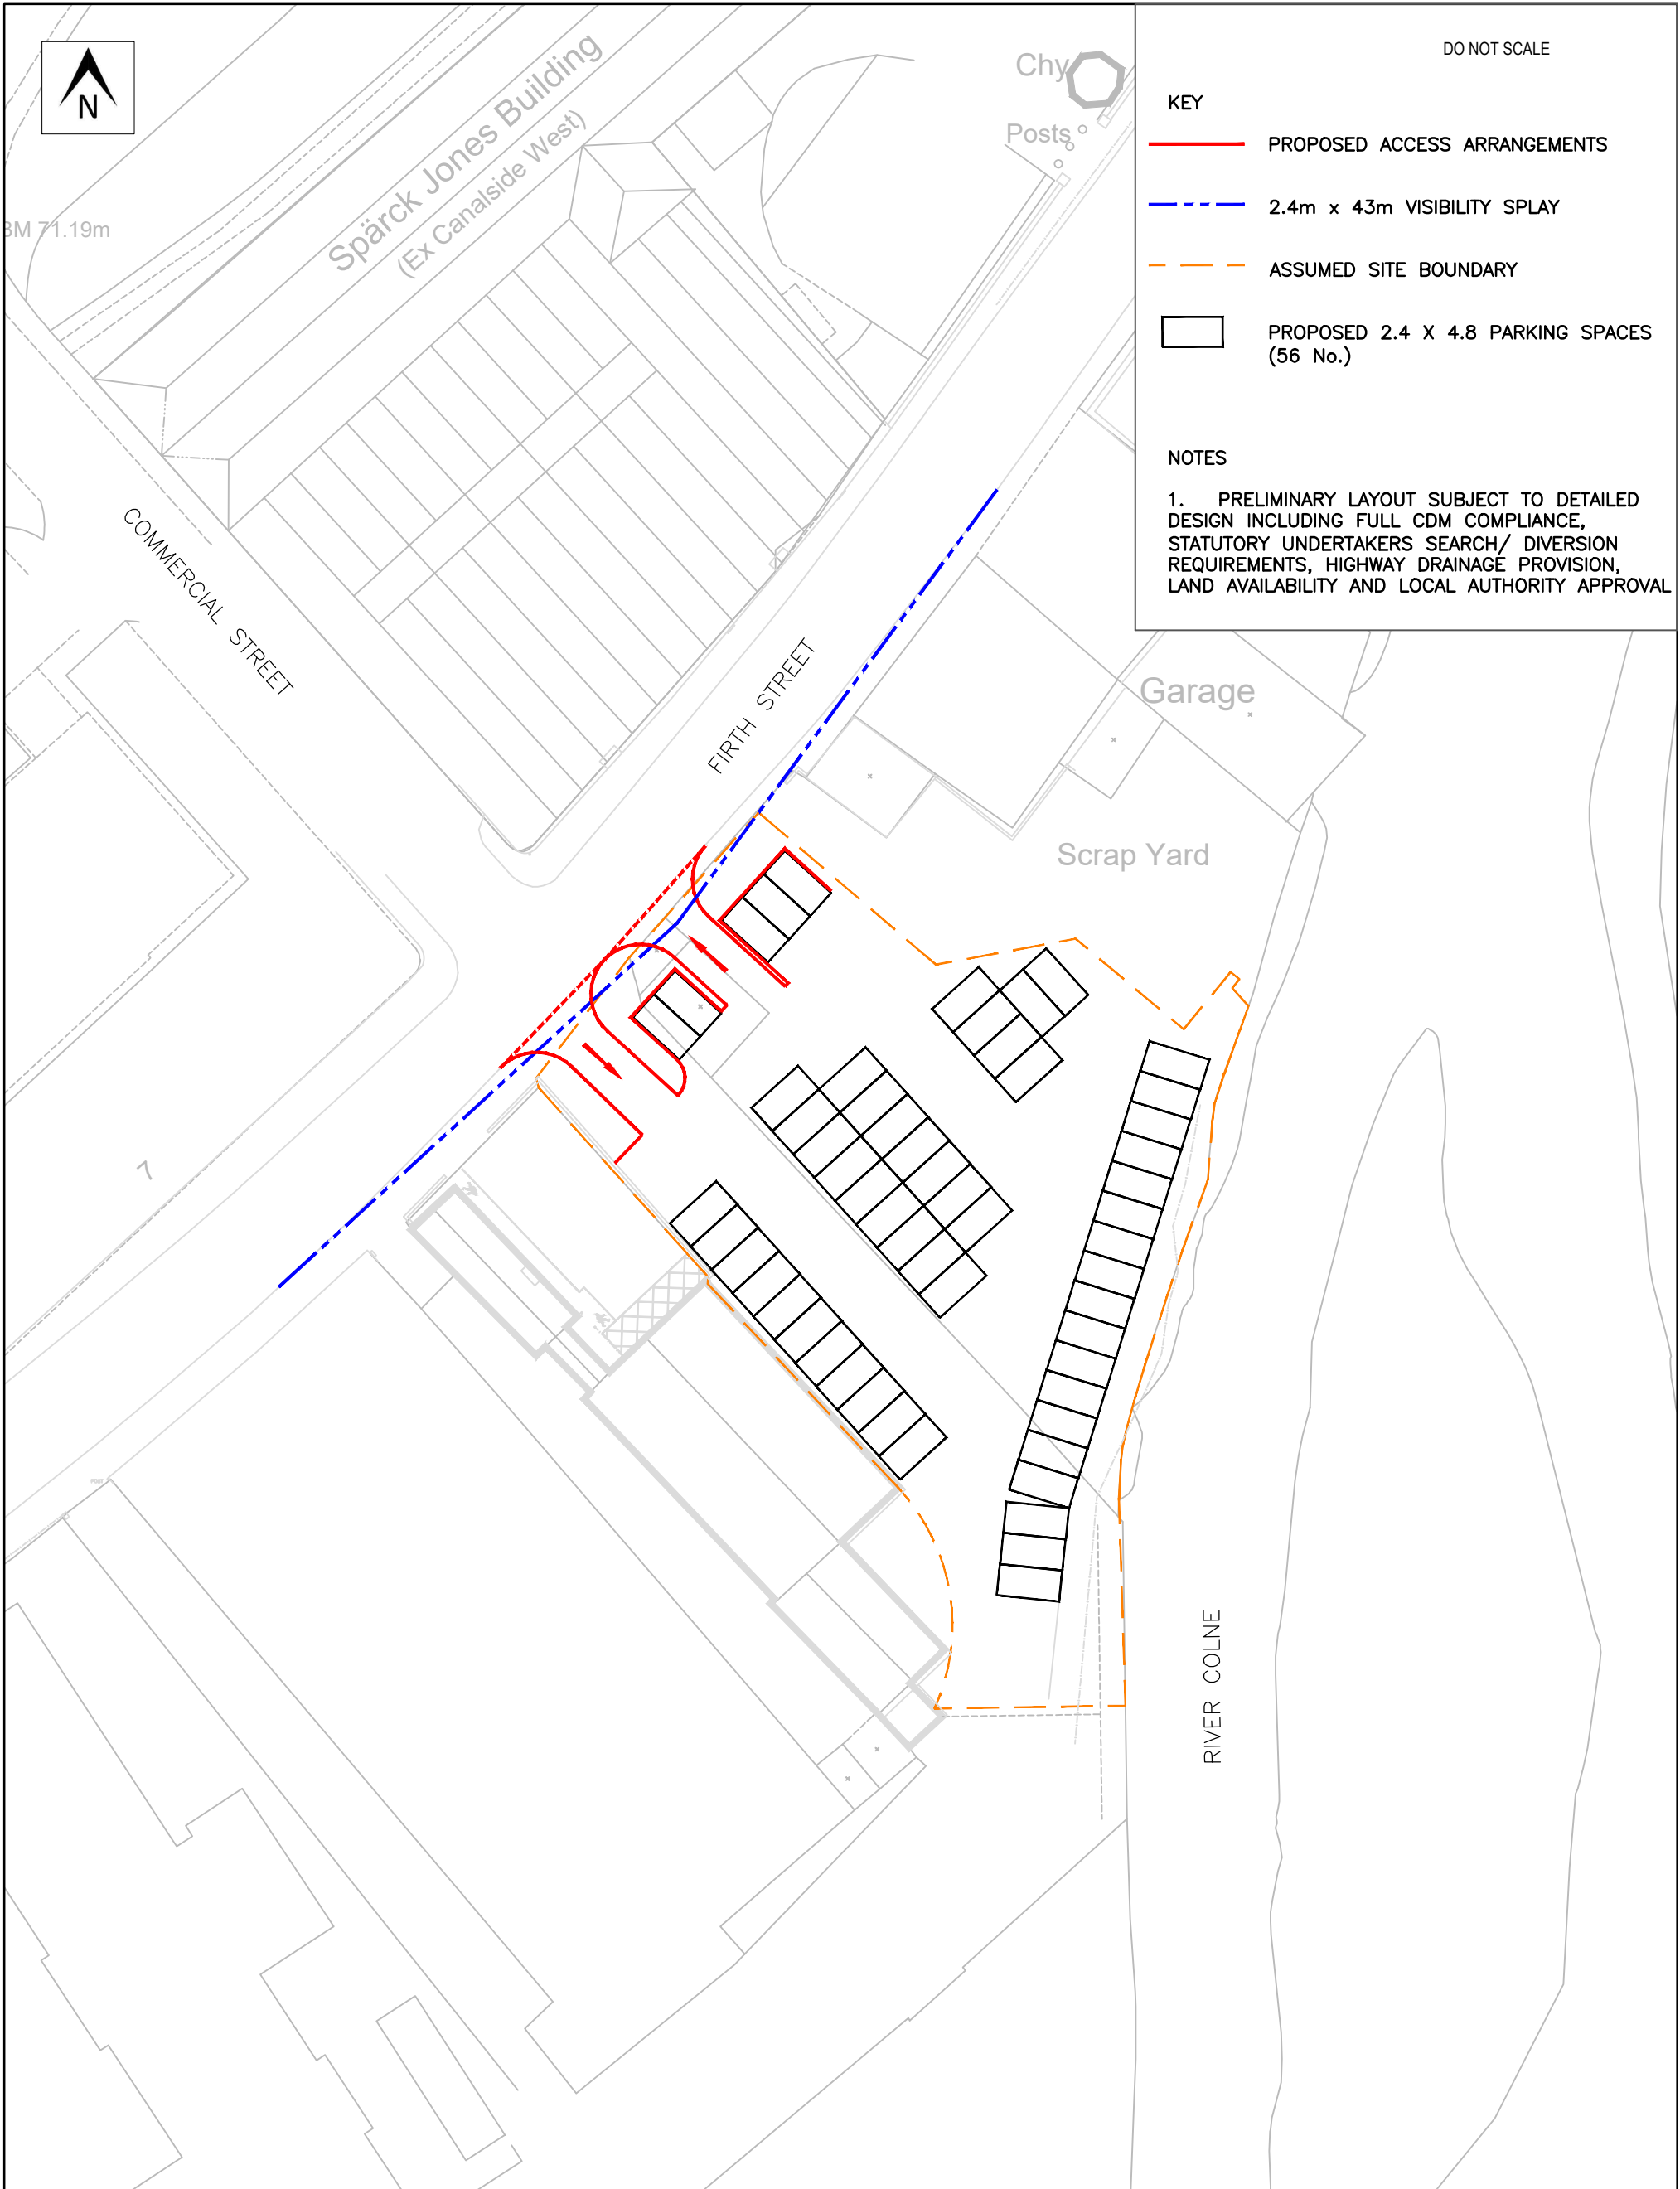

B	20/10/2020	MSP	CAR PARK LAYOUT/NUMBERS AMENDED	PMO	TP	PROJECT HUDDERSFIELD UNIVERSITY FIRTH STREET CAR PARK	CLIENT HUDDERSFIELD UNIVERSITY				 OPTIMA Intelligent Highway Solutions Suite 1, 3rd Floor, Goodbard House, Infirmary Street Leeds LS1 2JP optimahighways.com T 0113 245 1679
A	01/04/2020	MSP	ADJUSTED SPACES	TP	TP						
-	12/03/2020	MSP	INITIAL ISSUE	TP	TP						
REV	DATE	BY	DESCRIPTION	CHK	APP	DRAWING TITLE	CHECKED TP	APPROVED TP	DRG No. 11004/FS/GA01		
STATUS						PROPOSED SITE ACCESS ARRANGEMENTS	DRAWN BY: MSP	SCALE @ A3 1:500	DATE MARCH 2020	REV. B	
PRELIMINARY											